
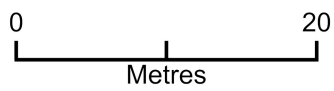


59 Sandy Point Road PO11 9RR

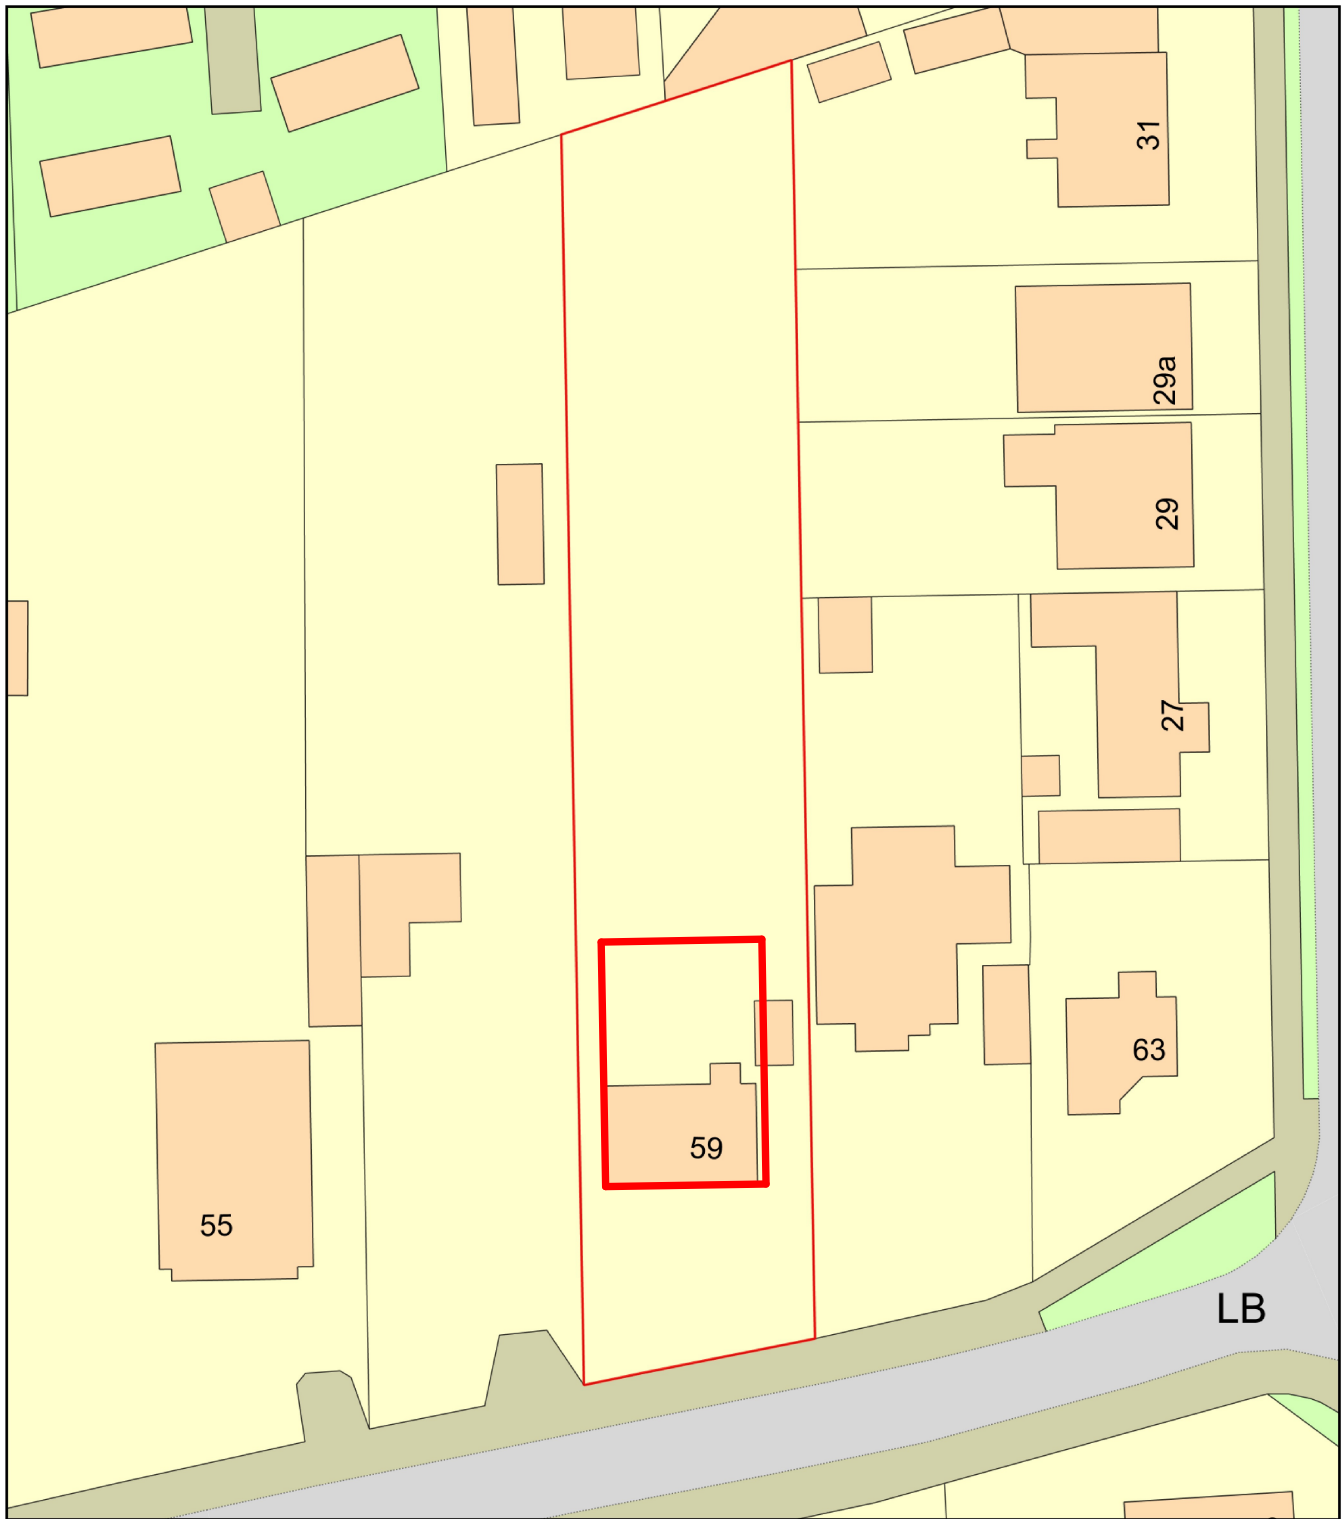

Plan Produced for: Parkers Design
Date Produced: 05 Feb 2021
Plan Reference Number: TQRQM21036172024798
Scale: 1:500 @ A4

© Crown copyright and database rights 2019 OS 100042766

1:500									50
1:200									20
1:100									10
1:50									5



PROJECT 59 Sandy Point Road PO11 9RR	CLIENT O'Malley		
	Date	Issue Date	Scale (@ A3)
SHEET Block Plan	Drawn by SW	DRAWING NUMBER	REV
	Checked by SR	P106	