FRONT ELEVATION

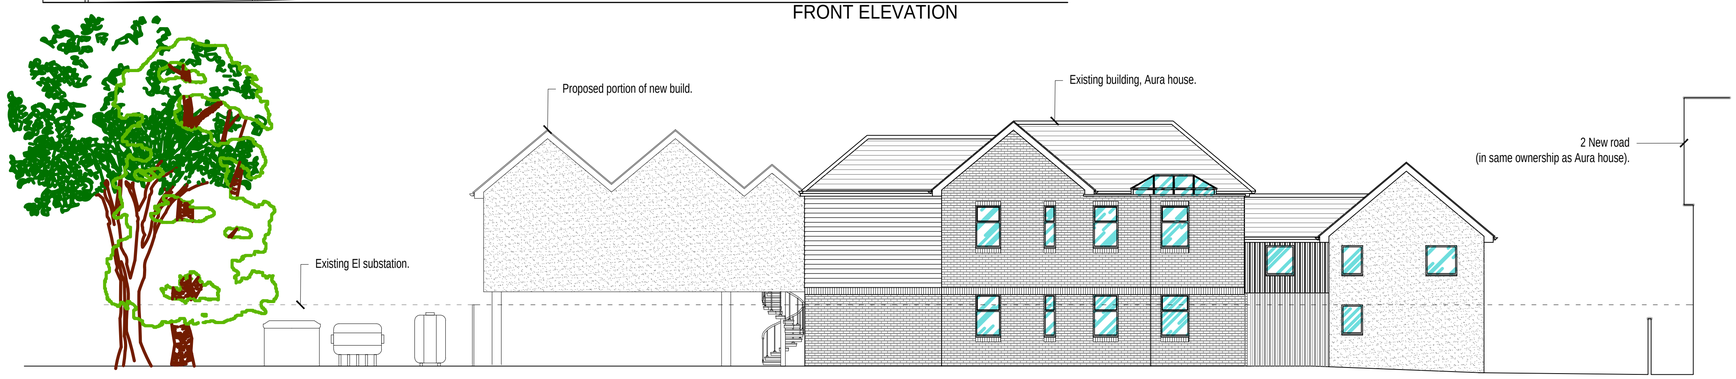

REAR ELEVATION

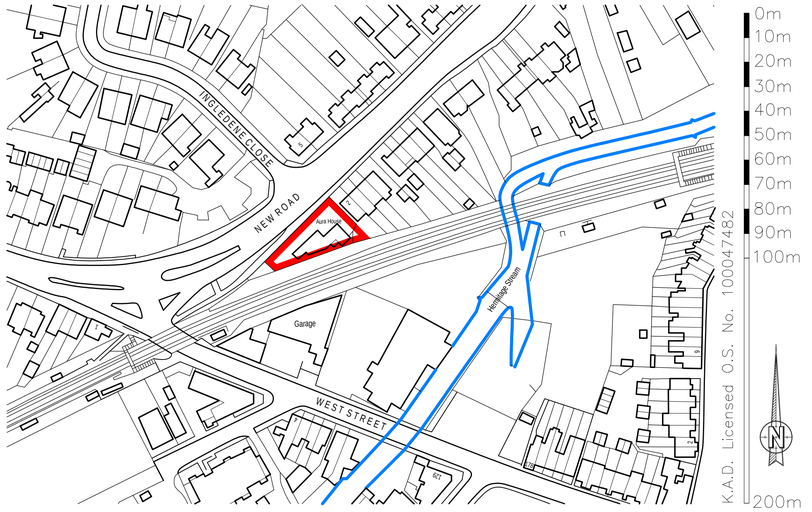

LOCATION PLAN 1:1250@A1

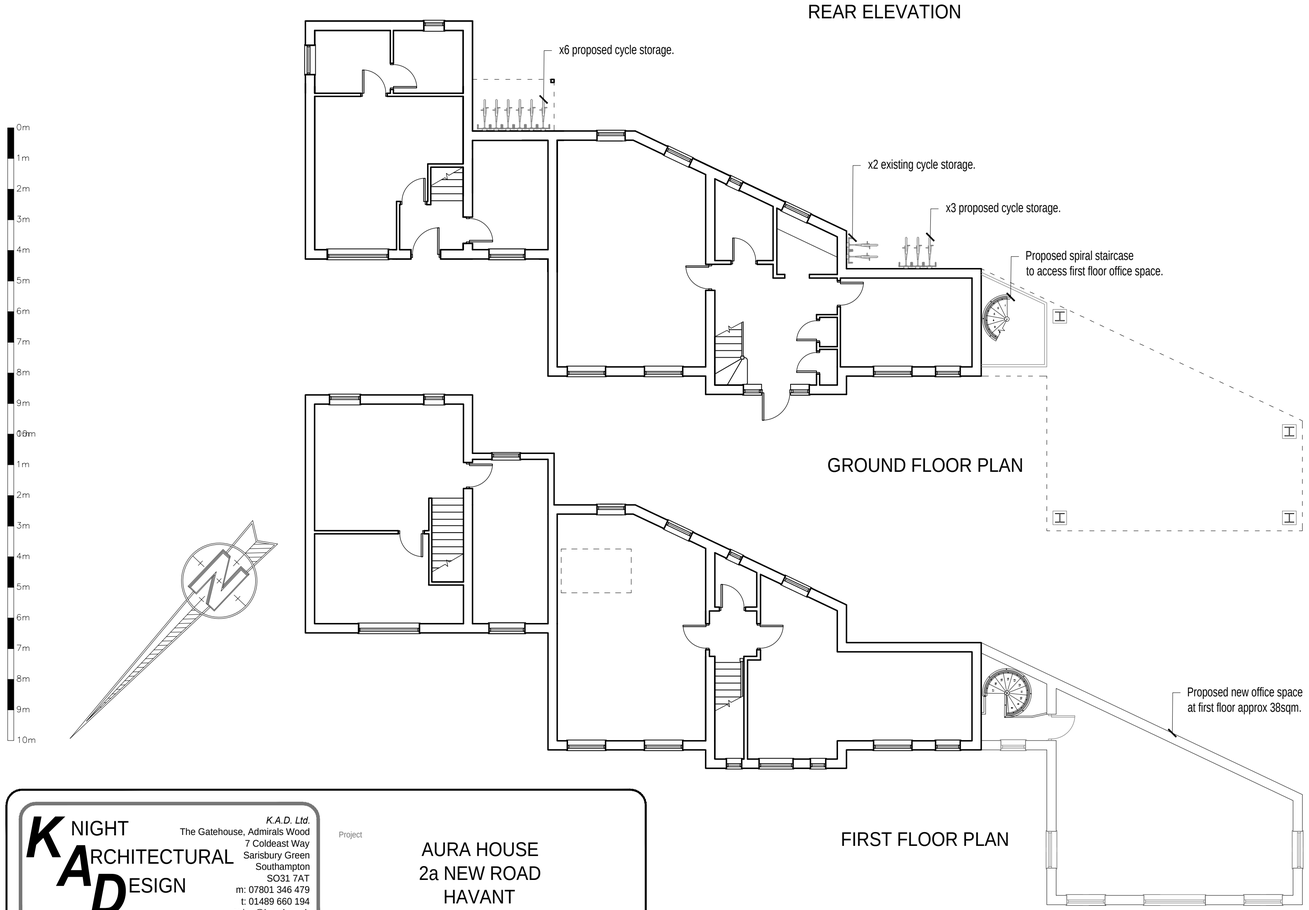

GROUND FLOOR PLAN

FIRST FLOOR PLAN

CAR PARKING PLAN 1:200@A1

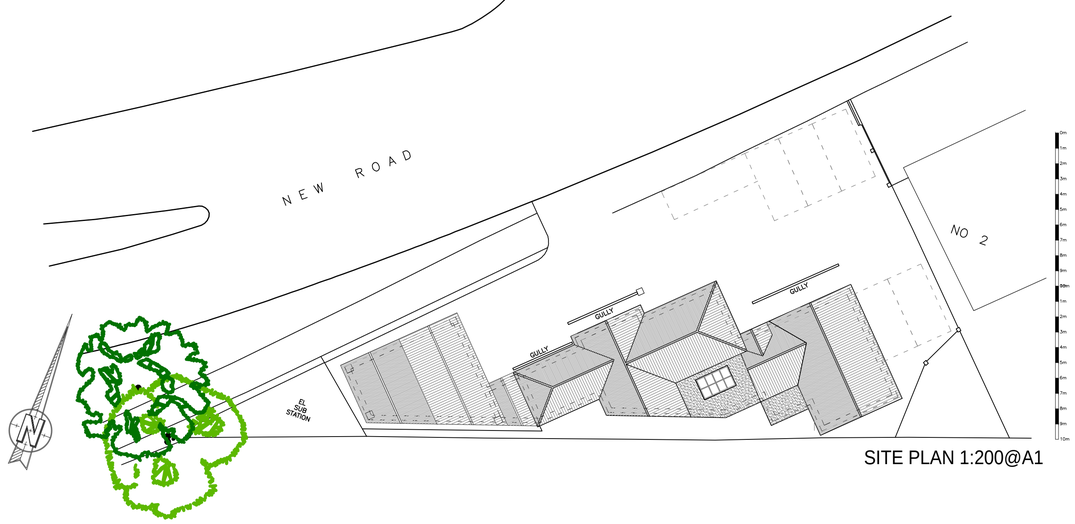

SITE PLAN 1:200@A1

KNIGHT ARCHITECTURAL DESIGN
K.A.D. Ltd.
The Gatehouse, Admirals Wood
7 Coldeast Way
Sarisbury Green
Southampton
SO31 7AT
m: 07801 346 479
t: 01489 660 194
e: ian@k-a-d.co.uk

Client: GARY ROBINSON

Drawing: PROPOSED PLANS

Project: AURA HOUSE
2a NEW ROAD
HAVANT

Scale	Date
1:100@A1	SEP 2016

Project no.	Sequential	Bldg/Floor	Detail	Rev
KAD	04	A	PP	B