



PHYSICAL SCALE IN METERS @ 1:100


NOTES:
This drawing has been produced solely for PLANNING/DESIGN.
Do not Scale from this Drawing except for planning purposes.
Any drainage shown is presumed and to be checked on site
before commencement of works.
This drawing is the copyright of MF Designs Ltd.

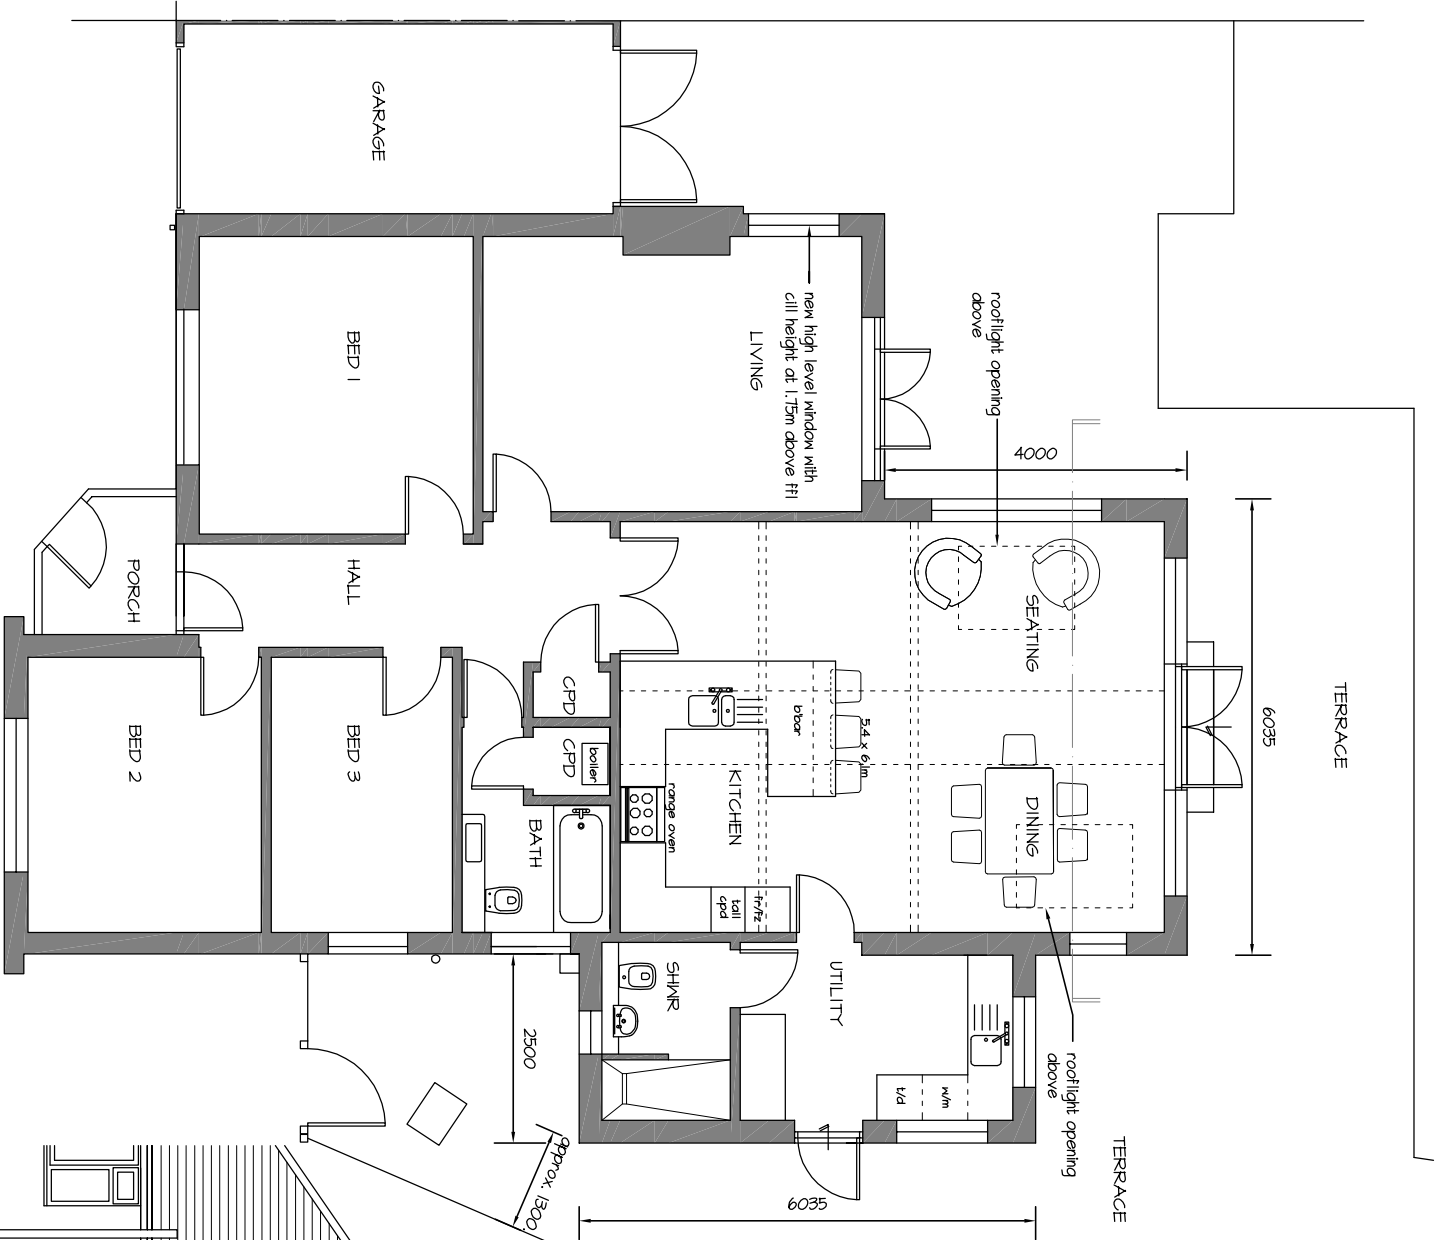


Proposed Ground

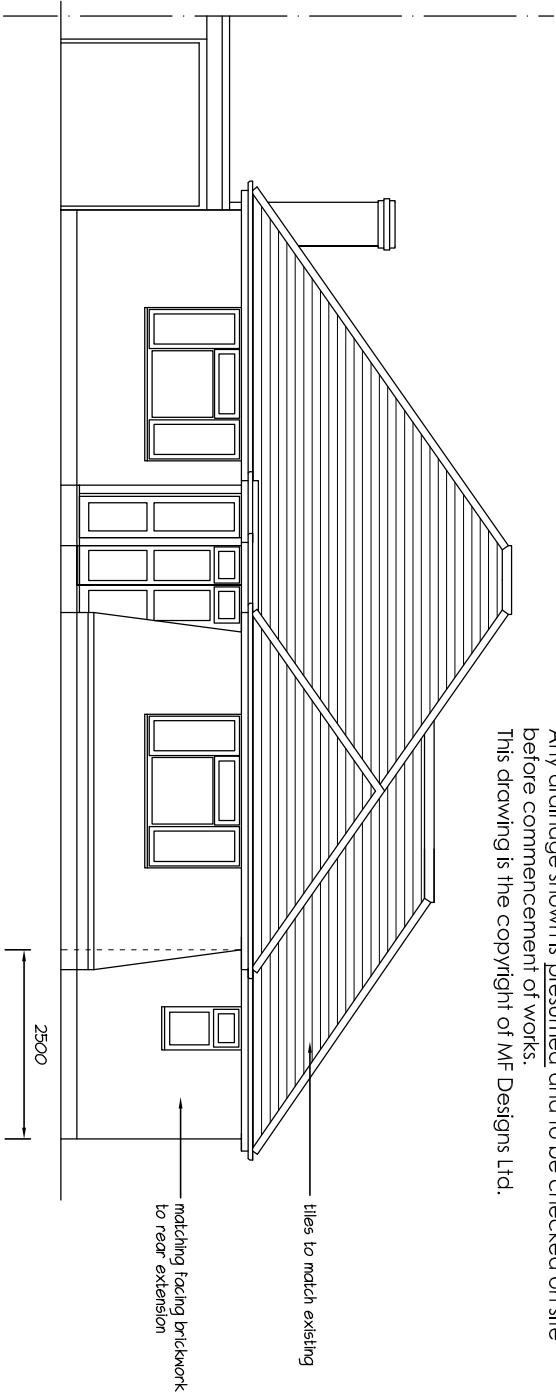


Proposed East

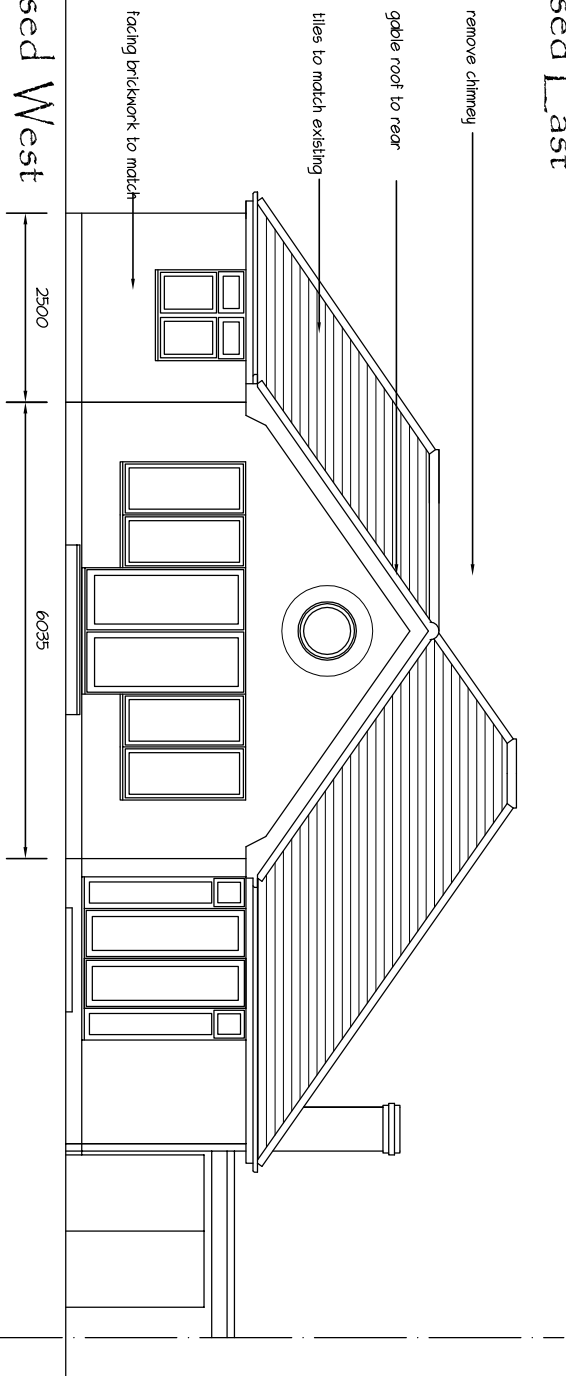

Proposed West

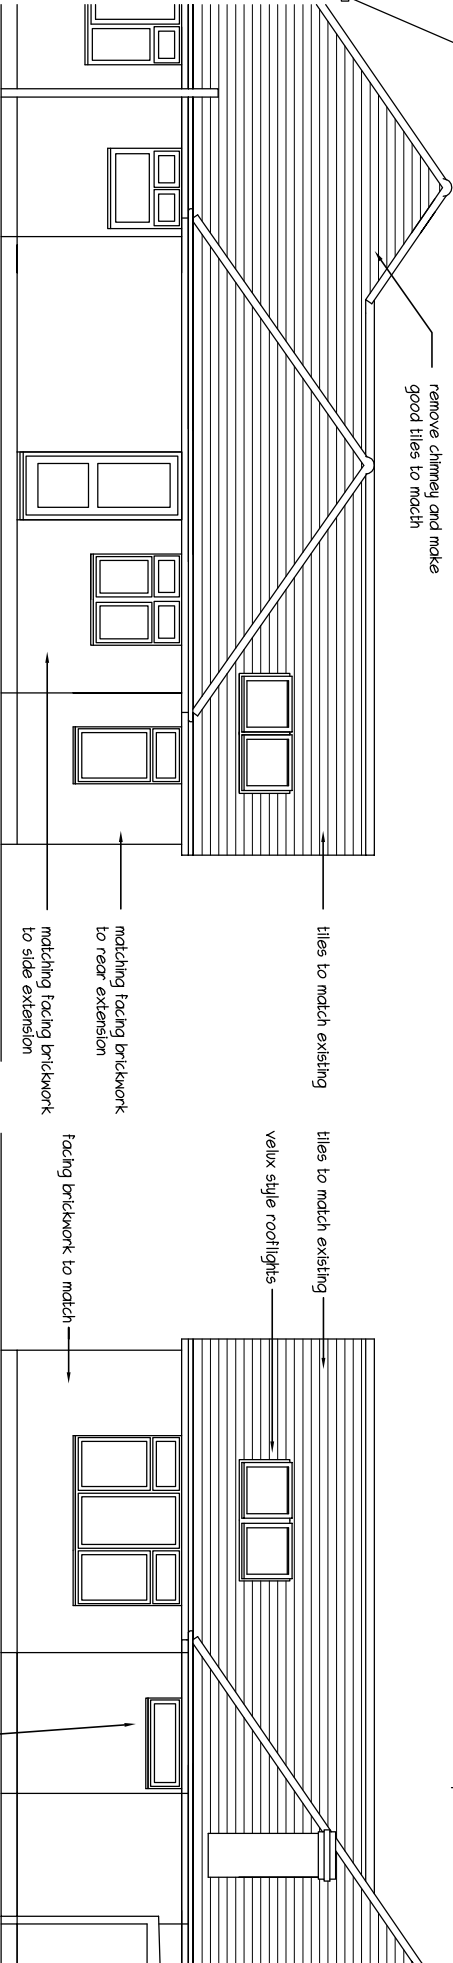

Proposed North

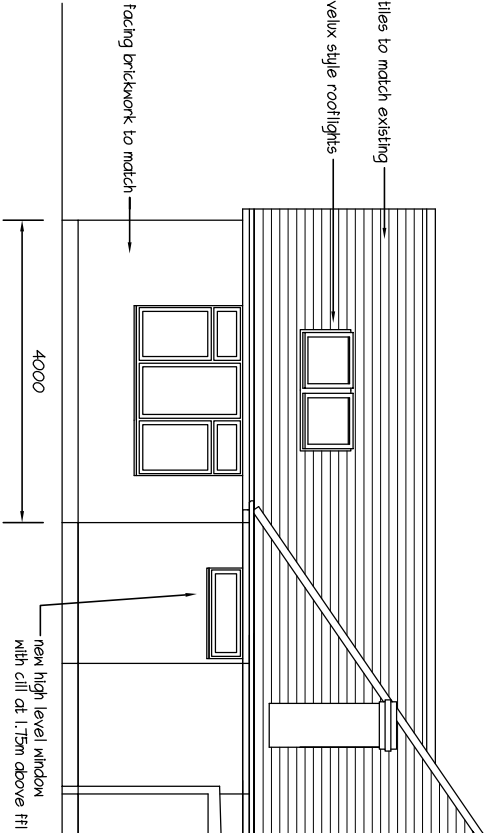

Proposed South

B: 24/05/2016 - revised fenestration following instructions dated 23/05/2016
A: 23/05/2016 - revised design following instructions dated 15/05/2016

mf designs ltd

Chartered Architects



52 King Street • Emsworth • Hampshire • PO10 7AZ
Director: Martin Farrer RIBA • Co Registration No.4507379
t 01243 377766
e admin@mfdesigns.org.uk

Date: April 2016
Scale: 1:100

Job No: 3151
Drg No: P_01 B

EXTENSIONS & ALTERATIONS - 24 NORE CRESCENT, EMSWORTH. PO10 7NB