
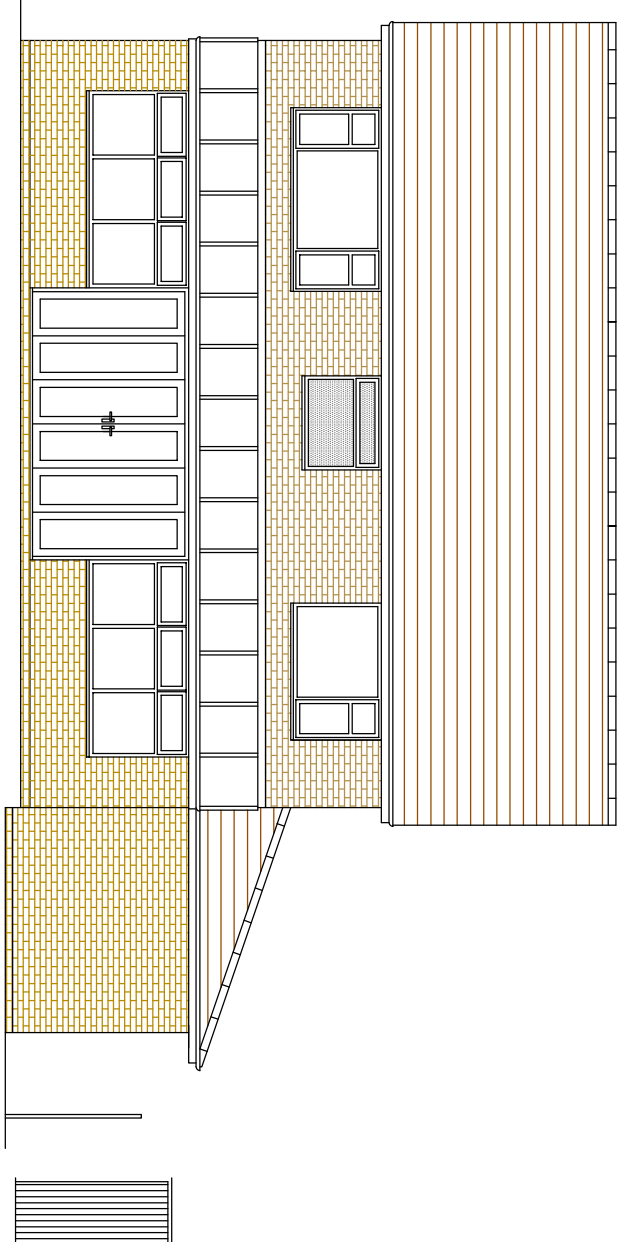
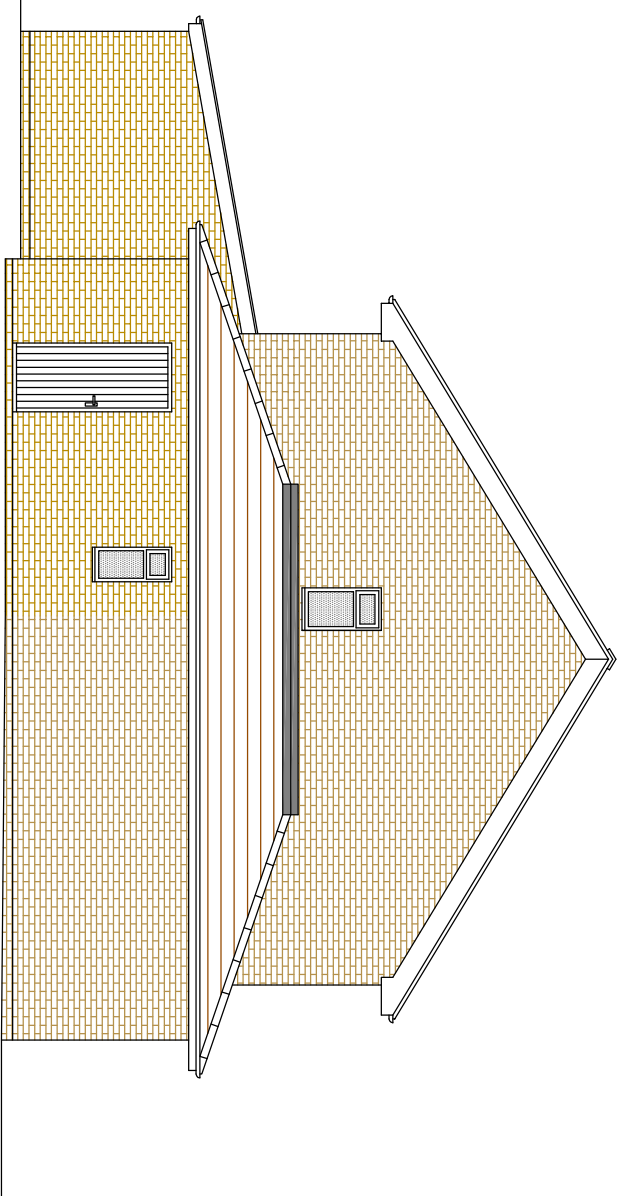








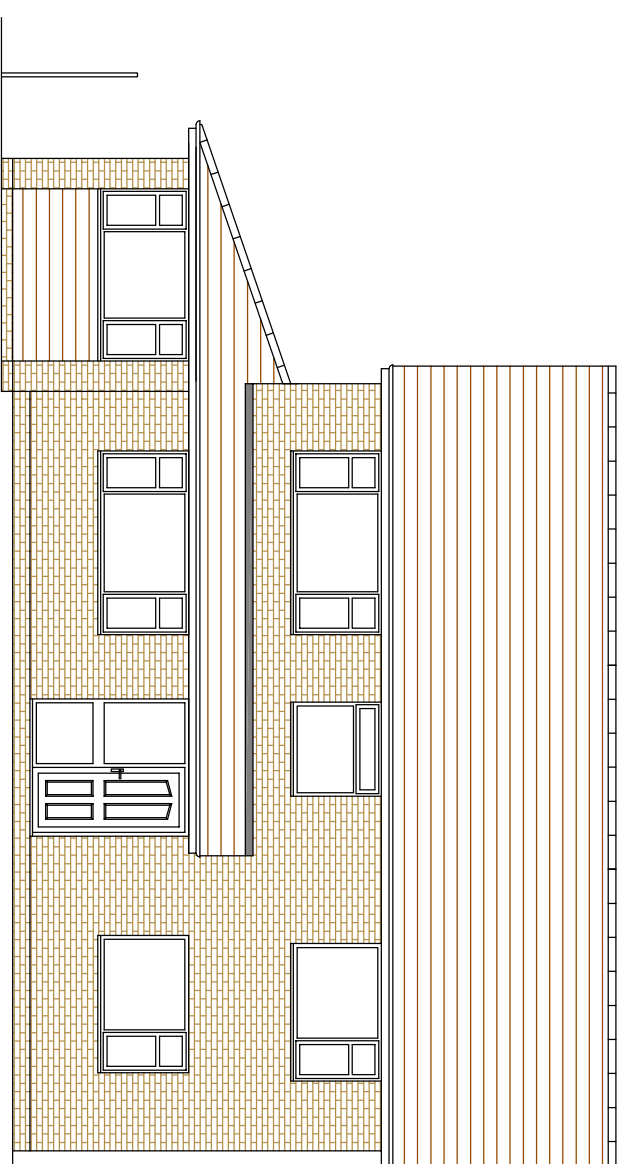


NOTES
This drawing has been prepared for the purpose of Planning and / or Building Regulations approval, and should not be used for any other purpose.

All dimensions to be checked on site and any discrepancy notified to Martin Ralph. Written dimensions are to be used in preference to scaled dimensions.

This drawing is the property of Martin Ralph and must not be reproduced, in part or whole, or deviated from, without their permission.

It is essential that prior to commencement and during construction works, the contractor reviews the drawings and specification and discusses with the practice any inconsistencies, anomalies, non-industry standard features or other concerns.

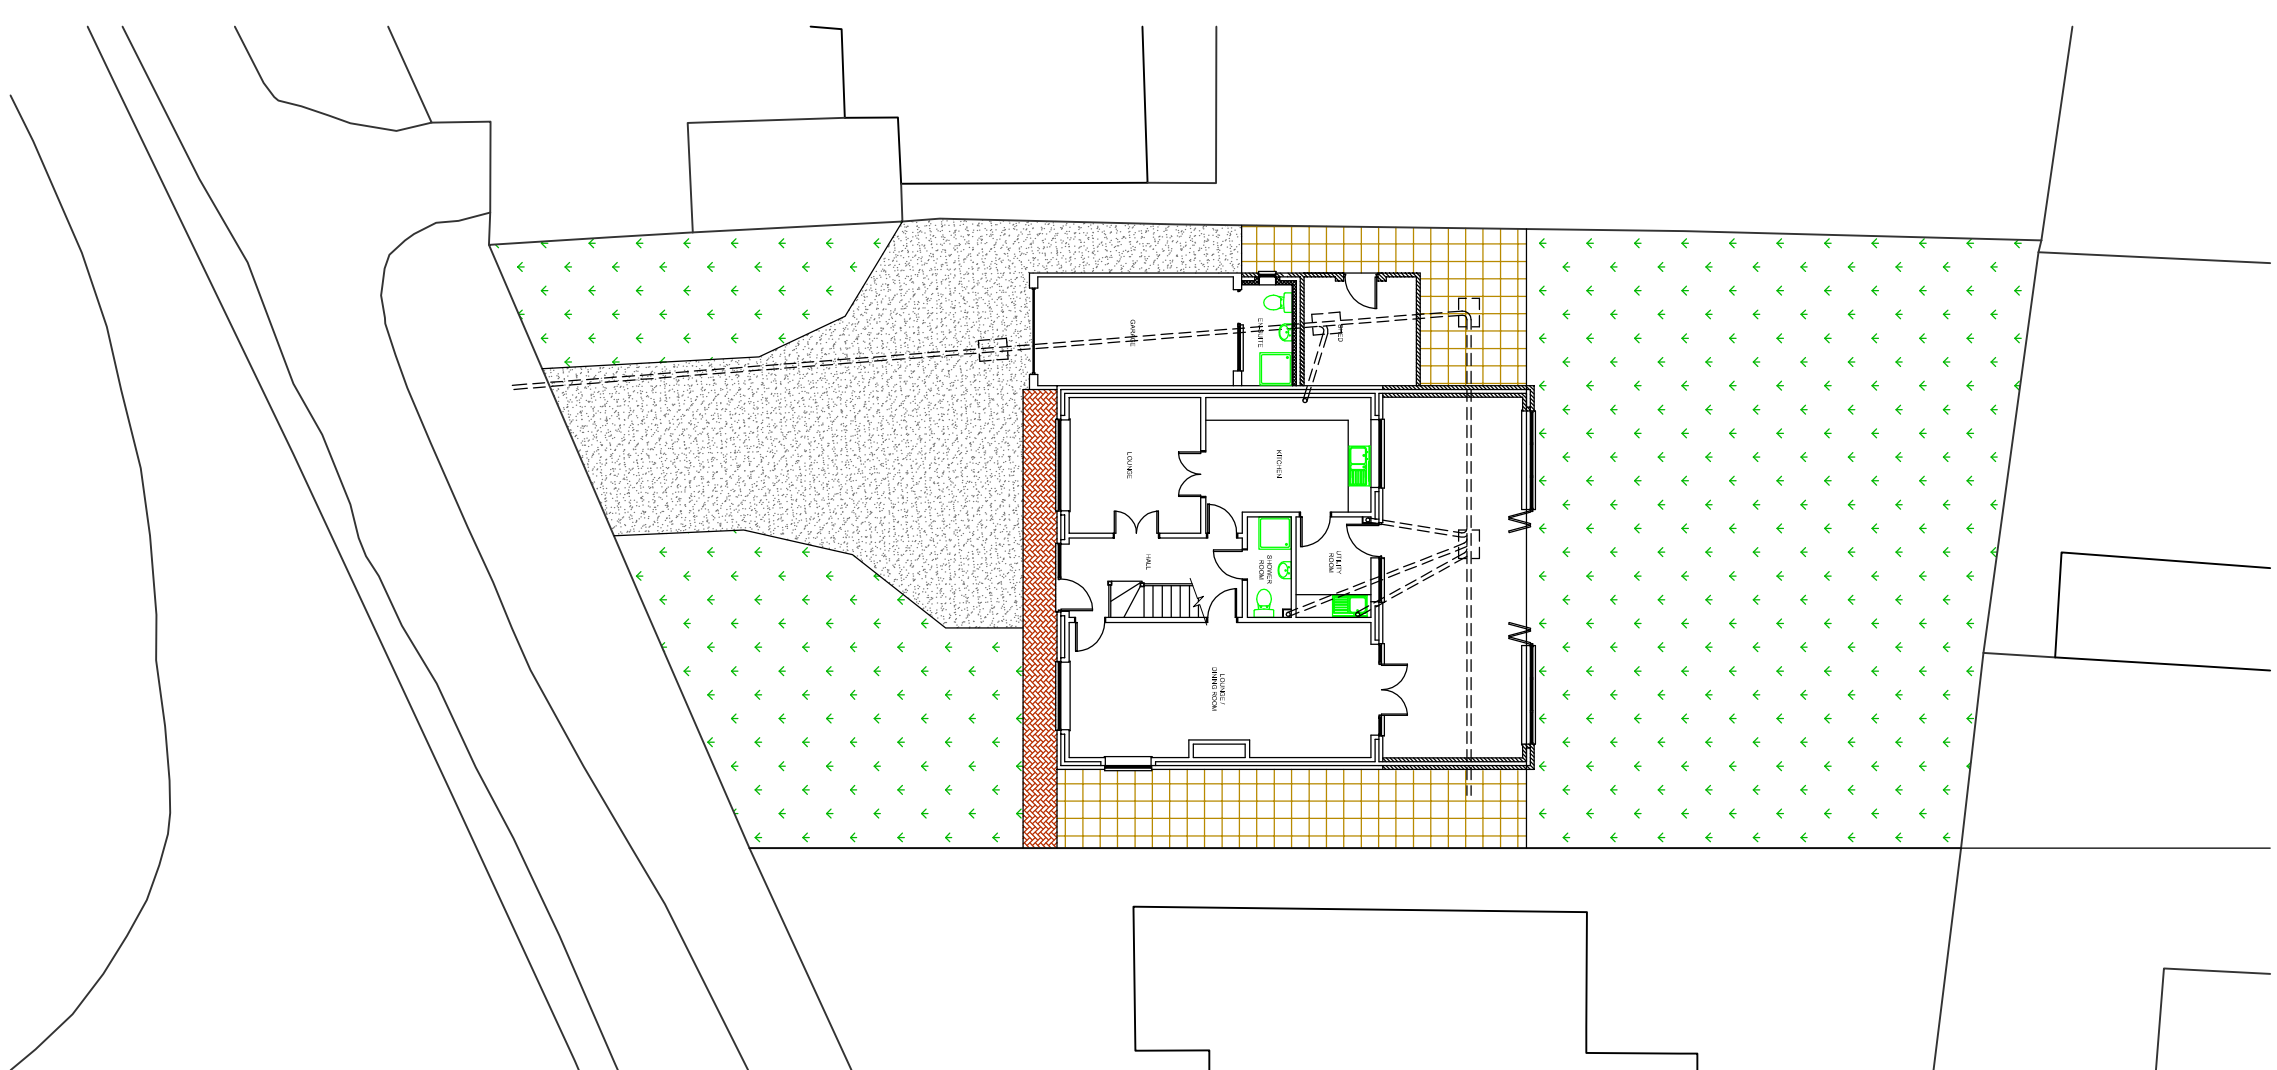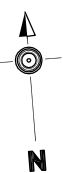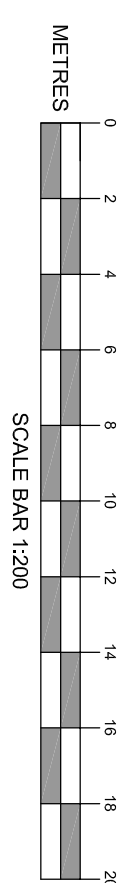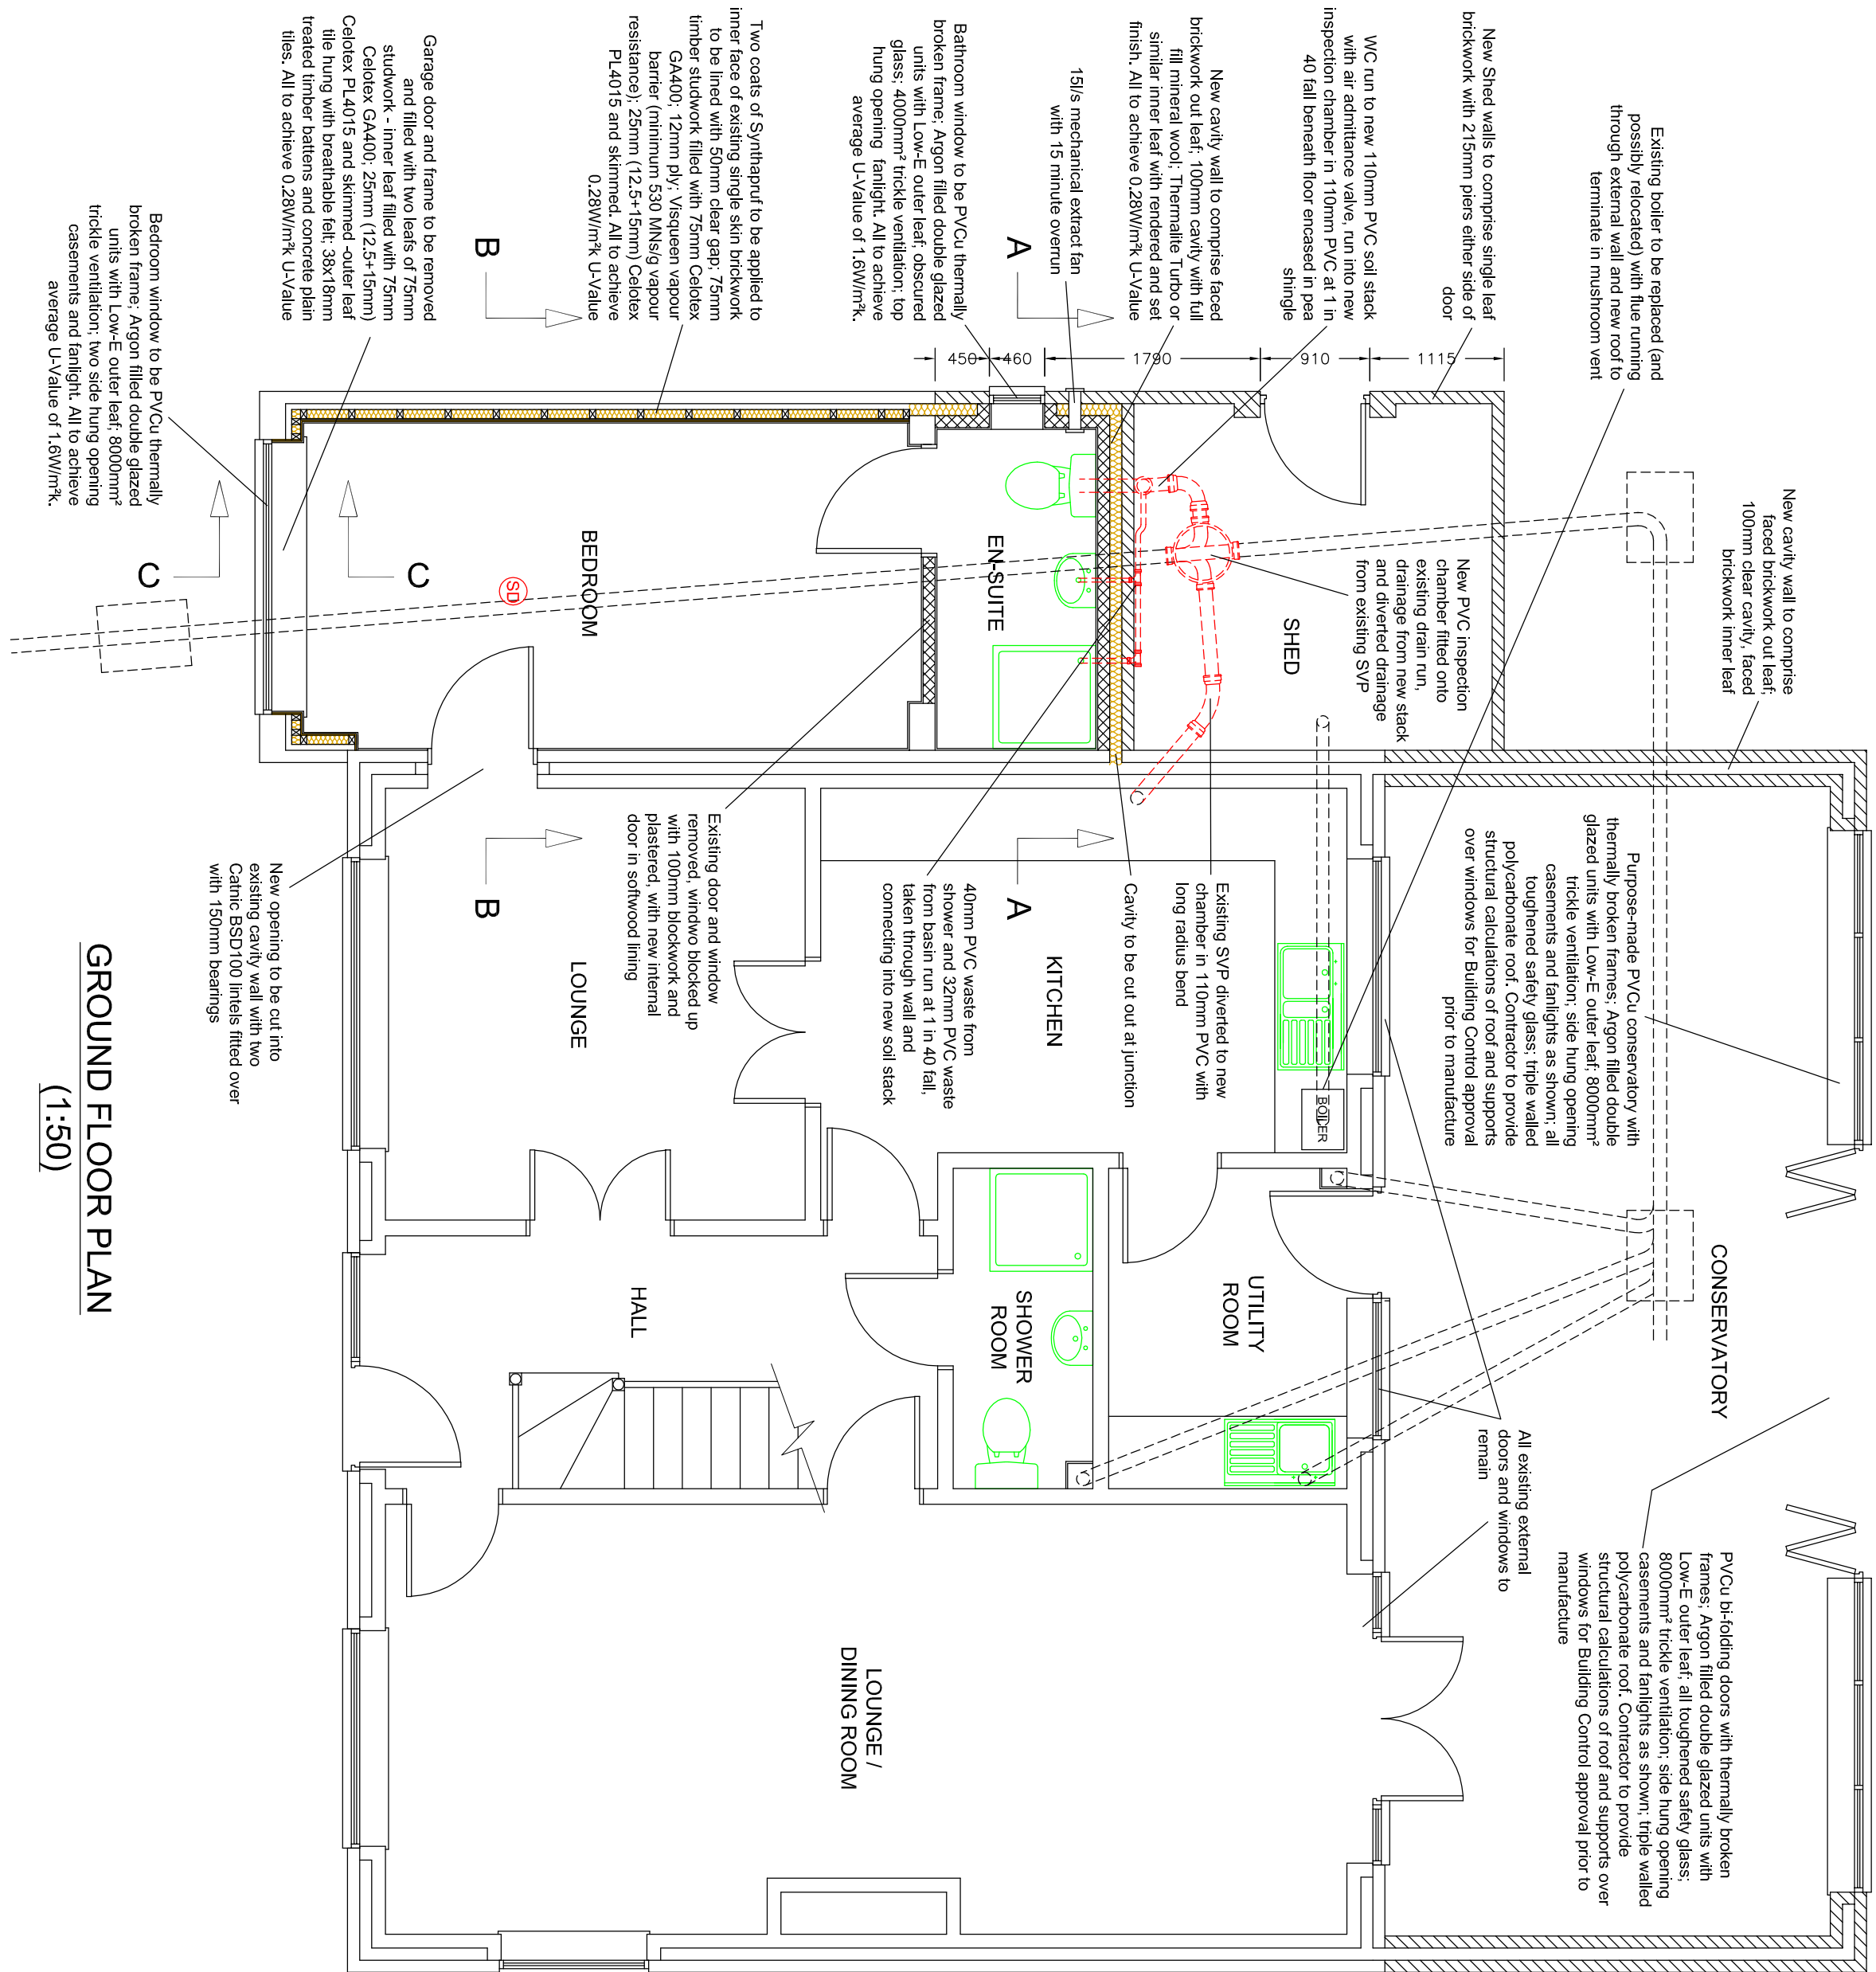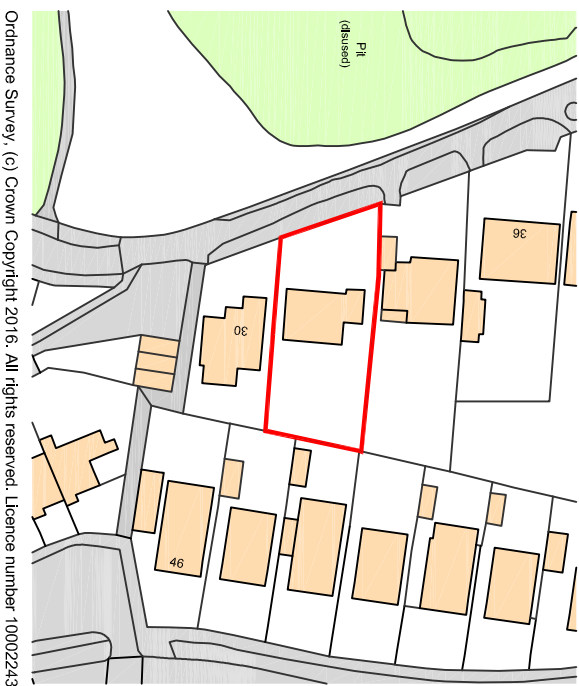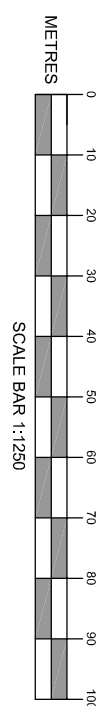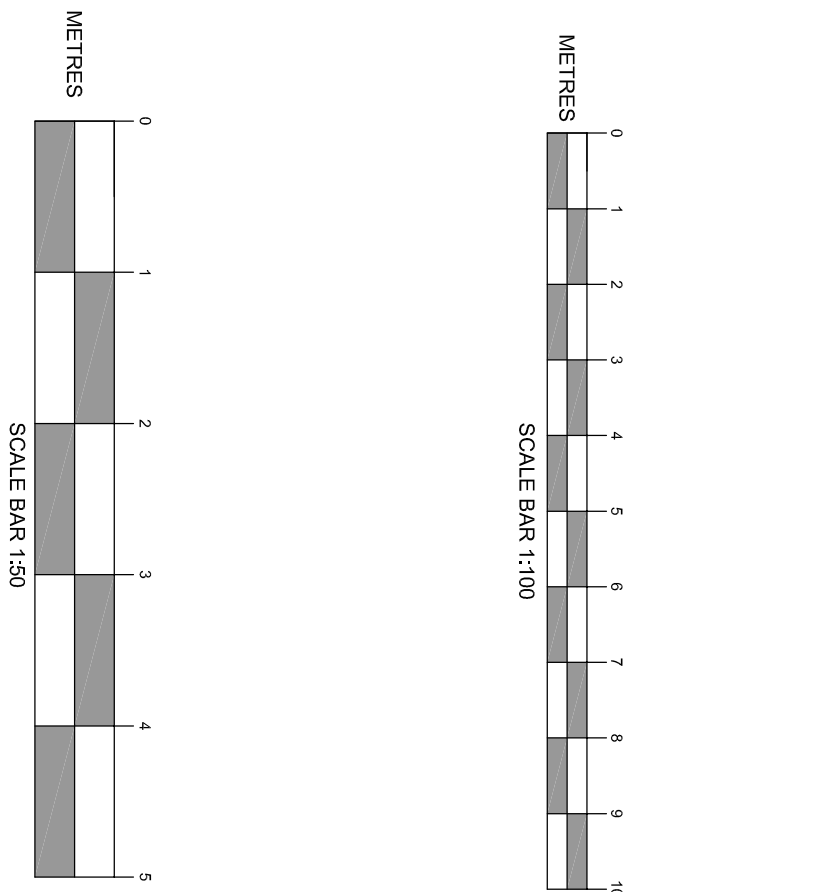

AMENDMENTS		DATE
F	SHED DOOR LOCATION CONFIRMED	22.09.2016
E	BUILDING RESS AMENDMENTS	22.08.2016
D	DRAINAGE AMENDED	15.08.2016
C	BUILDING RESS DETAILS ADDED	10.08.2016

CLIENT MR. & MRS. KAY 32 SANDY BROW PLYMOUTH HAMPSHIRE POT FAR	PROJECT GARAGE CONVERSION & EXTENSION 32 SANDY BROW PLYMOUTH HAMPSHIRE POT FAR
---	---

DRAWING TITLE	
PROPOSED PLANS & ELEVATIONS	
DATE	22.07.2016
SCALE	1:50; 1:100; 1:200; 1:1250 @ A1
DRAWING NO.	16/305/02
REVISION	F

DRAWING NO.	16/305/02	REVISION	F
-------------	-----------	----------	---

REVISION
F