



NOTES:
This drawing has been produced solely for PLANNING/DESIGN.
Do not Scale from this Drawing except for planning purposes.
Any drainage shown is presumed and to be checked on site before commencement of works.
This drawing is the copyright of MF Designs Ltd.

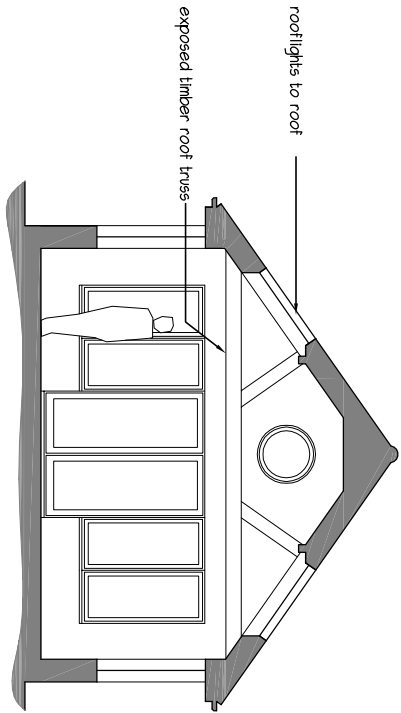

Proposed Section (rear extension)

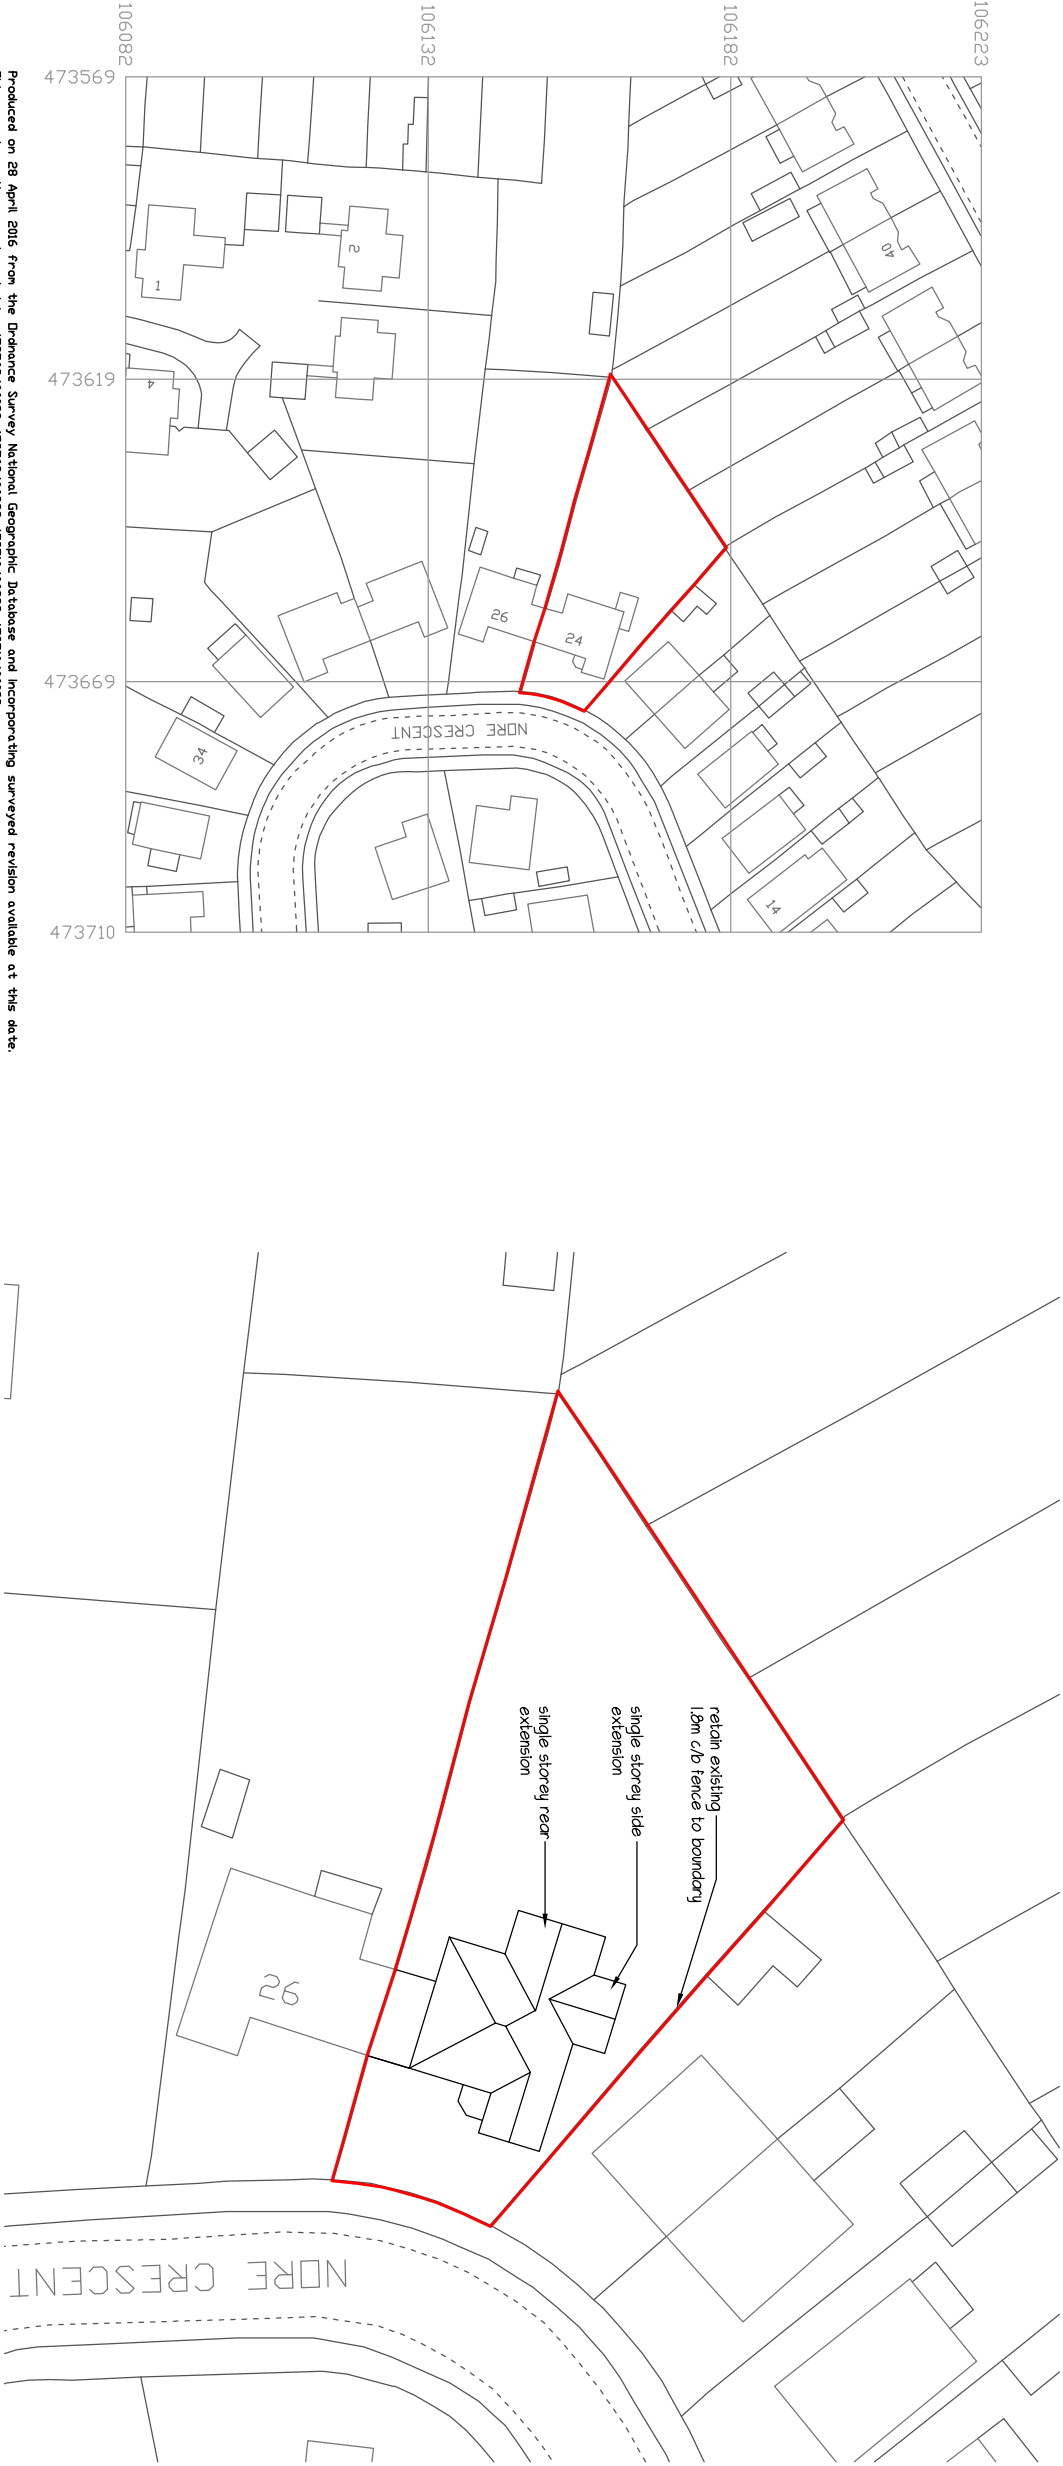

Produced on 28 April 2016 from the Ordnance Survey National Geographic Database and incorporating surveyed revision available at this date.
This map shows the area bounded by 473569,106082 473569,106223 473710,106223 473710,106082.
Reproduction in whole or part is prohibited without the prior permission of Ordnance Survey.
Crown copyright 2016. Supplied by copla ltd trading as UKPlanningMaps.com a licensed Ordnance Survey partner. (100054135).
Data licenced for 1 year, expiring 28 April 2017. Unique plan reference: v2b/89571/124275

Location

Block



mf designs ltd

Chartered Architects

52 King Street • Emsworth • Hampshire • PO10 7AZ
Director: Martin Farrer RIBA • Co Registration No.4507379

Date: April 2016
Scale: 1:100/1250/500

Job No: 3151
Dwg No: P_02



EXTENSIONS & ALTERATIONS - 24 NORE CRESCENT, EMSWORTH. PO10 7NB