
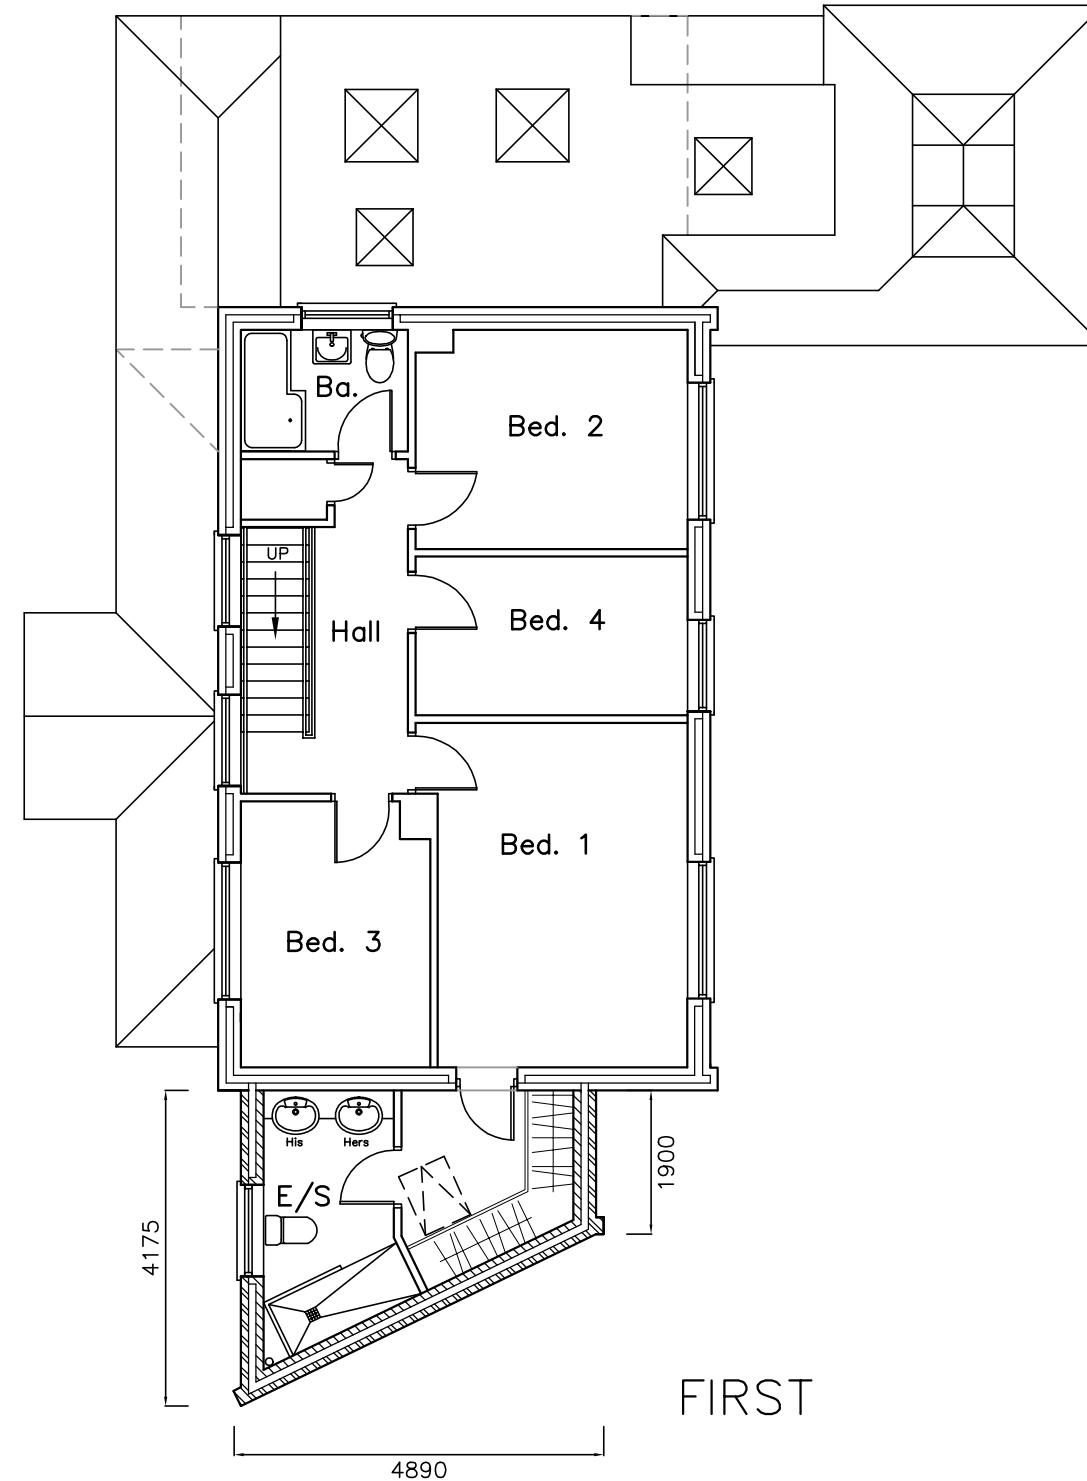
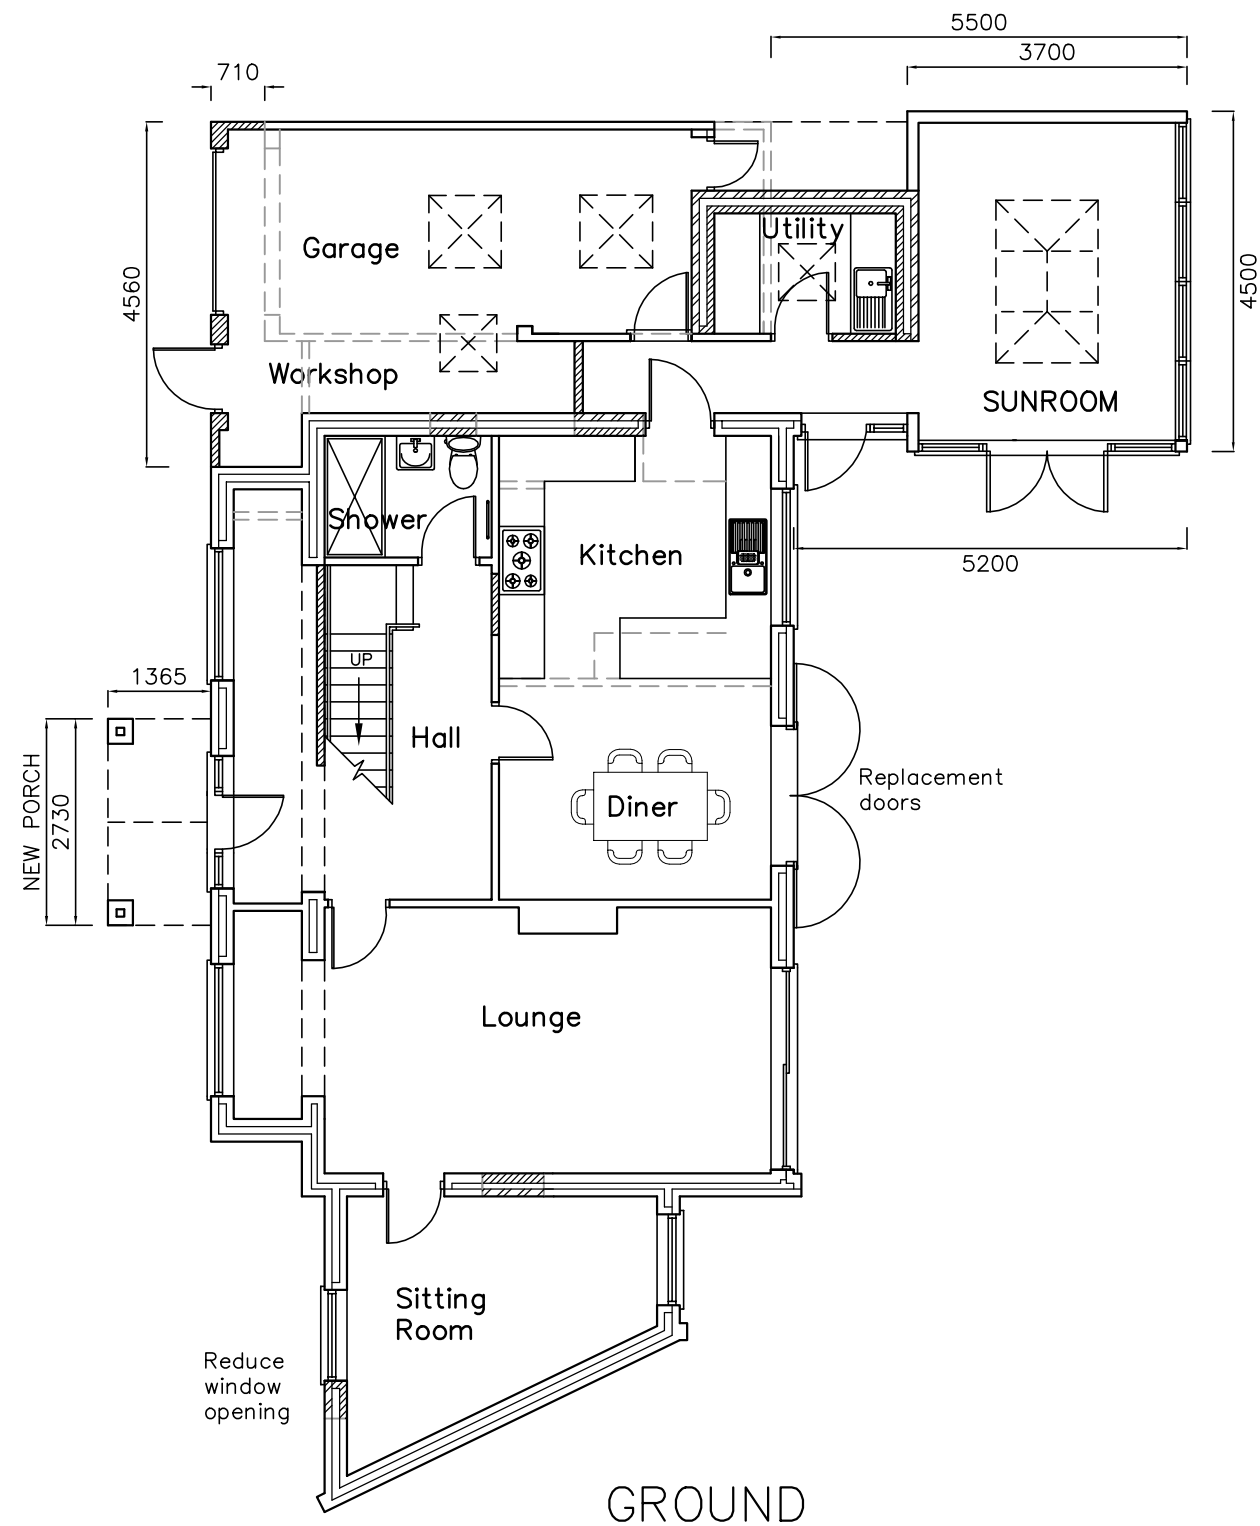


32 Warblington Road,
Emsworth,
PO10 7HQ

PROPOSAL PLANS

Revisions

- A.
- B.
- C.

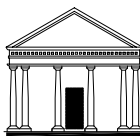

Martin Critchley
CHARTERED ARCHITECT

The Old Brewery,
15E South Street, Havant,
Hampshire, PO9 1BU
023 92 474 919
critchleyarchitect@hotmail.com

Scale A3 = 1:100
Date 24/11/16
Drawn BLB/NKM/JHL

1666-403⁰