





Produced from Ordnance Survey digital data and incorporating surveyed revision available at this date. © Crown Copyright 2006.

Reproduction in whole or in part is prohibited without the prior permission of Ordnance Survey.

Ordnance Survey and the OS symbol are registered trade marks and Siteplan a trade mark of Ordnance Survey, the national mapping agency of Great Britain.

Part or all of this Siteplan is enlarged from mapping produced at one or more of the following scales 1:1250, 1:2500, 1:10000.

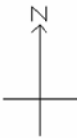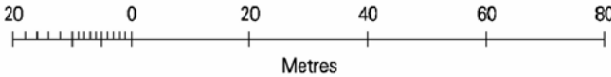

Centre Coordinates: 473990 098336

National Grid sheet reference at centre of this Siteplan: SZ7398

Supplied by: Sanders Design Services
Serial Number: 00007900

Site Location Plan
Scale 1:1250

Drawing Title.
Site location map

Mr L Butler
44 & 44a Creek Road
Hayling Island
Hampshire
PO11 9RD

CLIENT ADDRESS

SAME

Scale.

as noted

PAPER SIZE A2

Date.

May 2016

Drawn by.

R.N.S.

Sanders Design Services LTD

95 Cedar Road
Hythe
Southampton
SO45 3PX

tel 023 8020 7195
e-mail info@sandersdesignservices.co.uk

Drawing No

Lee sht 2

Revision

x