




Typical Illustration of We Want Any Car Pod

EXTERNAL FINISHES

- Roof Covering** Matt Black Firestone rubber roof membrane (not visible from ground level).
- Facias** Navy Blue Powder coated sheet steel.
- External Wall Panels** White gloss Polyester coated steel
Tata Bright White Gloss BS 00E55.
- Wall Plinths** Black Stokboard - recycled polyurethane.
- Doors & Windows** White UPVC double glazed, with stainless steel furniture.
- Awning** Retractable awning - Navy Blue fabric Ral 5017.
- Roller Shutter** Steel slat roller shutter - White powder coated steel.
- Down Lighters** 10 no low wattage LED deck lights in stainless steel with opaque diffuser, fitted to underside of top hat detail, to illuminate fascia & signage.

PROPOSED AREAS	sq ft	sq m
Gross Internal Area	148 sq ft	13.8 sq m
Gross External Area	165 sq ft	15.3 sq m

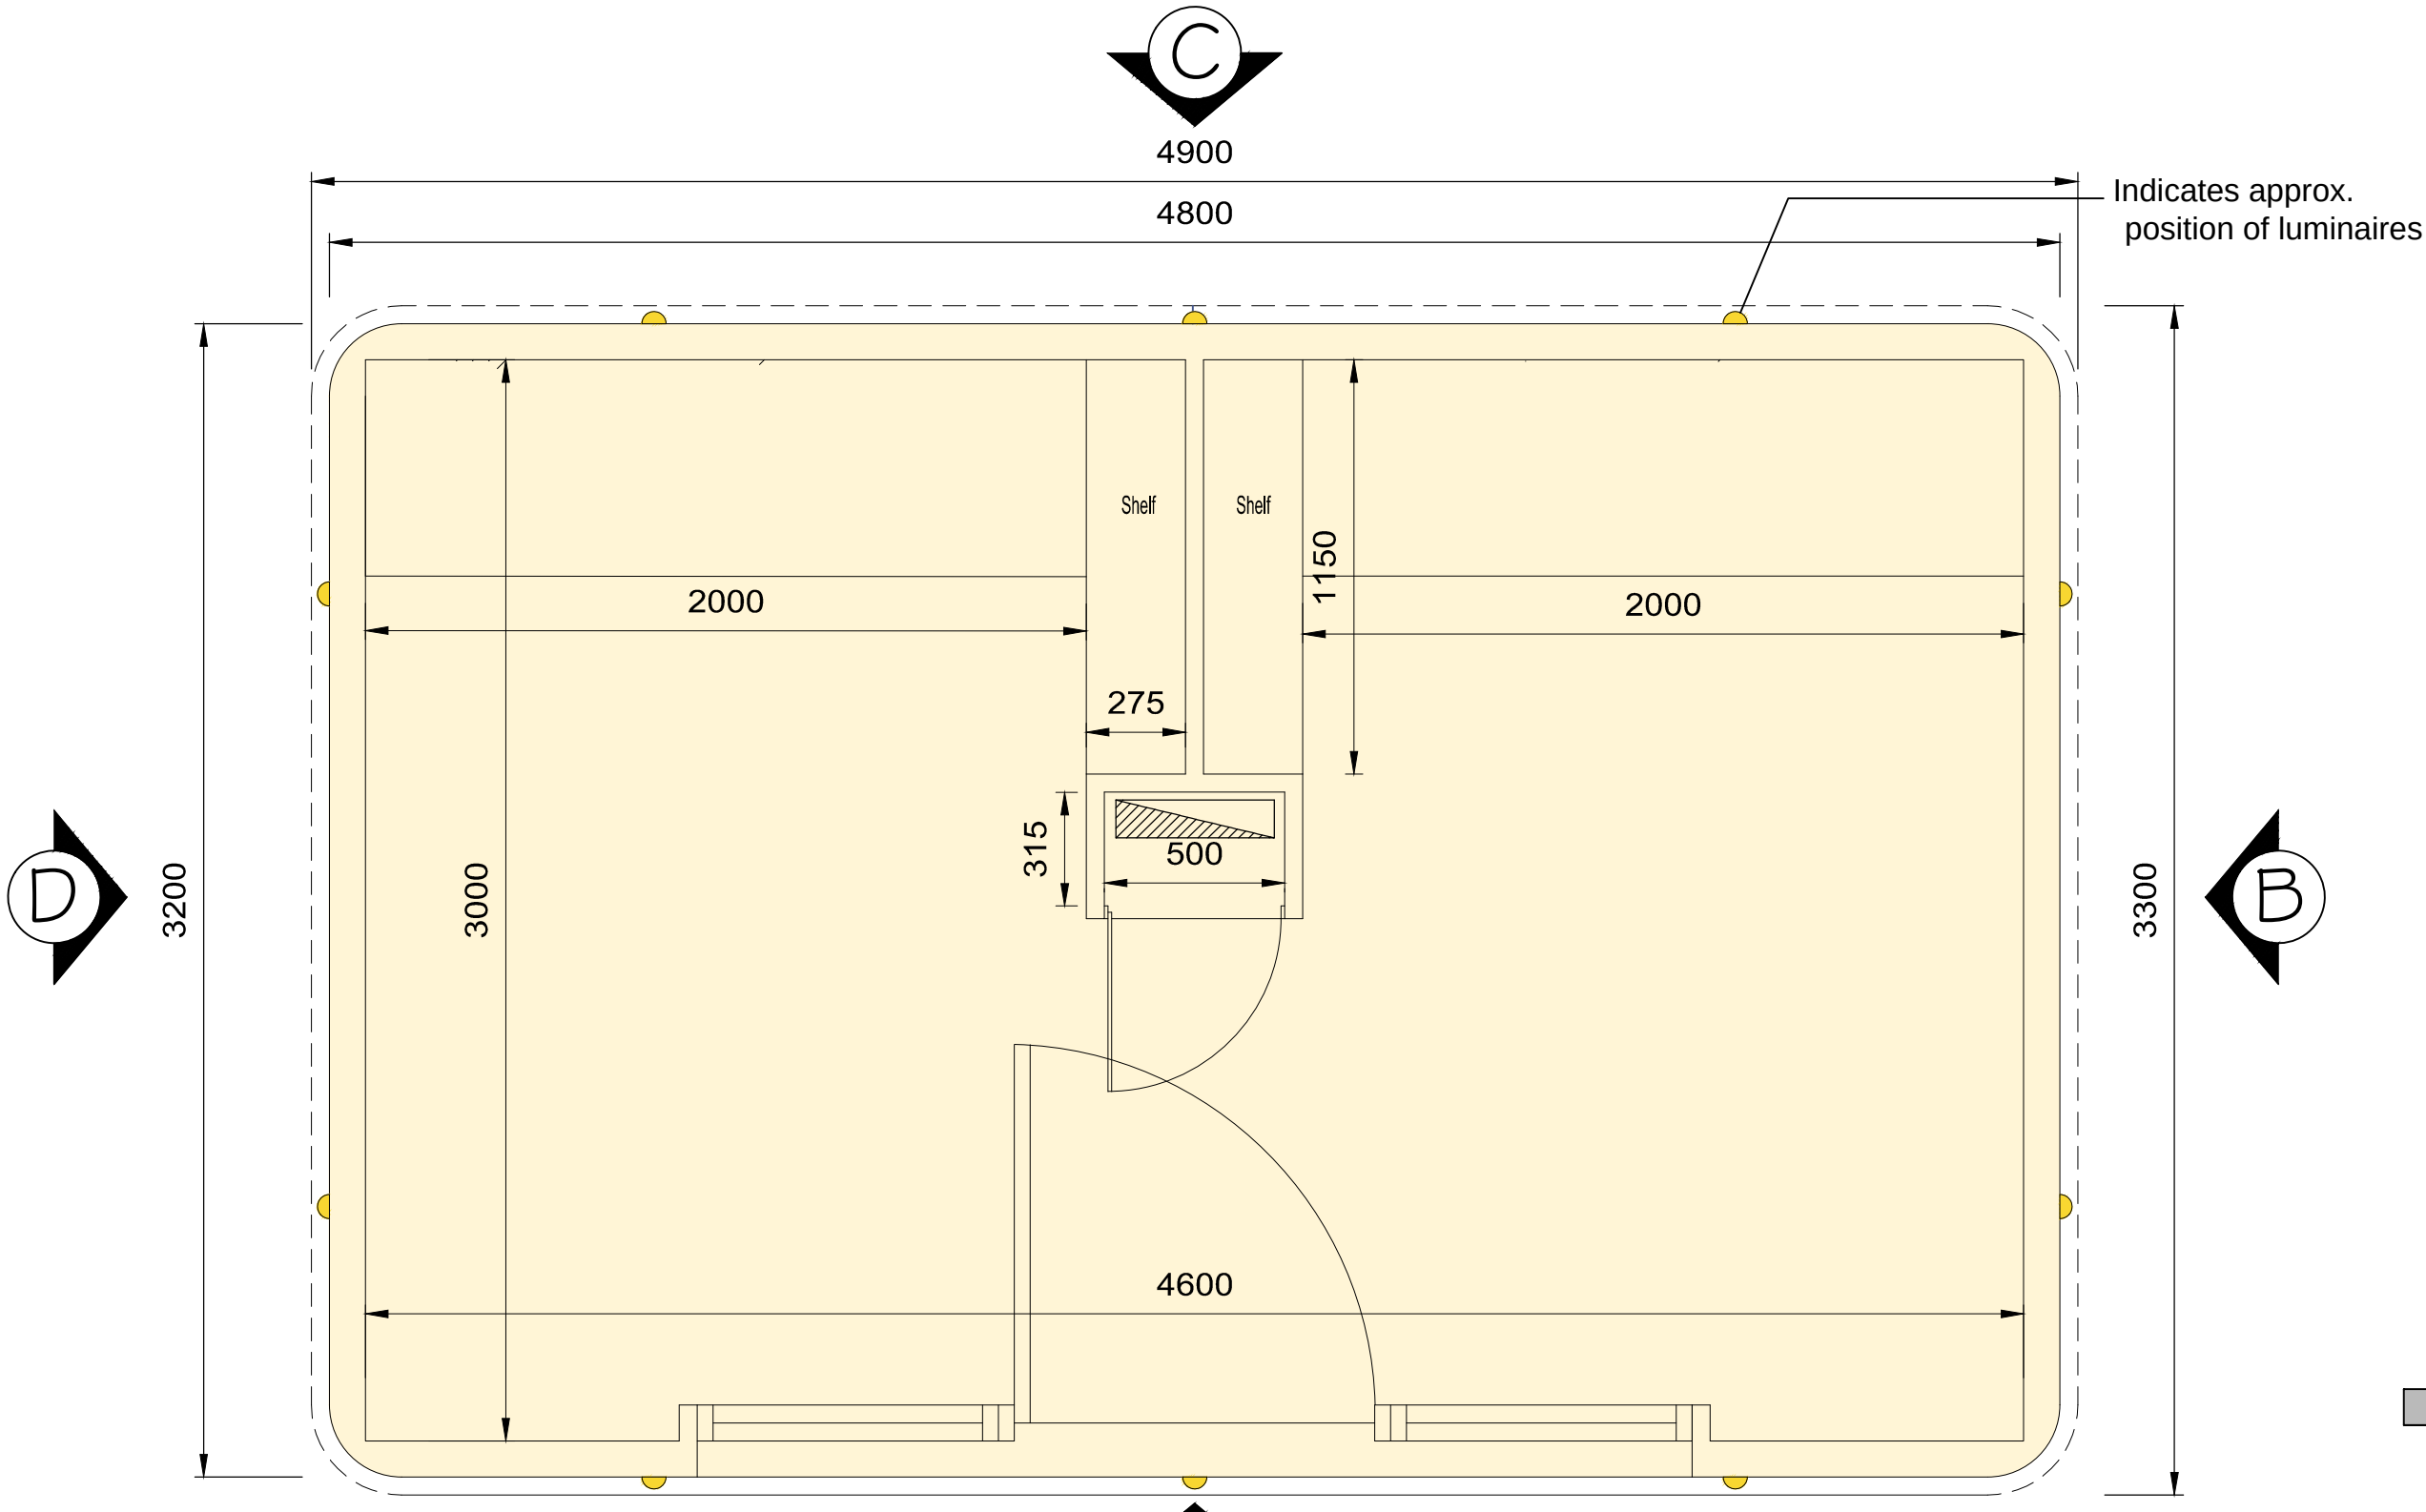

GENERAL LAYOUT PLAN



ELEVATION C - C



ELEVATION A - A



ELEVATION B - B

ELEVATION D - D