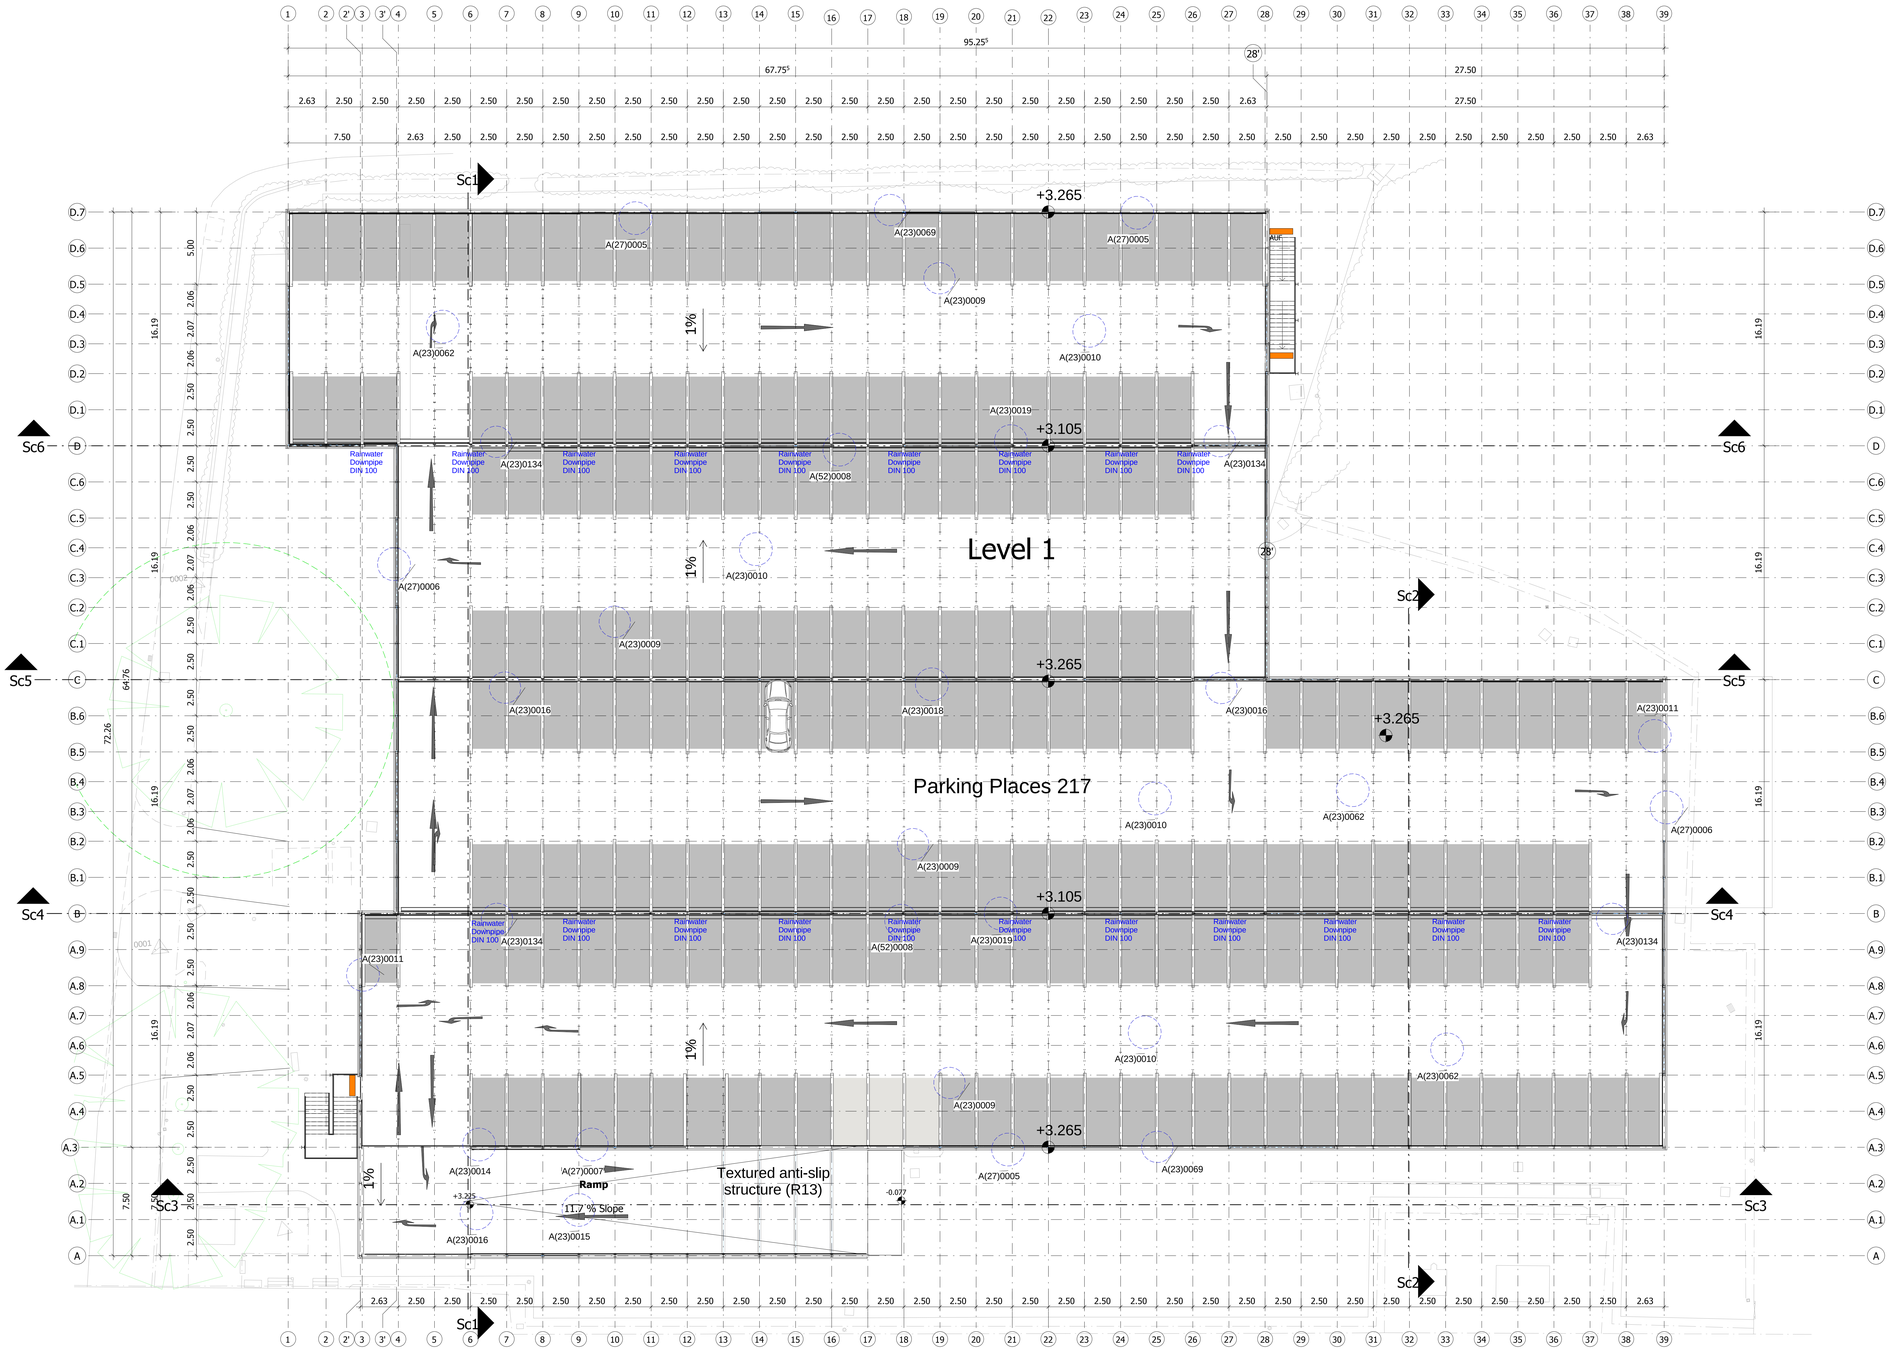

Upper Level M1:150

CONTENTS	Upper level	PHASE	PLANNER	TYPE
		4	OP	GR
		LEVEL	RUNNING NO.	INDEX
		XX	0102	a

CLIENT
STAGECOACH SOUTH WEST
TRAIN Ltd. Friaers Bridge Court 41-45 Blackfriears Road London SE 18 N2

BUILDING SITE
Havant Station
Leight Road Hampshire PO9 UK

MAIN CONSTRUCTOR **GOLDBECK INTERNATIONAL**
Ummelner Str. 4-6
33649 Bielefeld

SPECIAL ENGINEER

+/- 0.0 = 10.60 m.a.s.l.

CONTRACT DESIGN

INDEX	DATE	NAME	CHANGE
2	15.02.16		gridlines 4-6 B-D added, Gridlines 1-3 A-B remove, moved ramp
1	11.02.16		Changes according comments from 03.02.16

DRAWN	19.01.16	I.Pinkau
CHECKED		Prüfer
SCALE	1:150	

GOLDBECK
Construction Ltd. Suite 13 Challenge House Sherwood Drive Bletchley MK3 6 DP Telefon Telefax

PROJECT	PROJECT NO.
SWT Havant Station MSCP	**BH0170**

CONTENTS	Upper level	PHASE	PLANNER	TYPE
		4	OP	GR
		LEVEL	RUNNING NO.	INDEX
		XX	0102	a

Layout:BH0170-4-OP-GR-XX-0102

Vervielfältigungen jeglicher Art, Übersetzungen, Verfilmungen sowie Speicherung in elektronischen Medien sind ohne vorherige schriftliche Genehmigung der GOLDBECK GmbH nicht gestattet. Copyright by GOLDBECK GmbH