



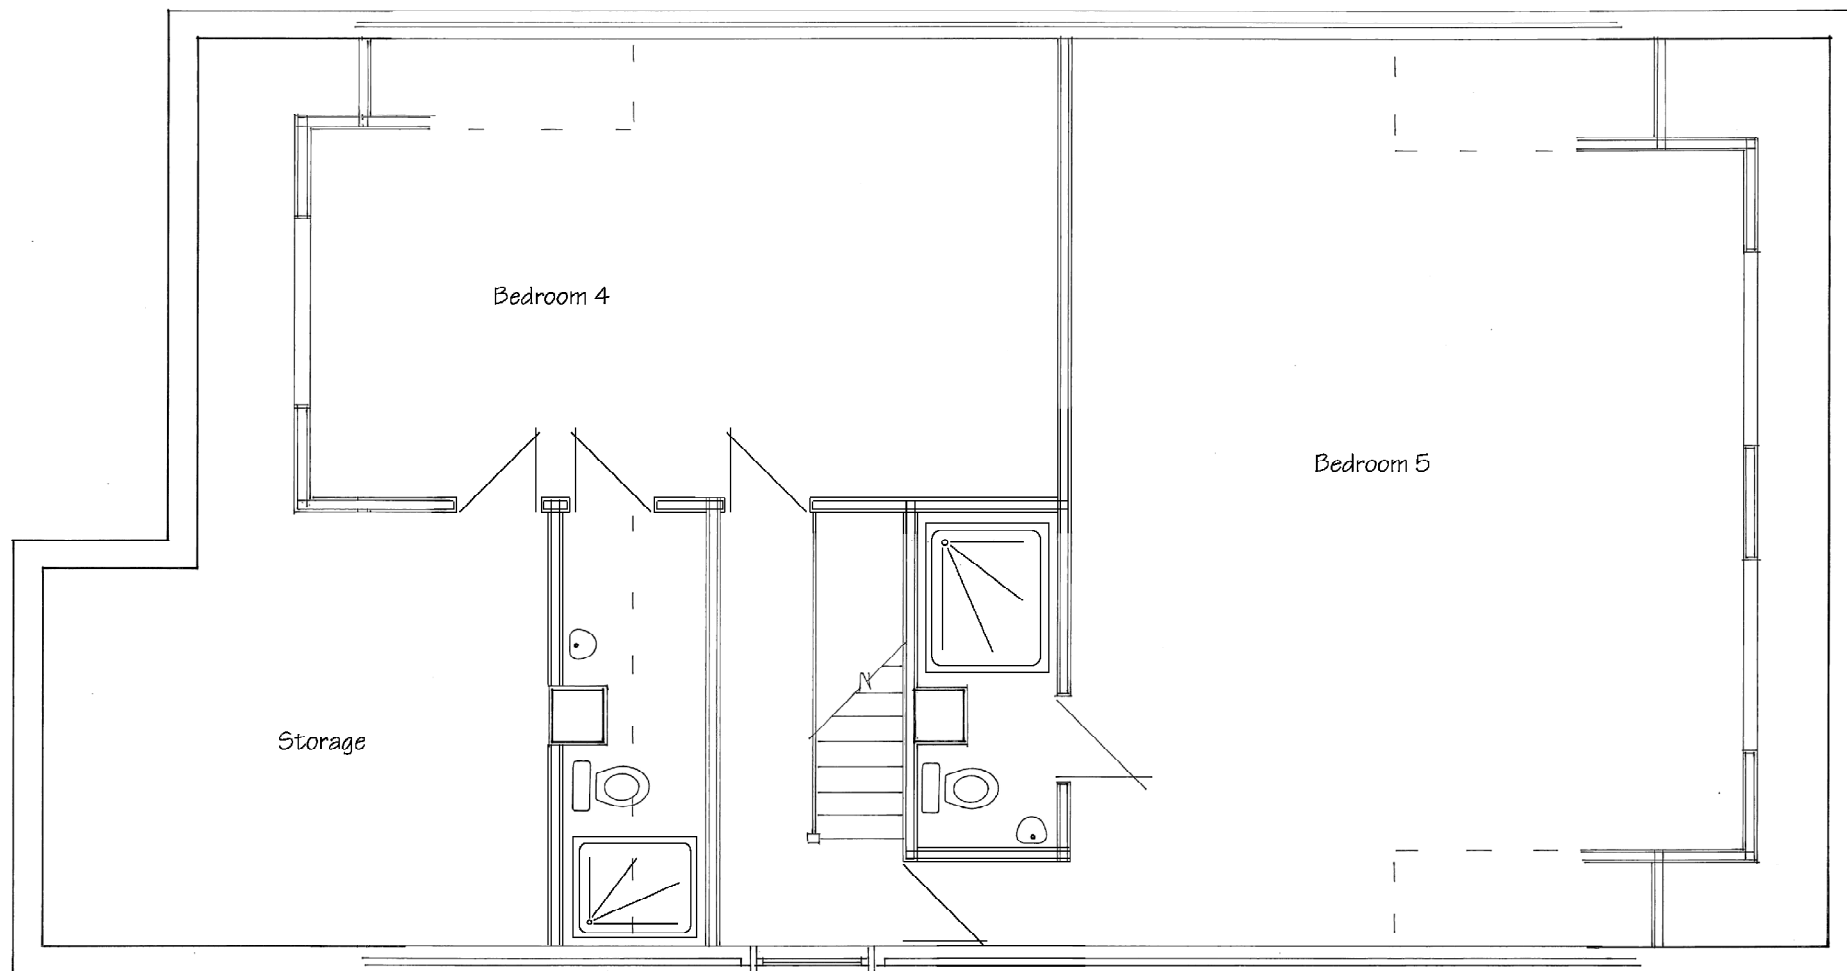

Proposed First Floor Plan

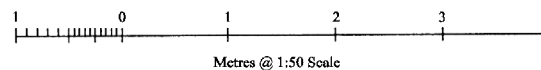

Andrew R Dunks

BSc(Hons) MRICS CBuiltE MCABE

Chartered Surveyor and Building Engineer

Unit 1, Basepoint, Waterberry Drive
Waterlooville, Hants, PO7 7TH
Tel: (023) 9225 5034
e-mail: plans@dunks.freeerve.co.uk

Proposed Extension & Loft Conversion

36 Padnell Road
Waterlooville

Scale - 1:50 at Page Size A3

Date - December 2015