




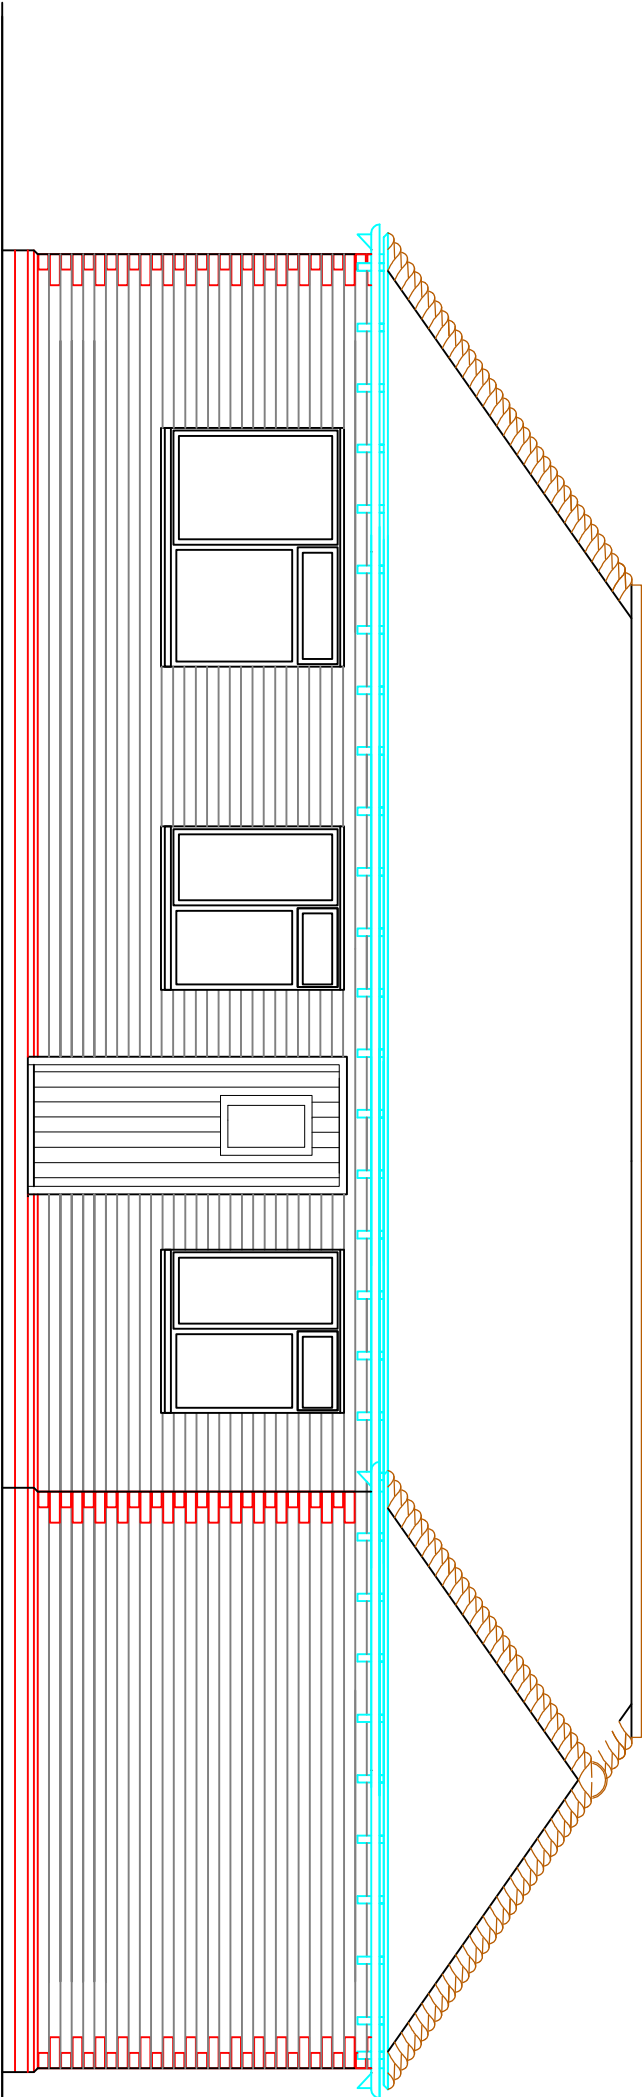


North [Front]

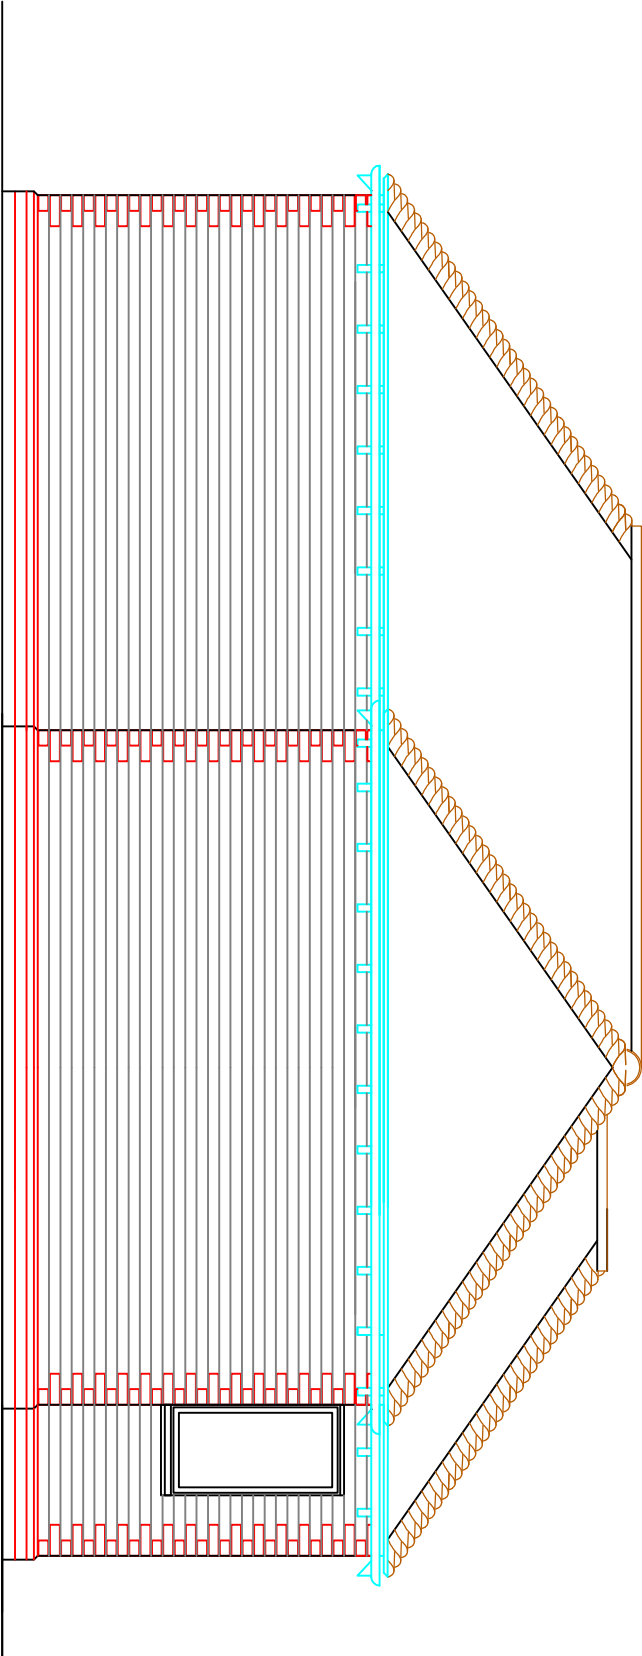

East

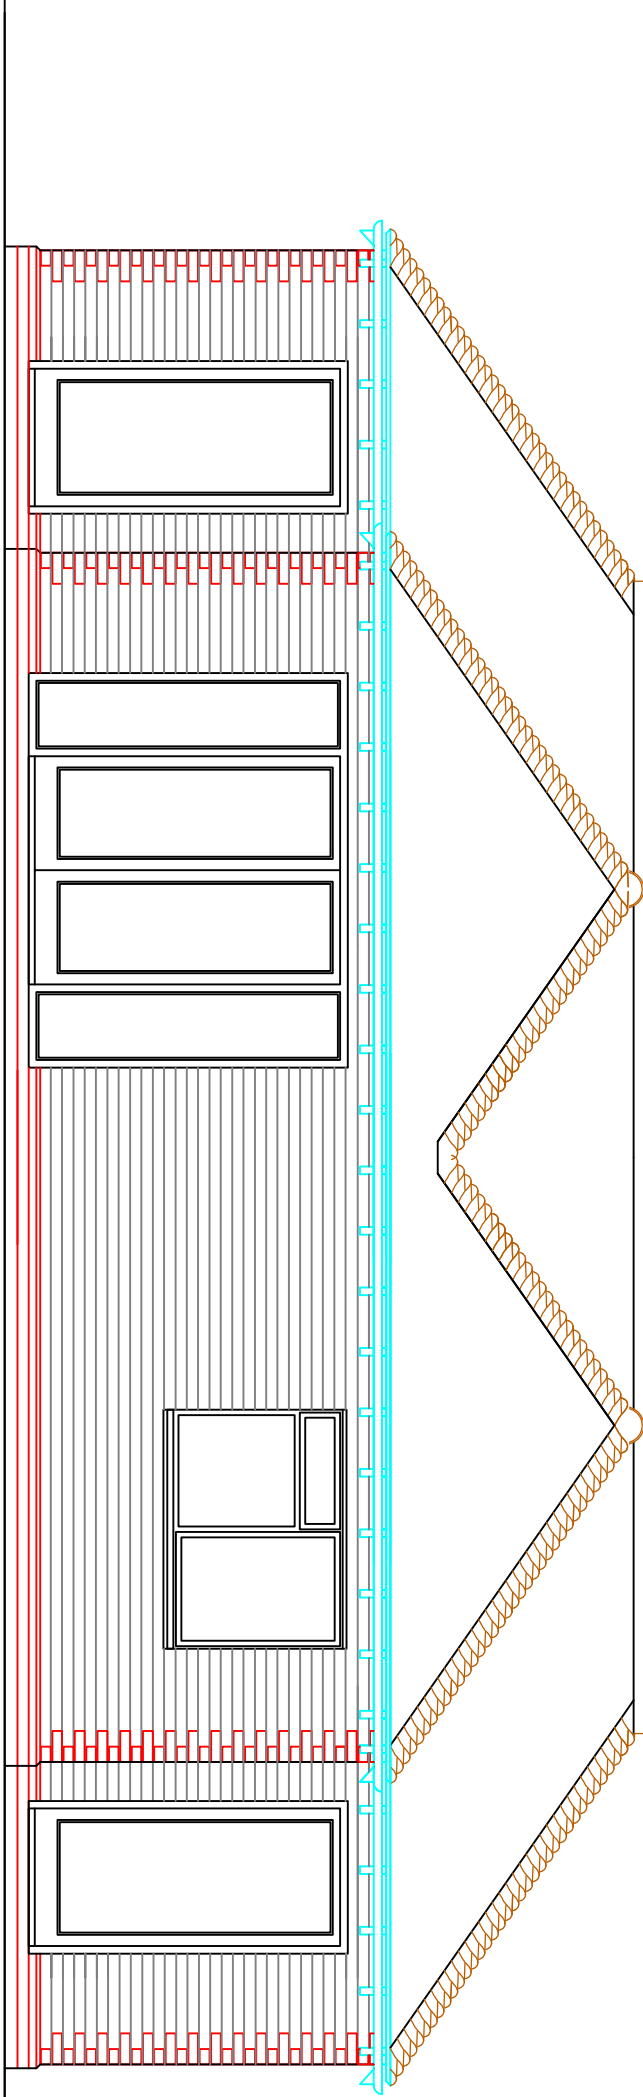

South

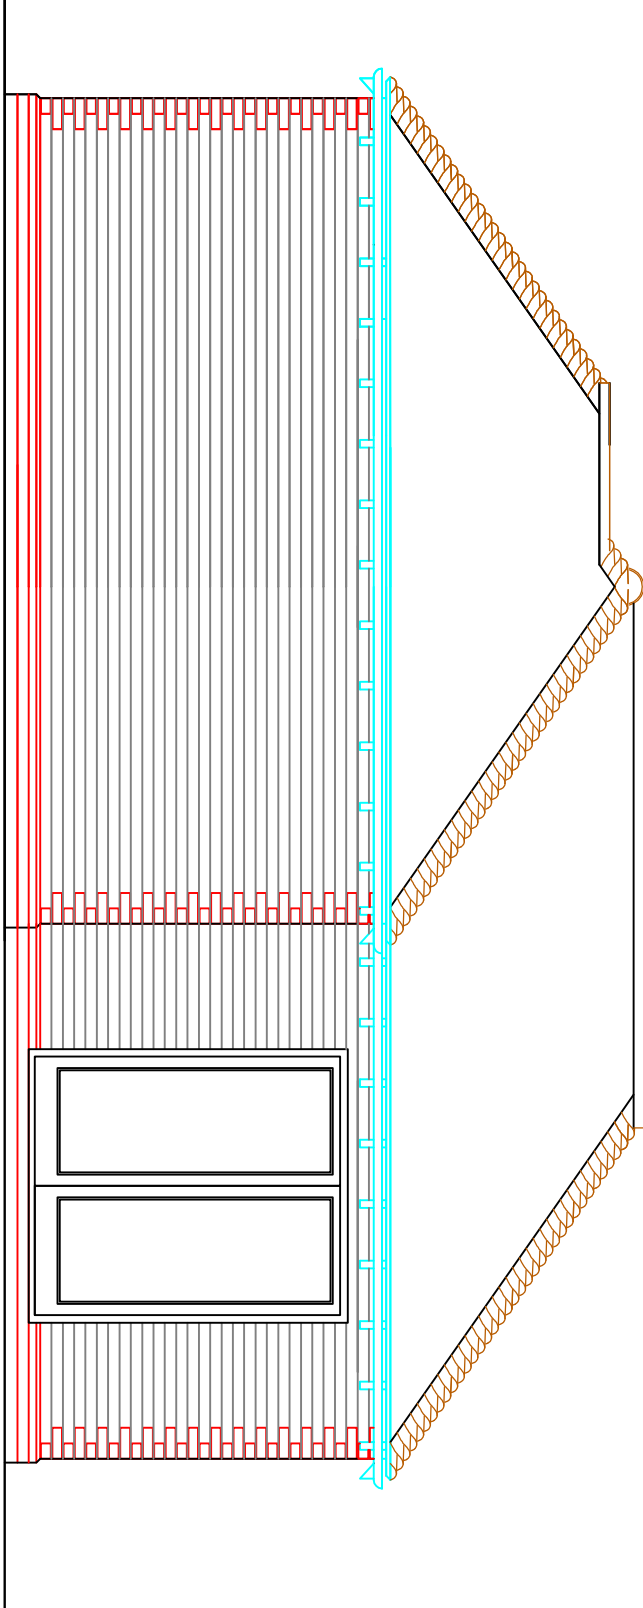

West

CLIENT		PROJECT		TITLE		STATUS		DRAWN BY		REVIEWED BY	
MR & MRS FRITH		15 HALLETT ROAD DENVILLES		PROPOSED ELEVATIONS		PLANNING		SJ		SJ	
						DATE		SCALE		DRAWING NUMBER	
						02.12.16		1:50 @ A2		50	