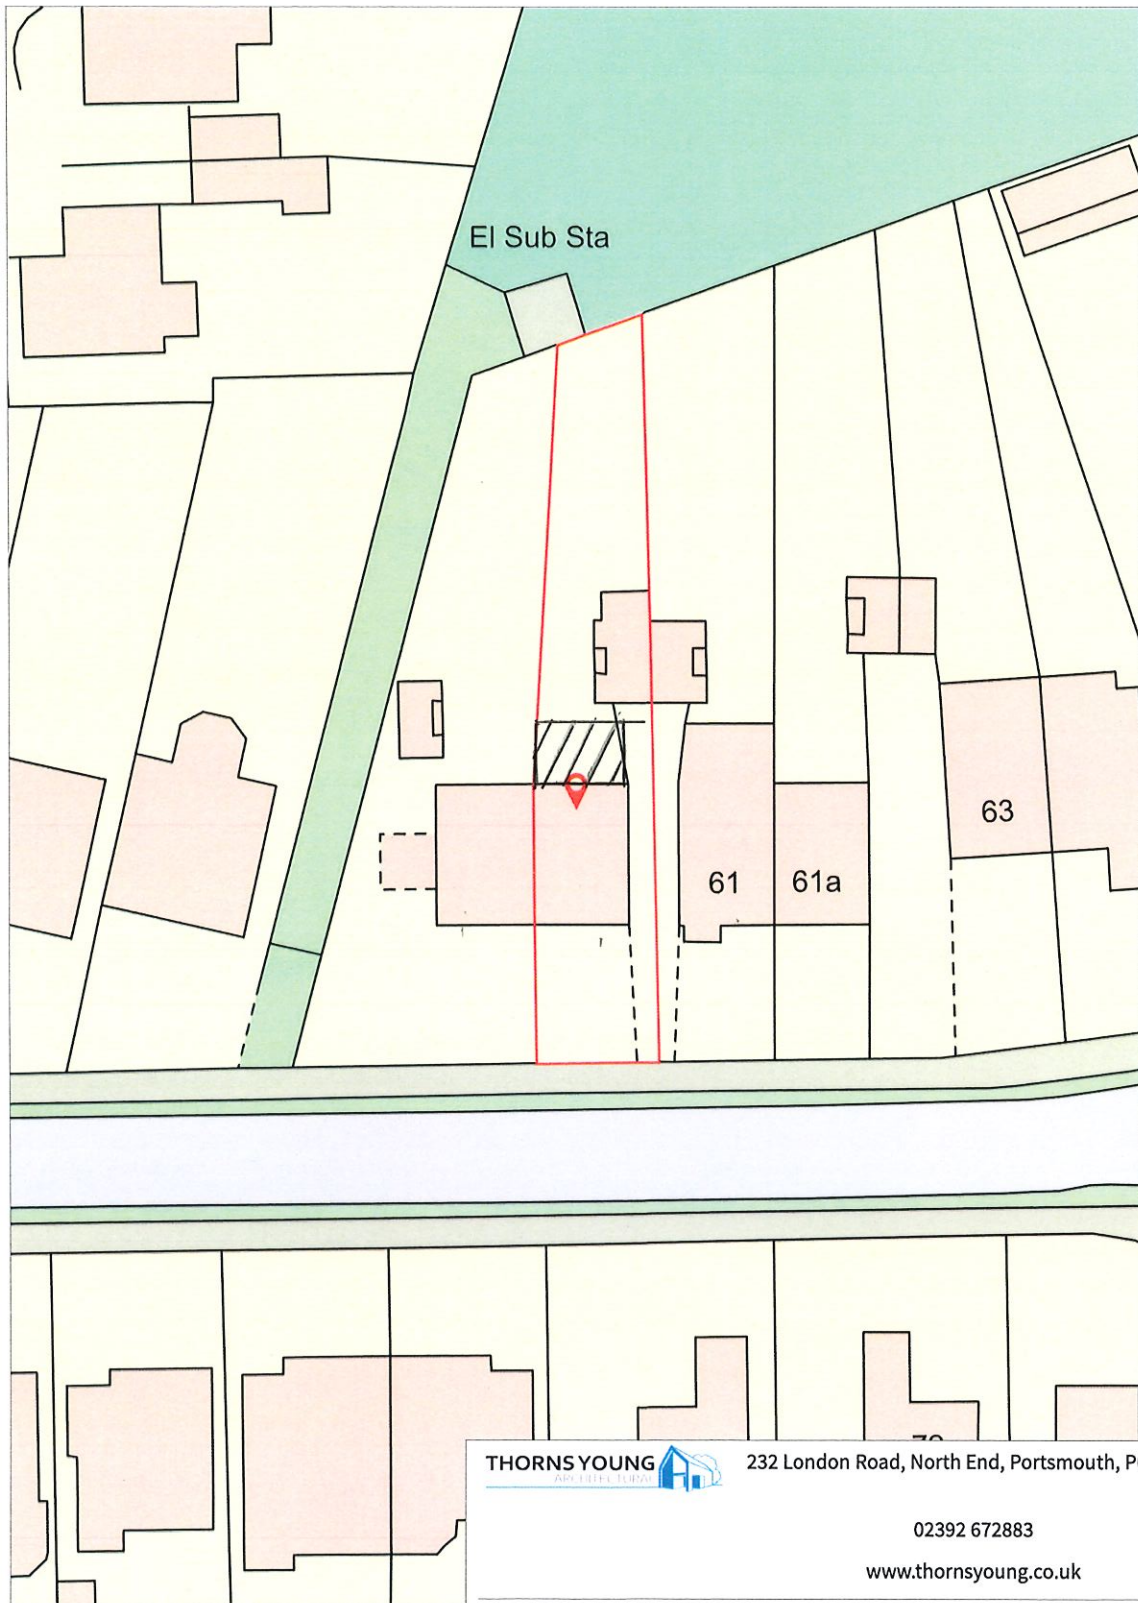


232 London Road, North End, Portsmouth, PO2 9JQ

02392 672883

www.thornsyoun.co.uk

Client: **Mr & Mrs J Cross**

Project: **Single Storey Rear Extension**

Title: **59 The Dale, Waterloooville**

Scale: 1:500 @A4

Drawn By: RN

Date: 03 Jun 2021

Drawing No: 5079.21.BT