


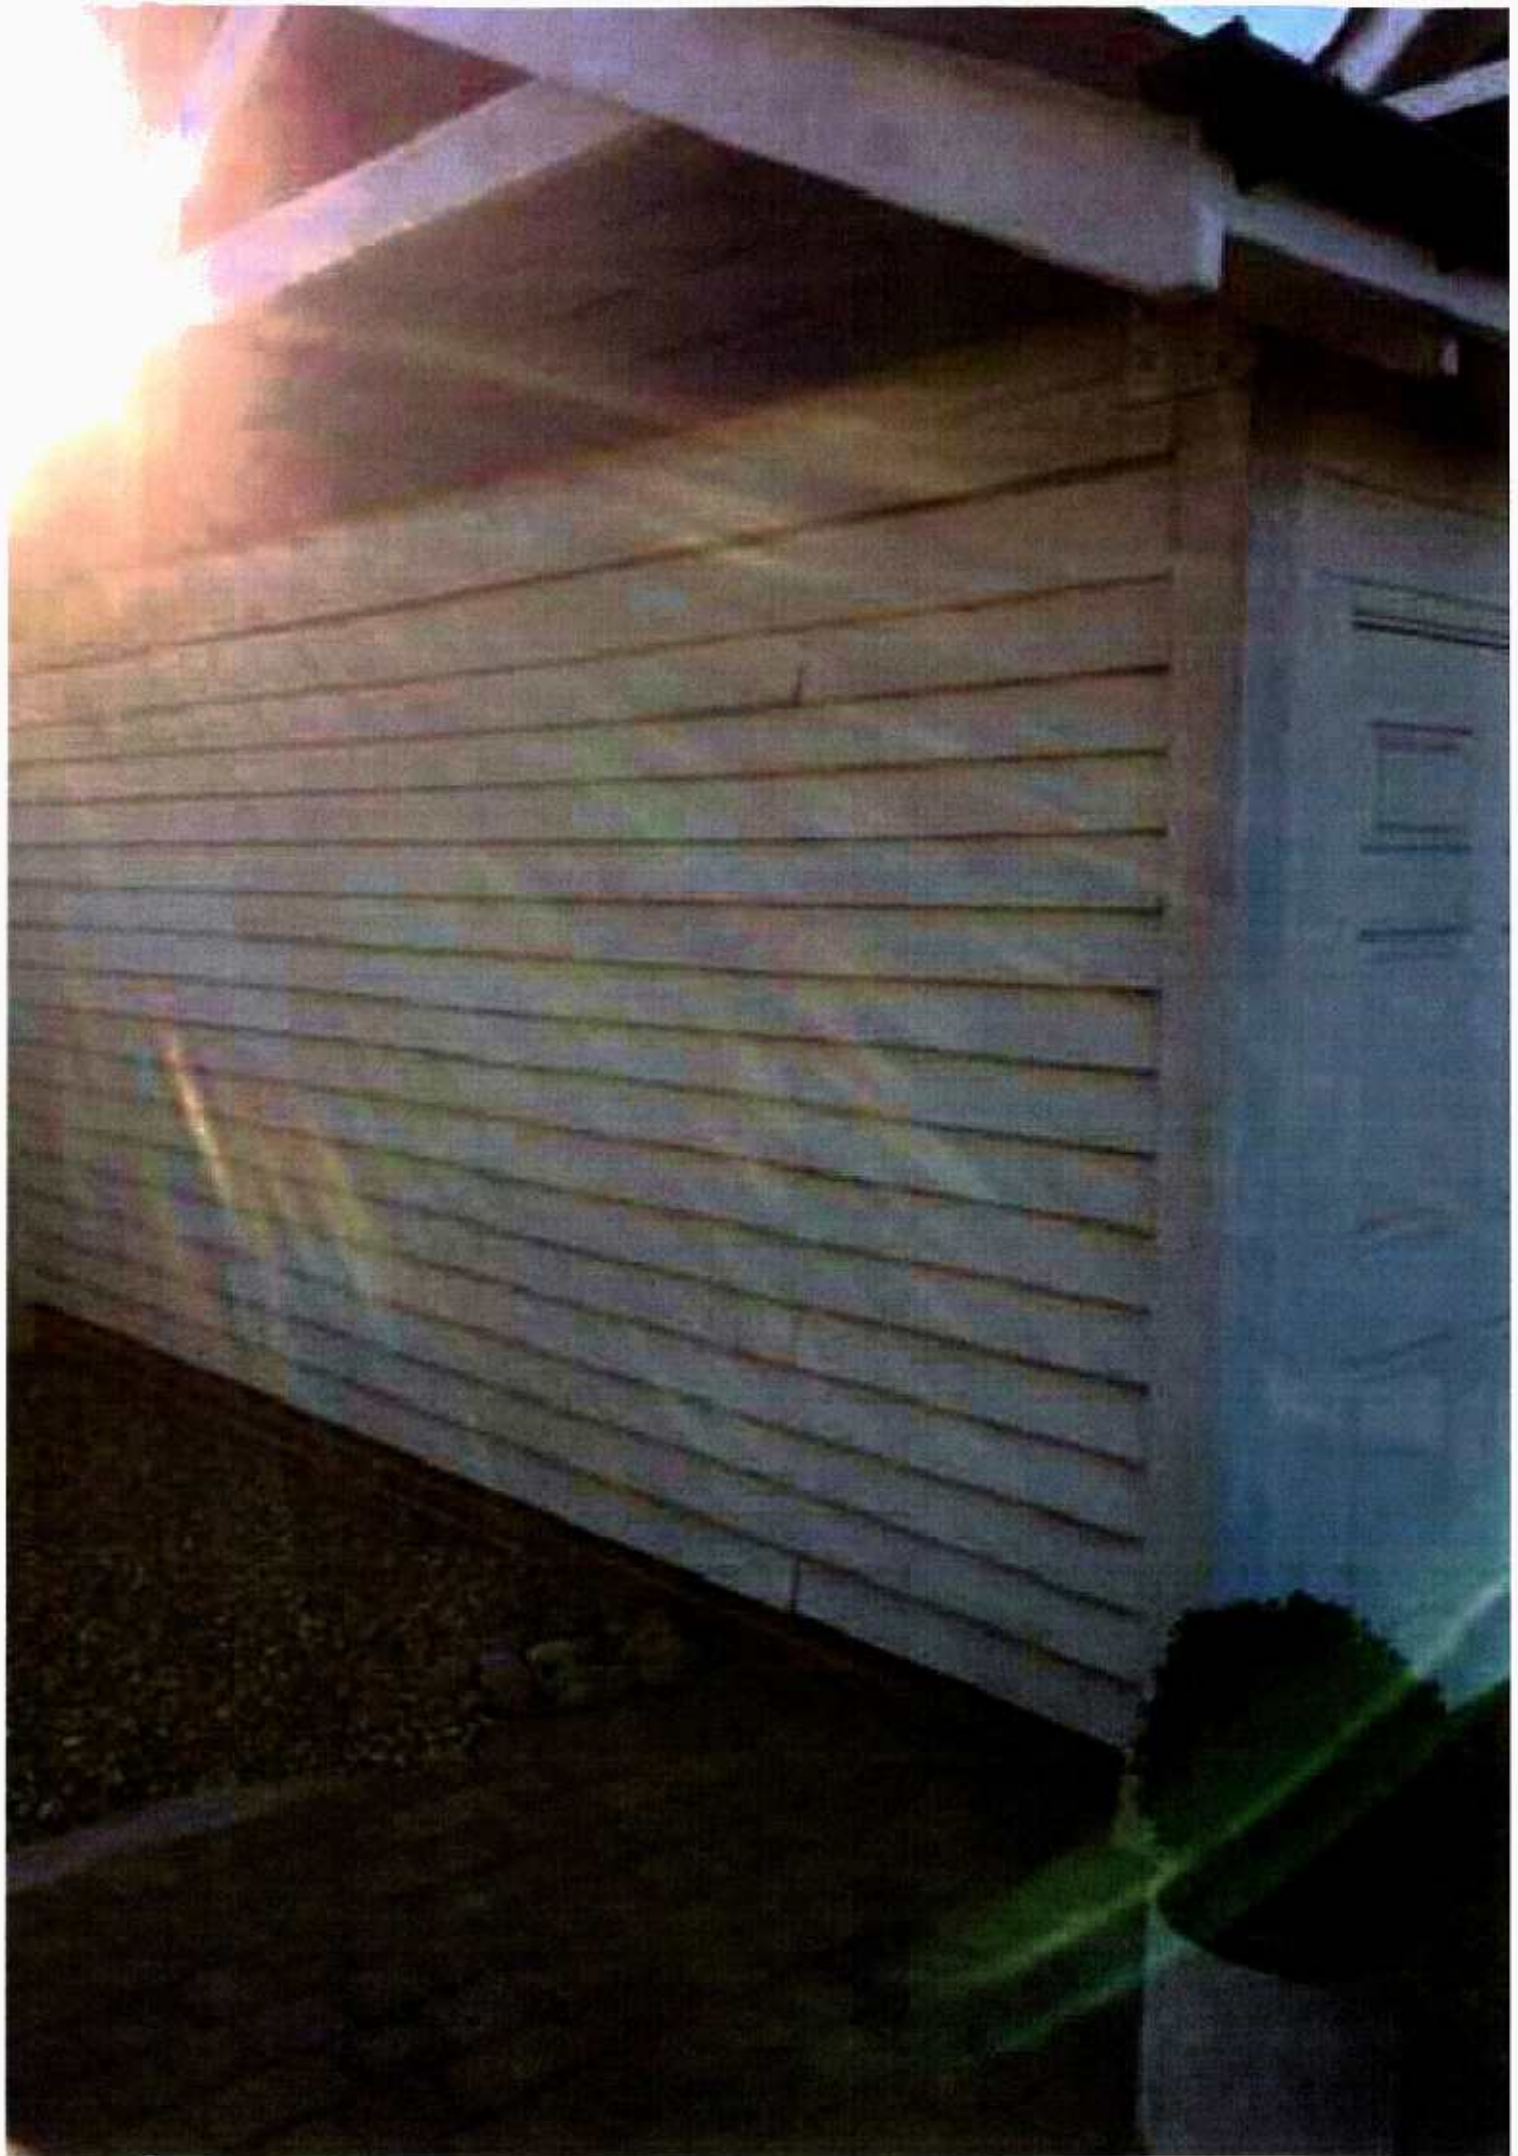

VIEW OF SIDE ELEVATION