



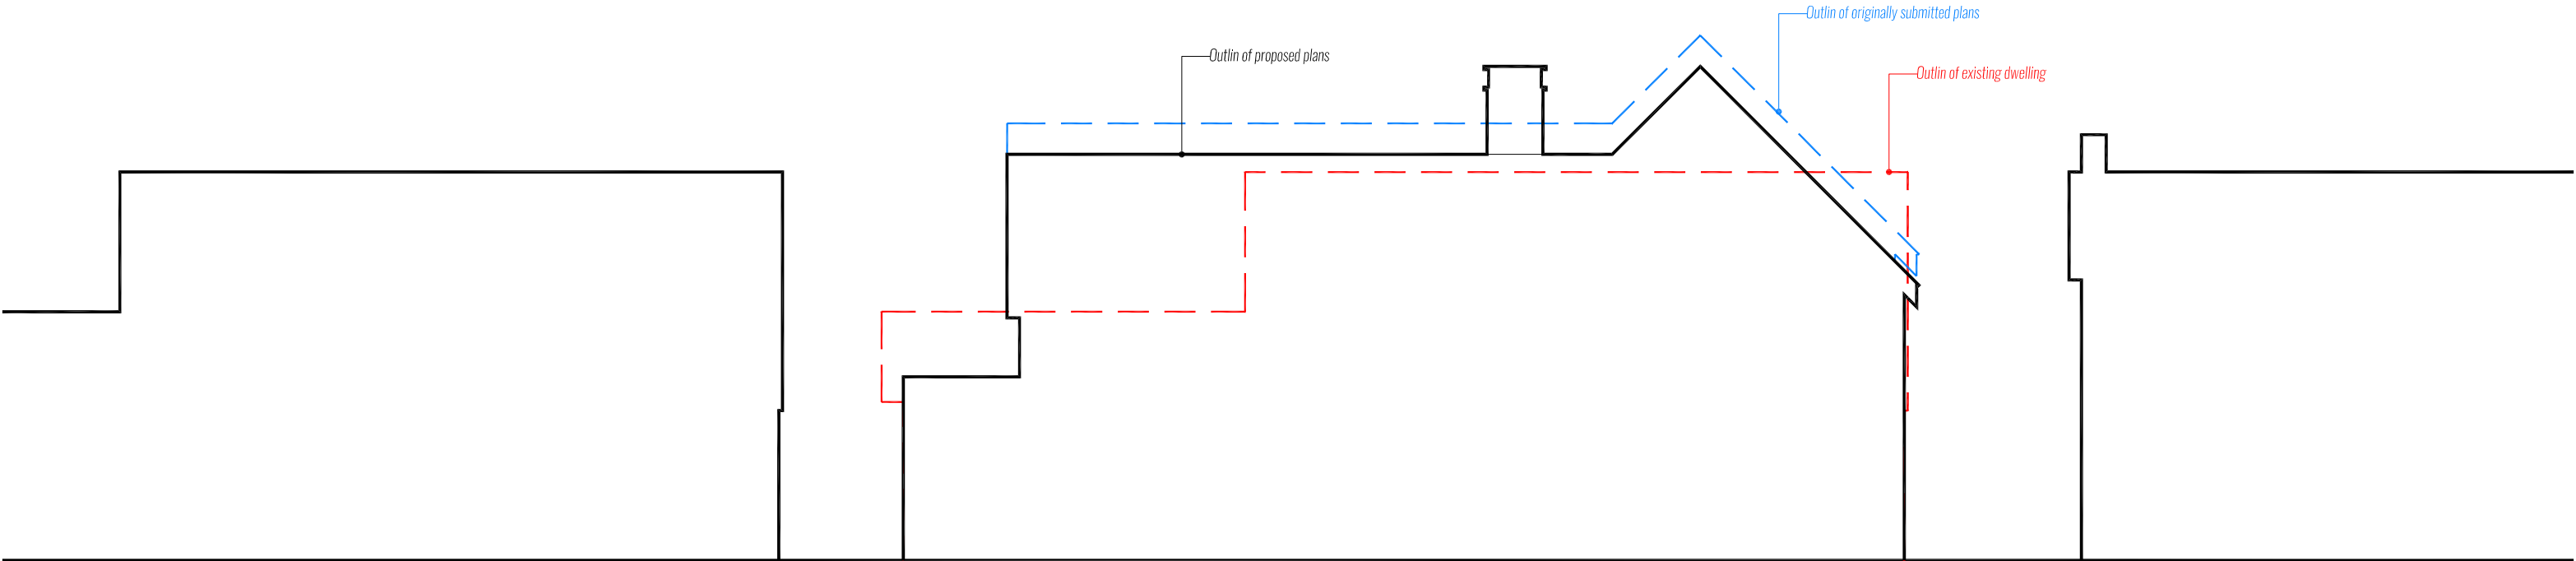

Street Scene | *Proposed*

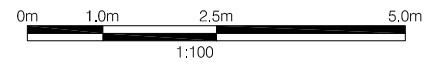

project name 35 North Shore Road, Hayling Island
dwg name Proposed Street Scene
dwg no 009
dwg sheet A3@1:100
rev B

TONY HOLT DESIGN.
Bespoke Property Designer
Bournemouth: 01202 208331
Email: info@tonyholt-design.co.uk
Website: www.tonyholt-design.co.uk