




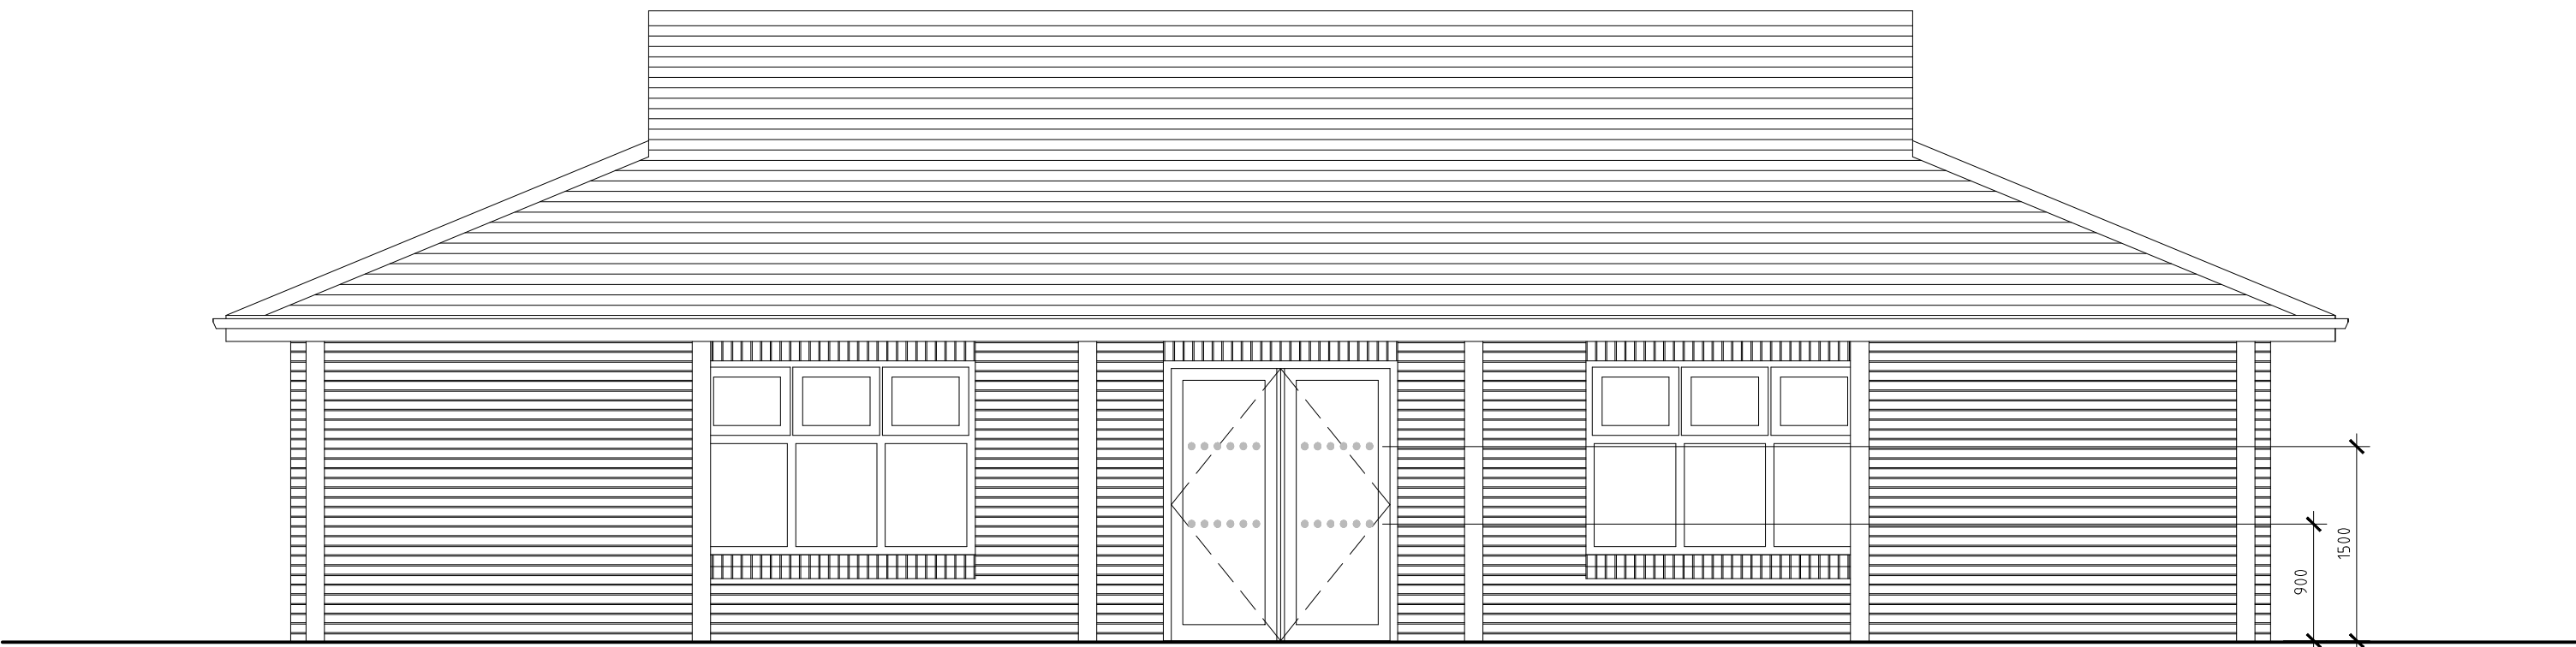


WEST ELEVATION

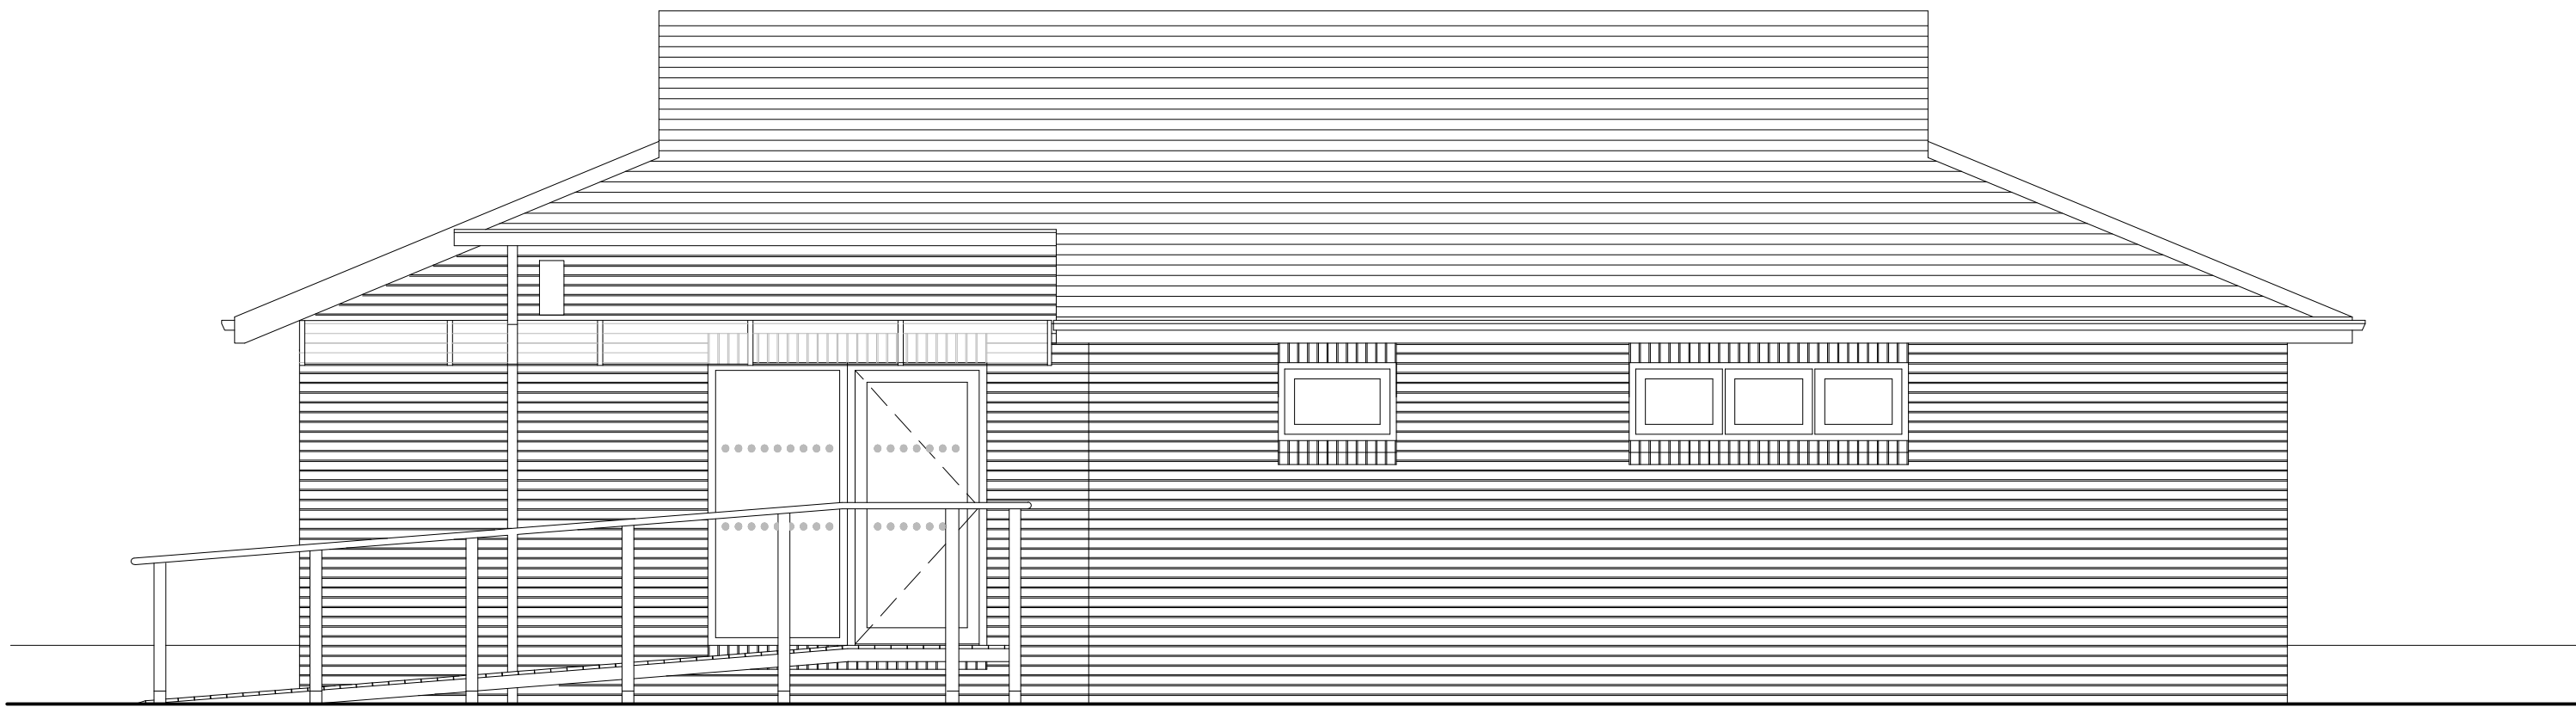


EAST ELEVATION

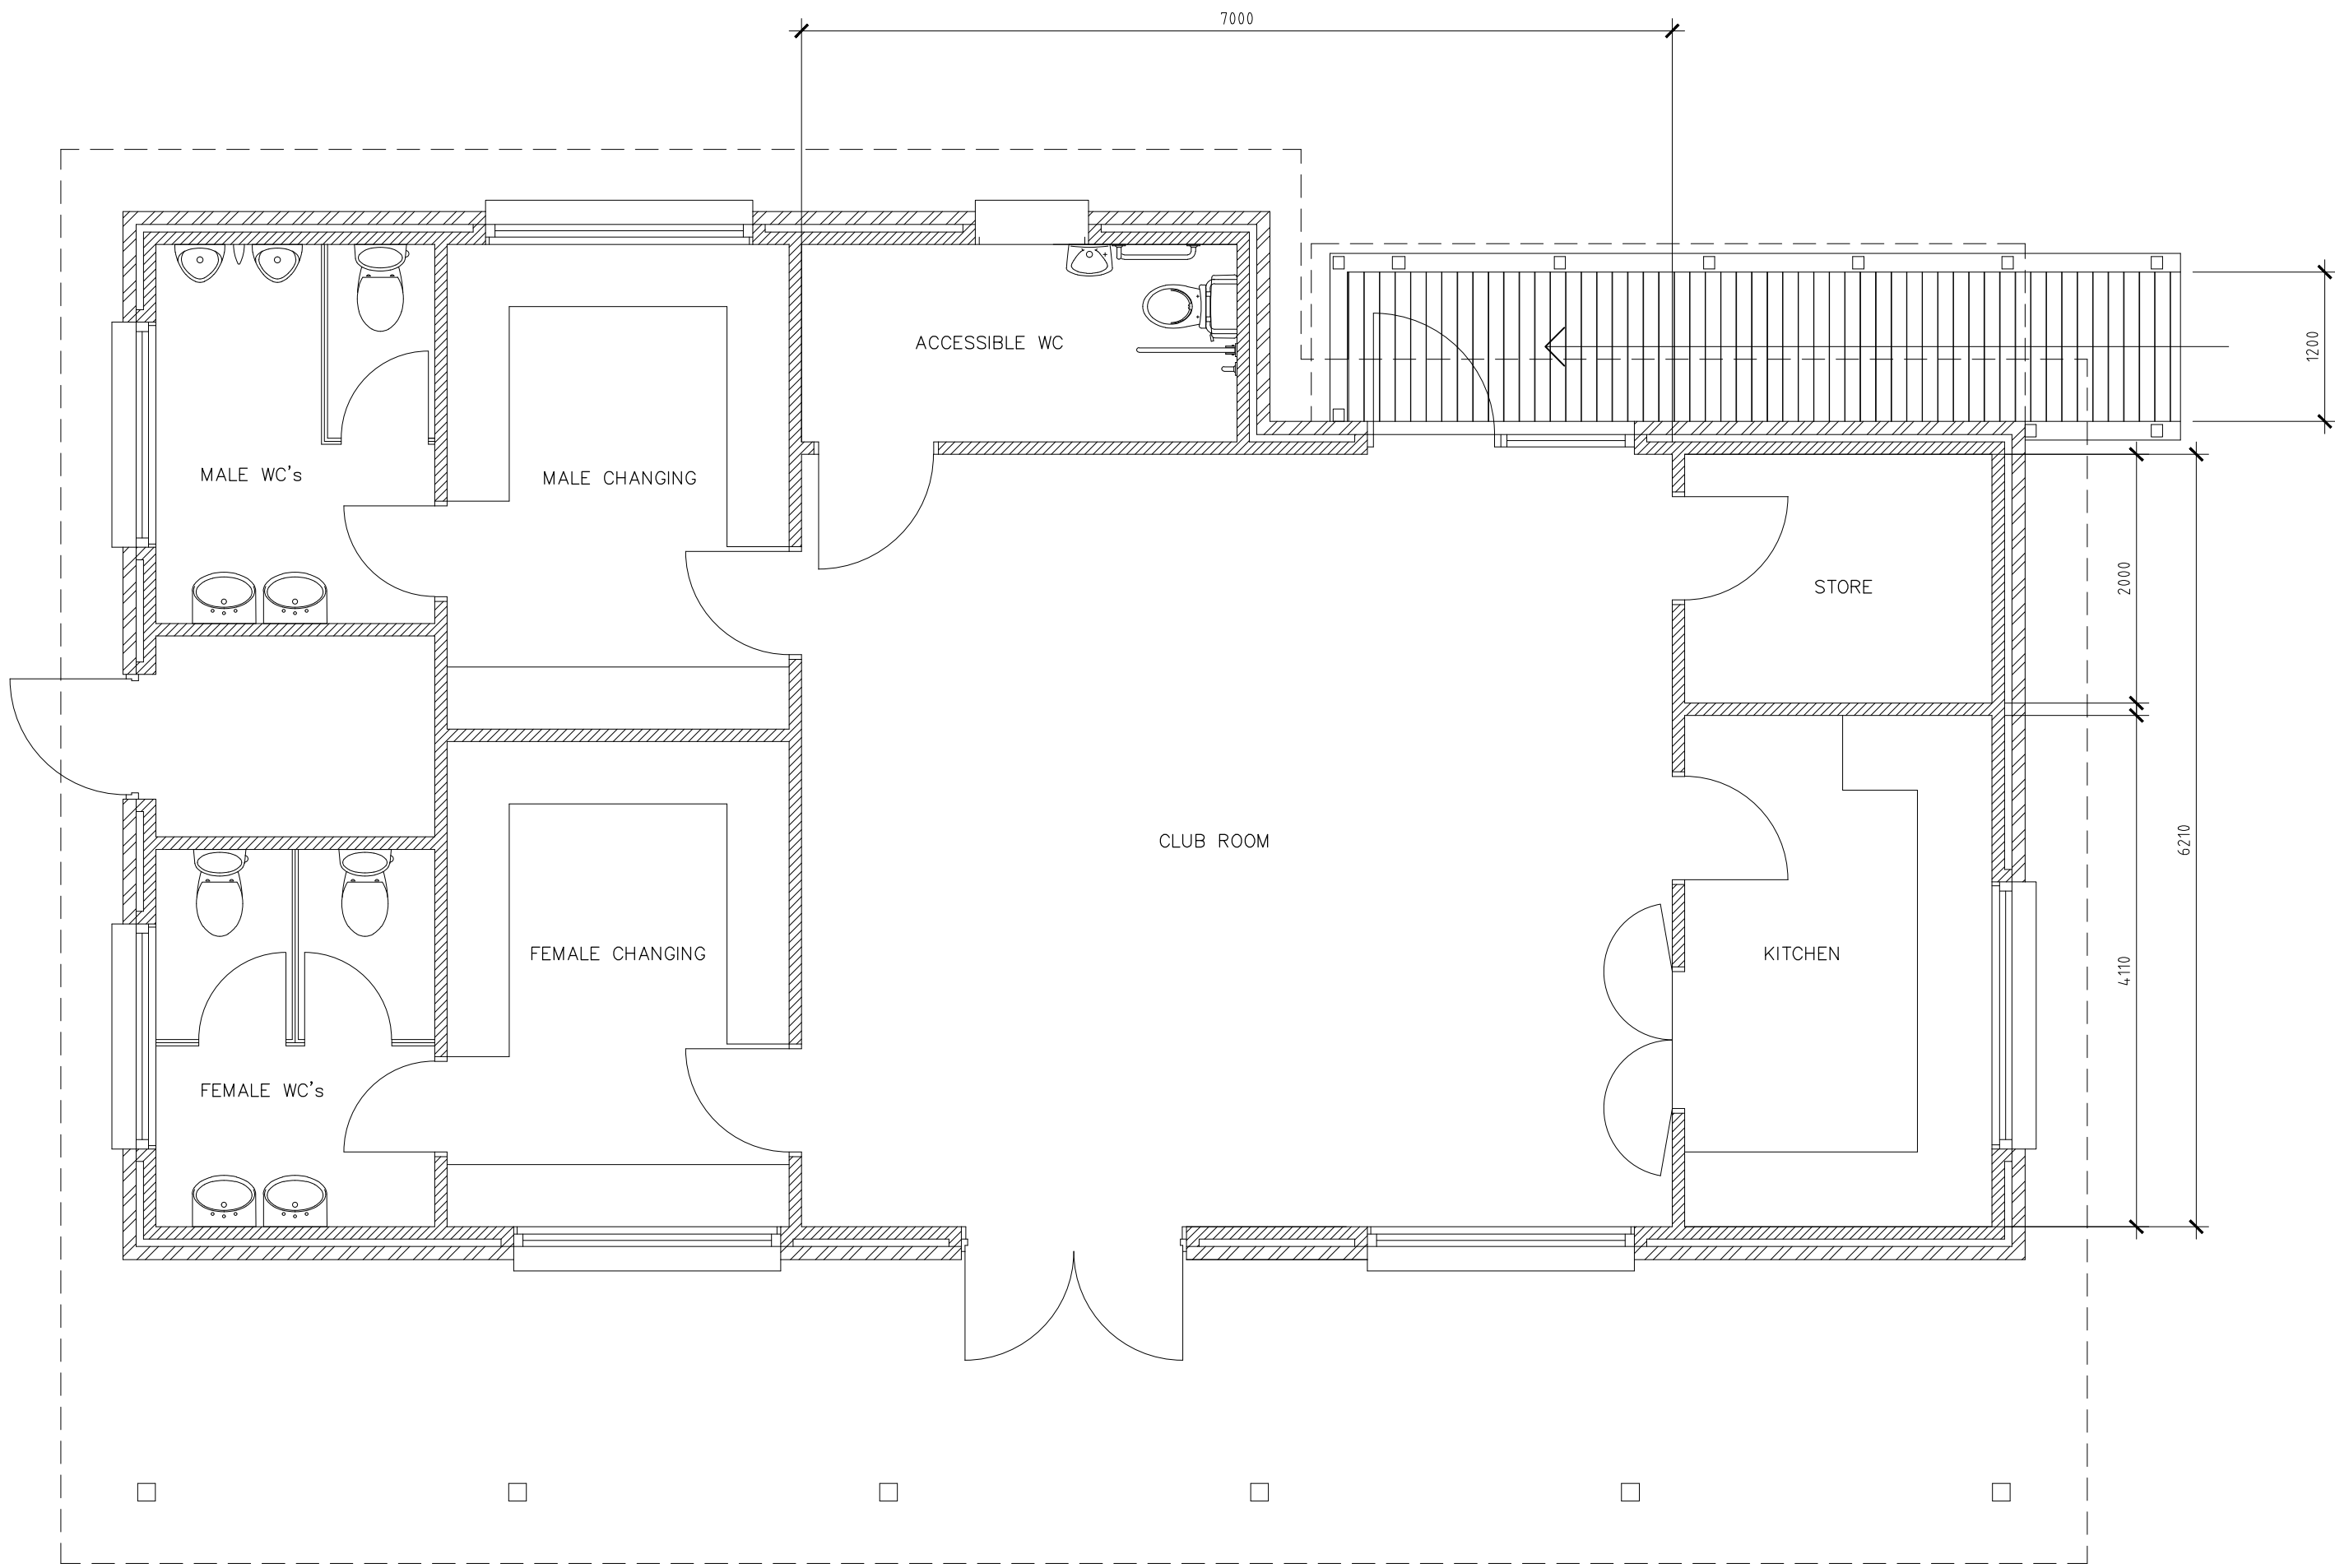


PLAN

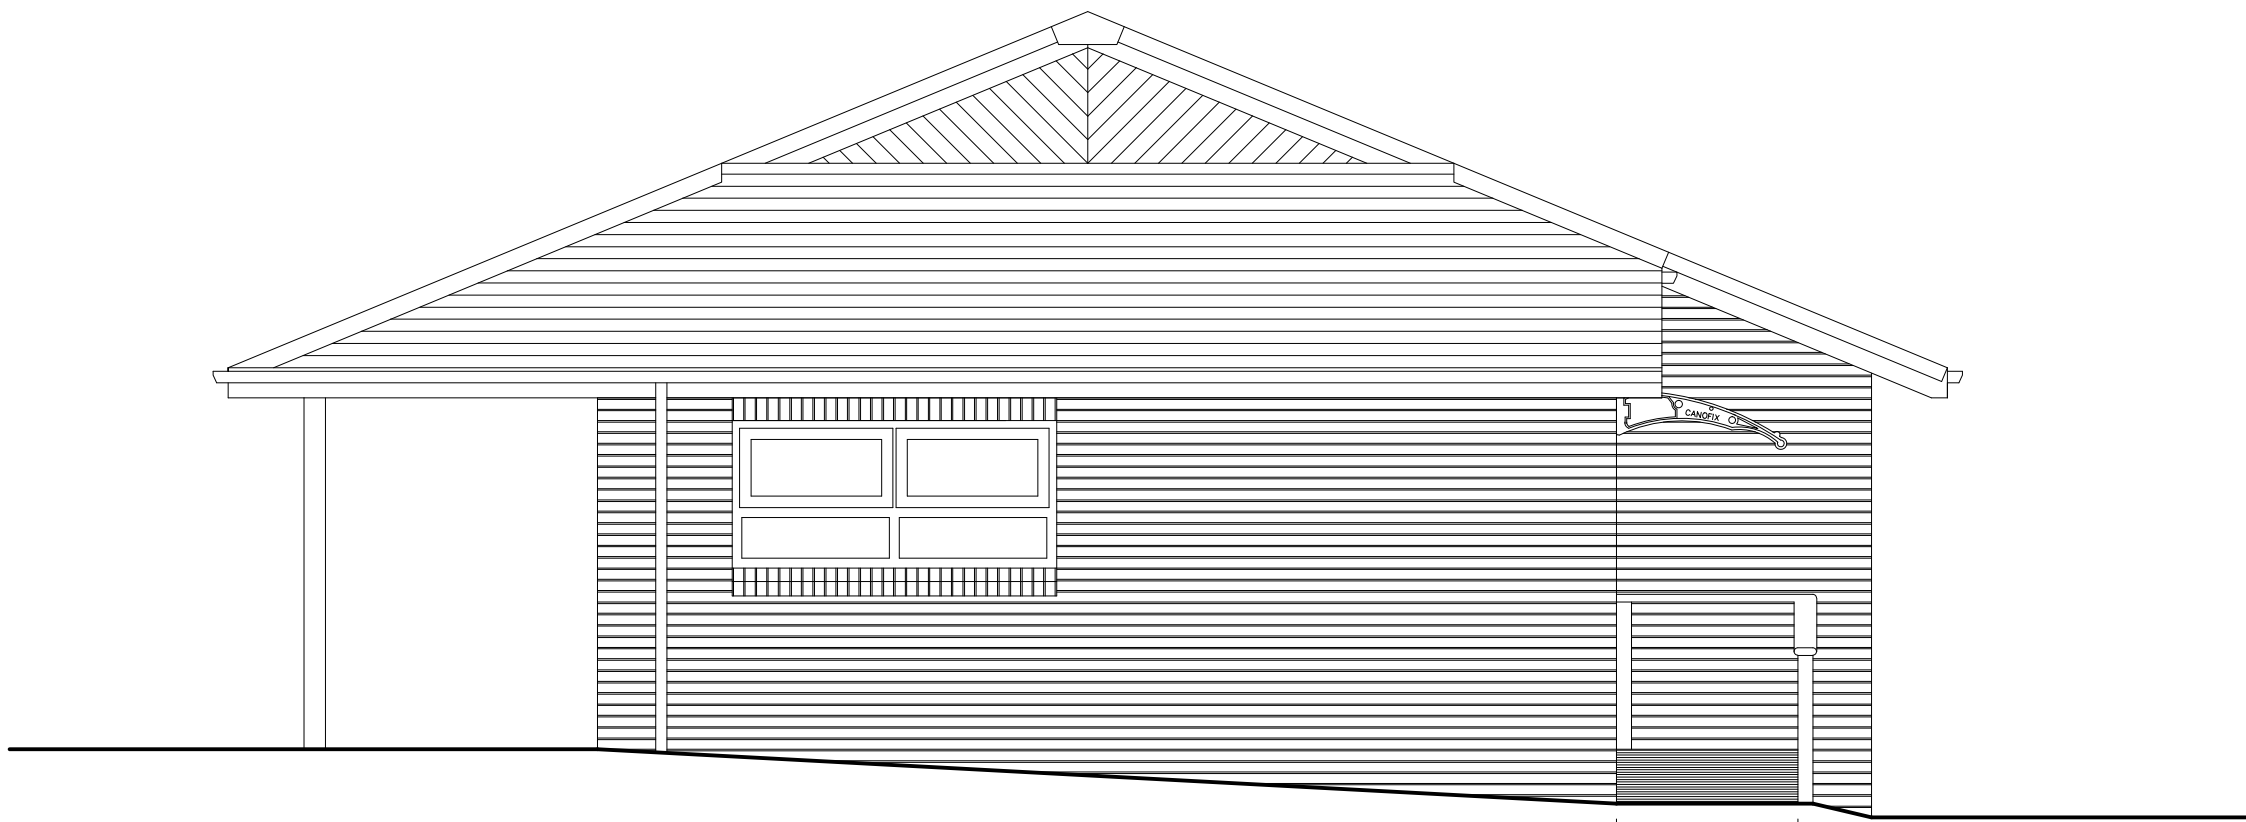

SOUTH ELEVATION

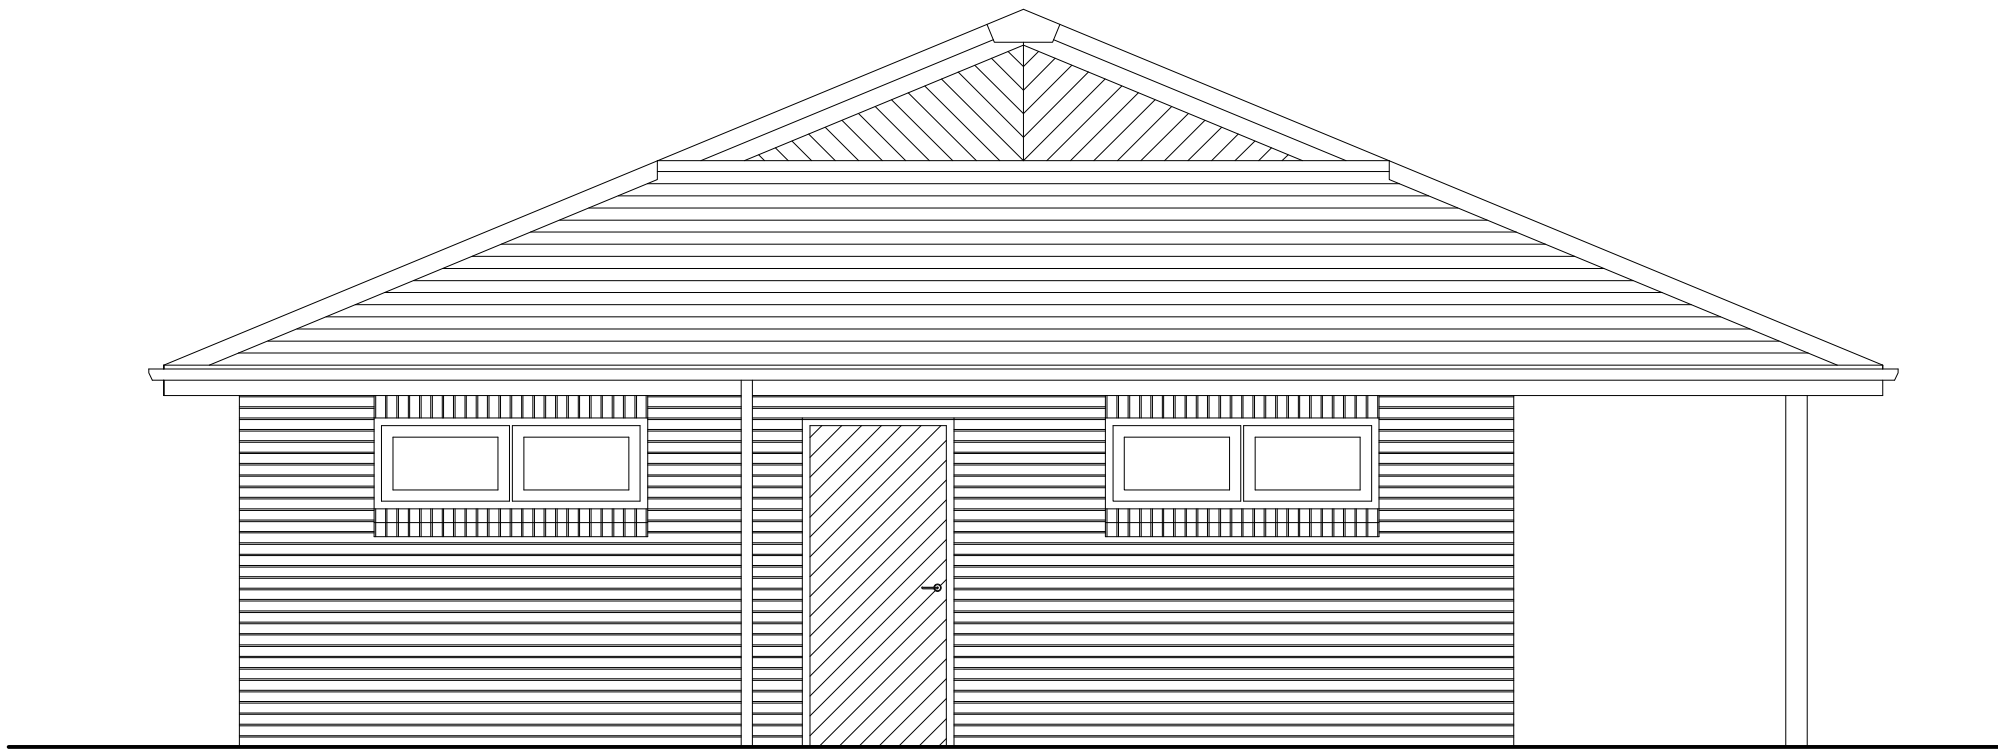

NORTH ELEVATION

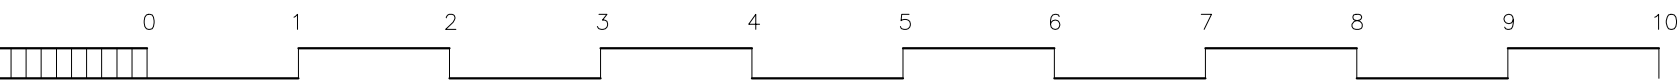

Client
THE COMMITTEE
BEDHAMPTON BOWLING CLUB
BEDHAMPTON

Project
BEDHAMPTON BOWLING CLUB
CLUBHOUSE
EXTENSION AND IMPROVEMENTS

Title
PROPOSED
PLAN, ELEVATIONS AND RAMP

PROJECT	DRAWING	cmd
2355	006	A
scale	date	drawn
150 @ A1	03 21	7.75

TIM SAGE
CHARTERED
ARCHITECT
LIMITED

12 Sussex Place
Southsea PO5 3EZ
t: 023 5082 7386
m: 07773 187 010
e: timsage@tiscali.co.uk

