




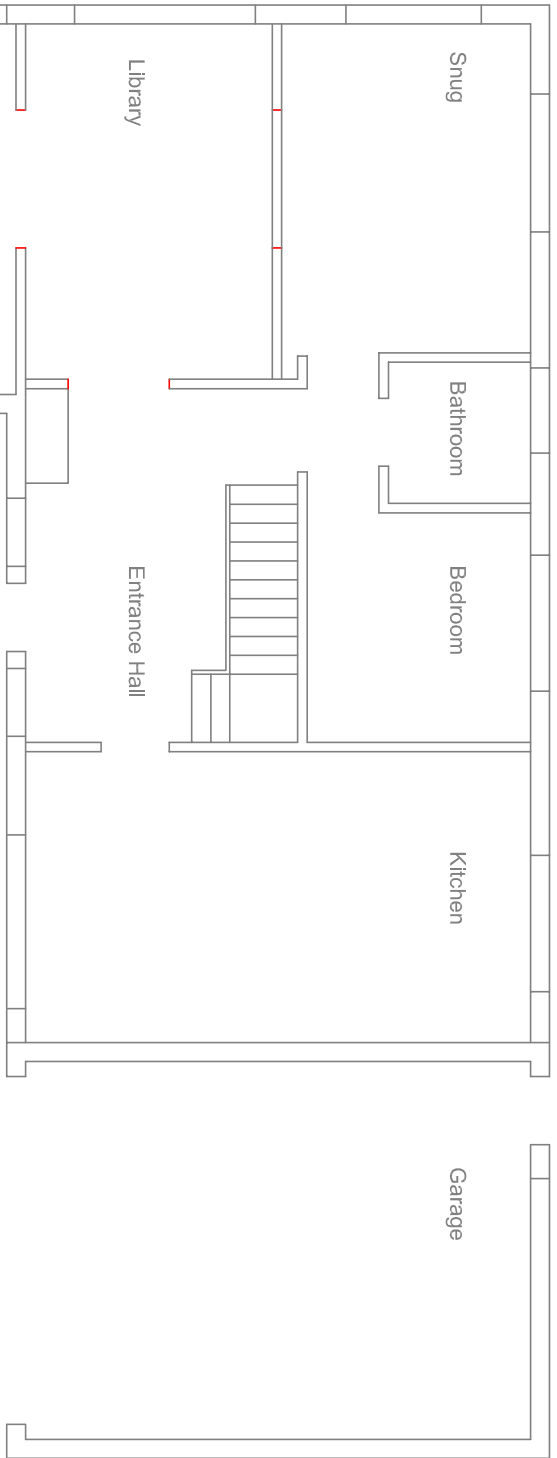


GROUND FLOOR (Ex. & Proposed)

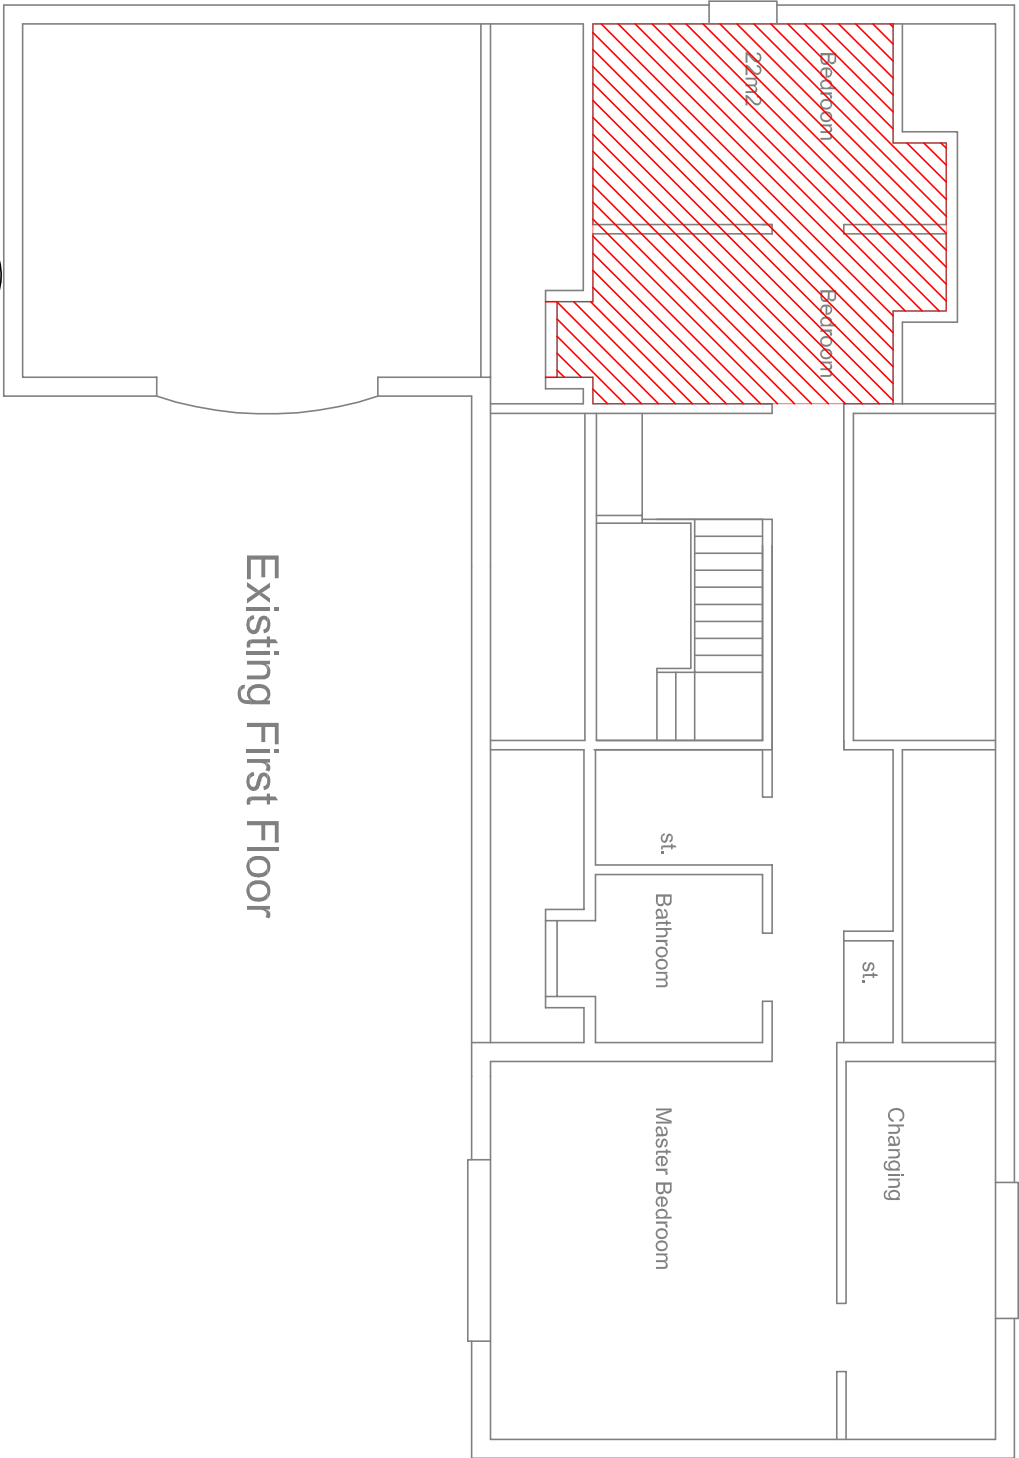


Existing First Floor

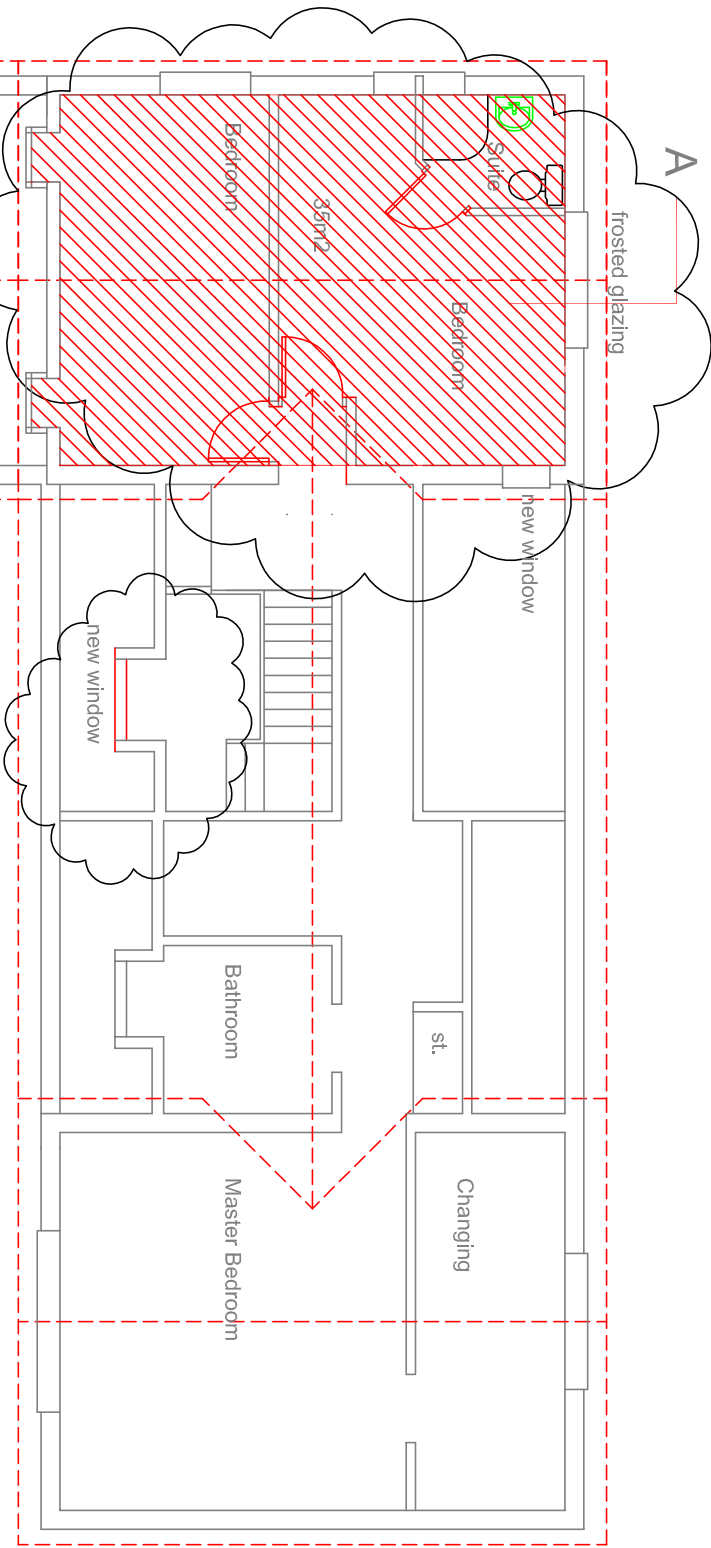



PROPOSED FIRST FLOOR

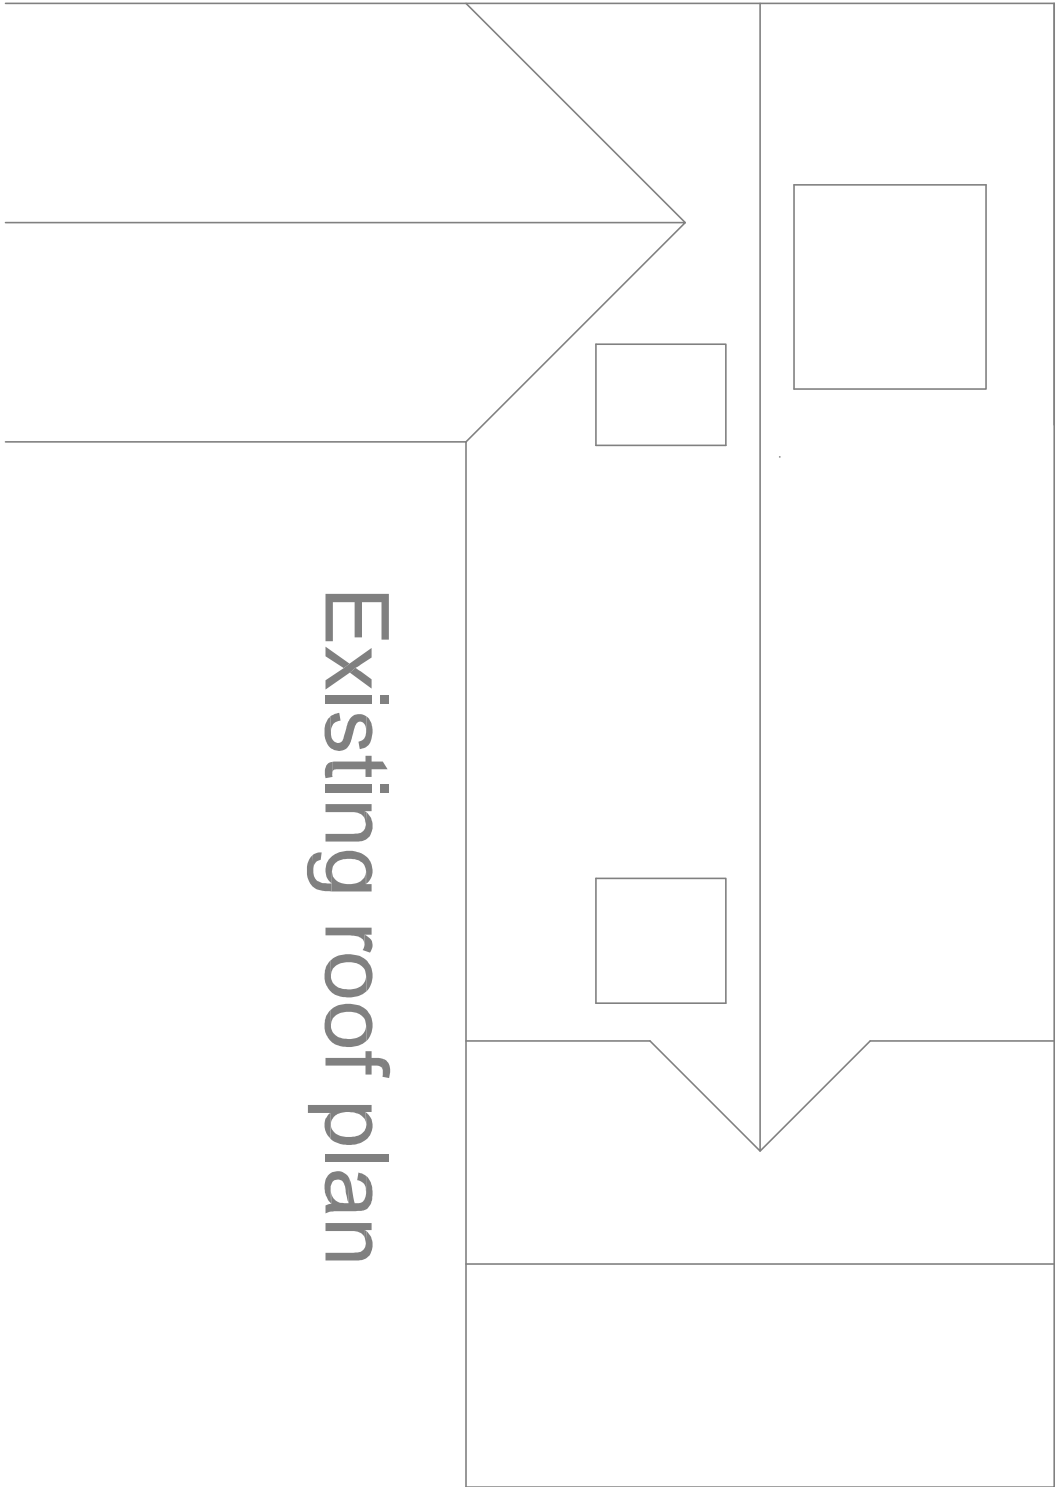


Existing roof plan

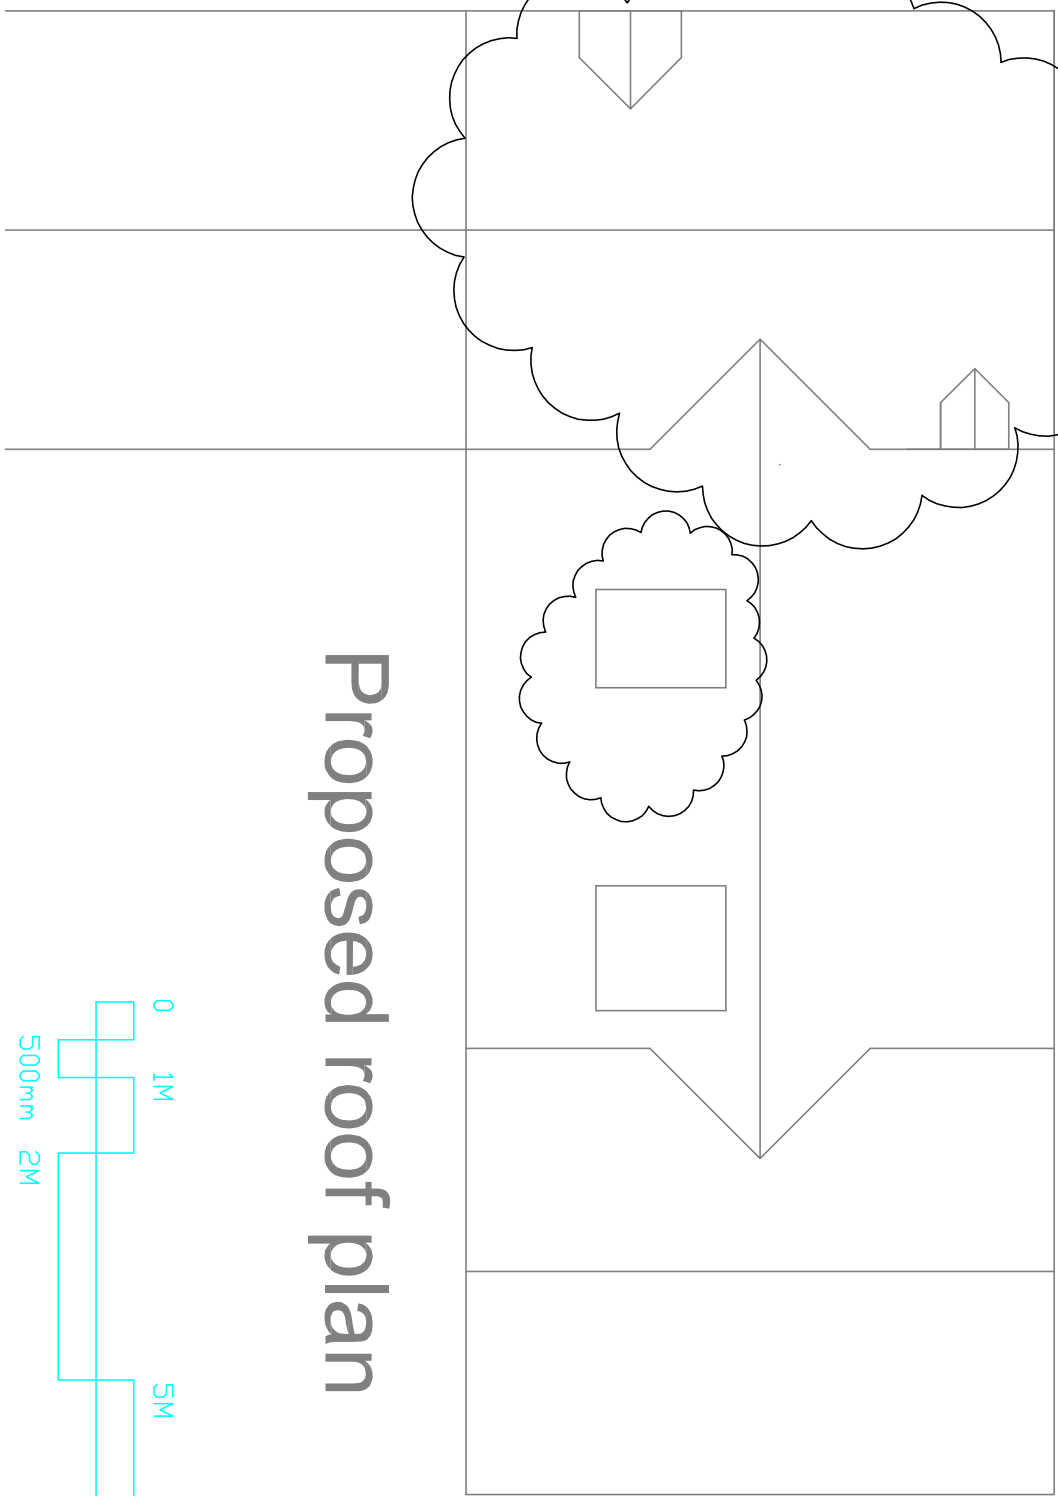


Proposed roof plan

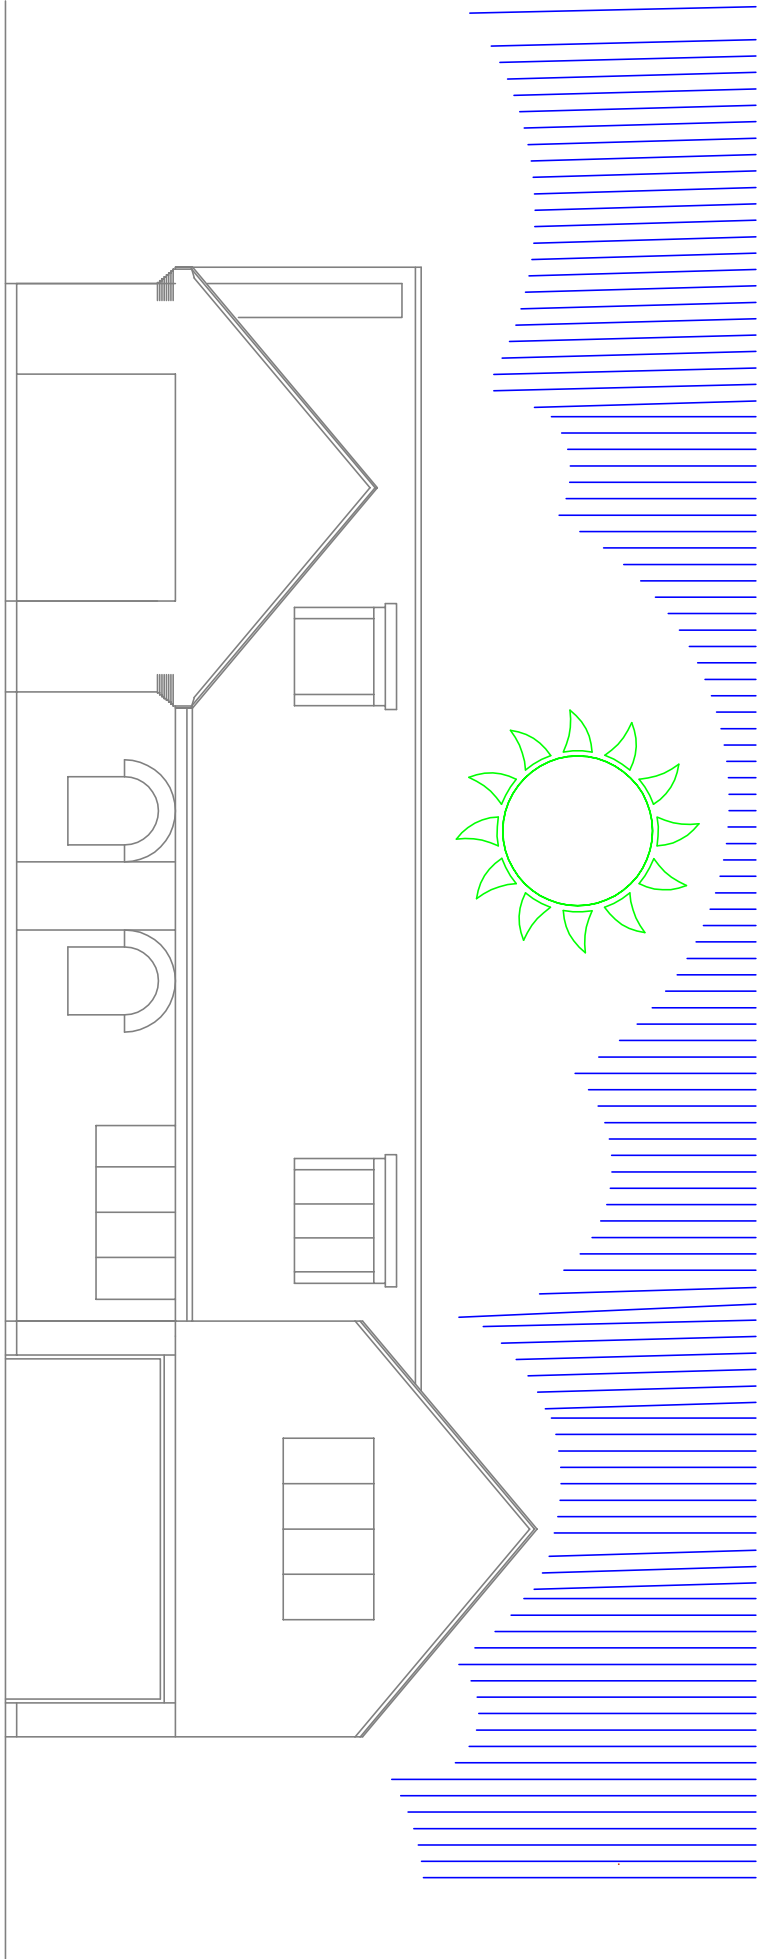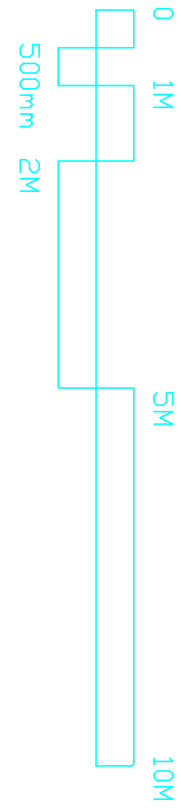


EXISTING FRONT (EAST) ELEVATION

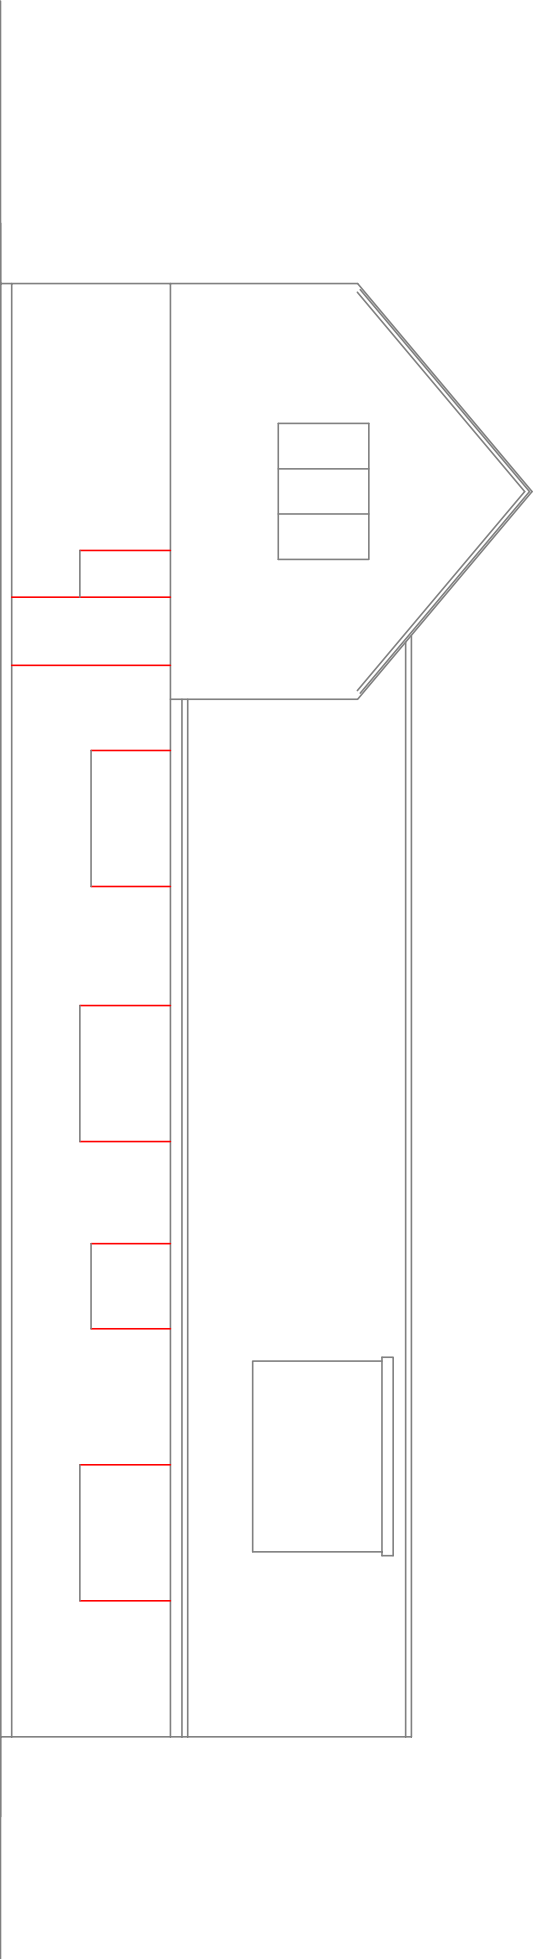


EXISTING REAR (WEST) ELEVATION

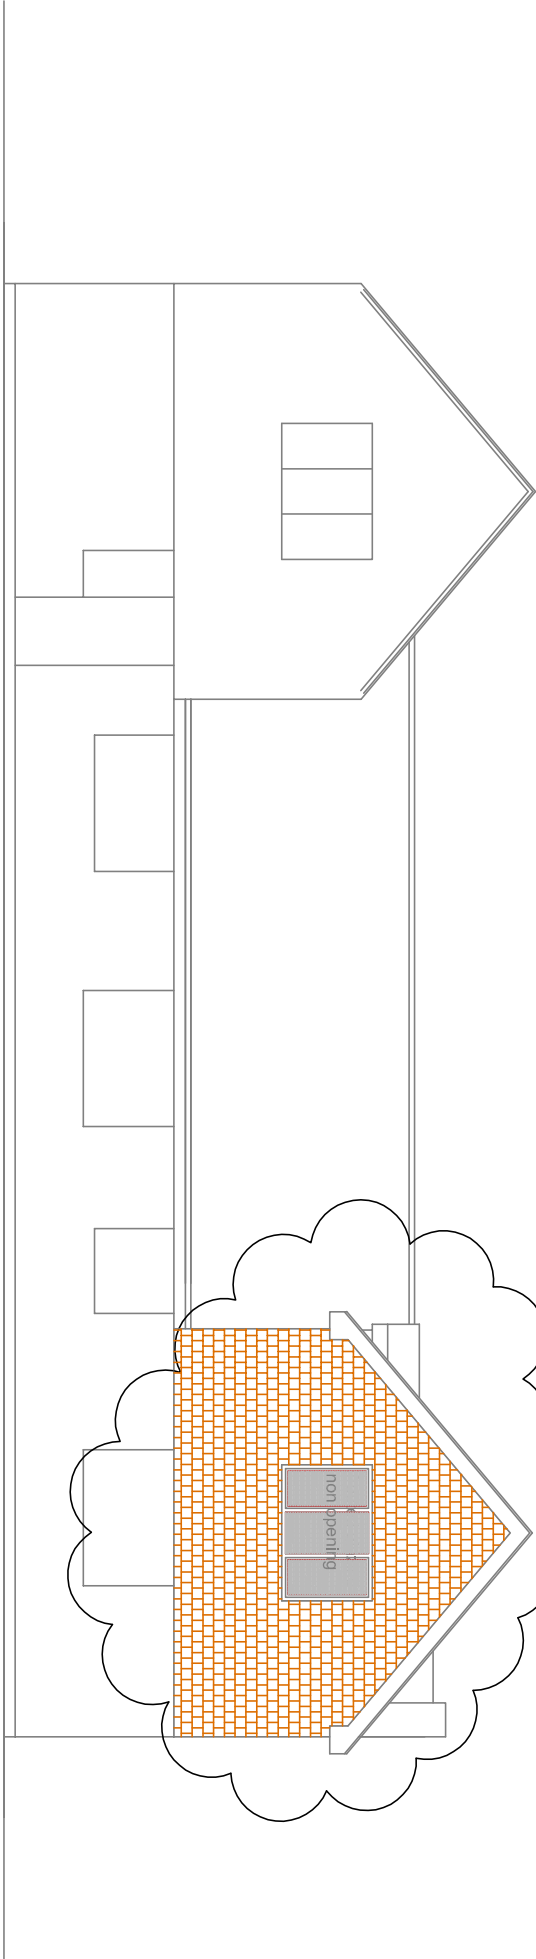


PROPOSED REAR (WEST) ELEVATION

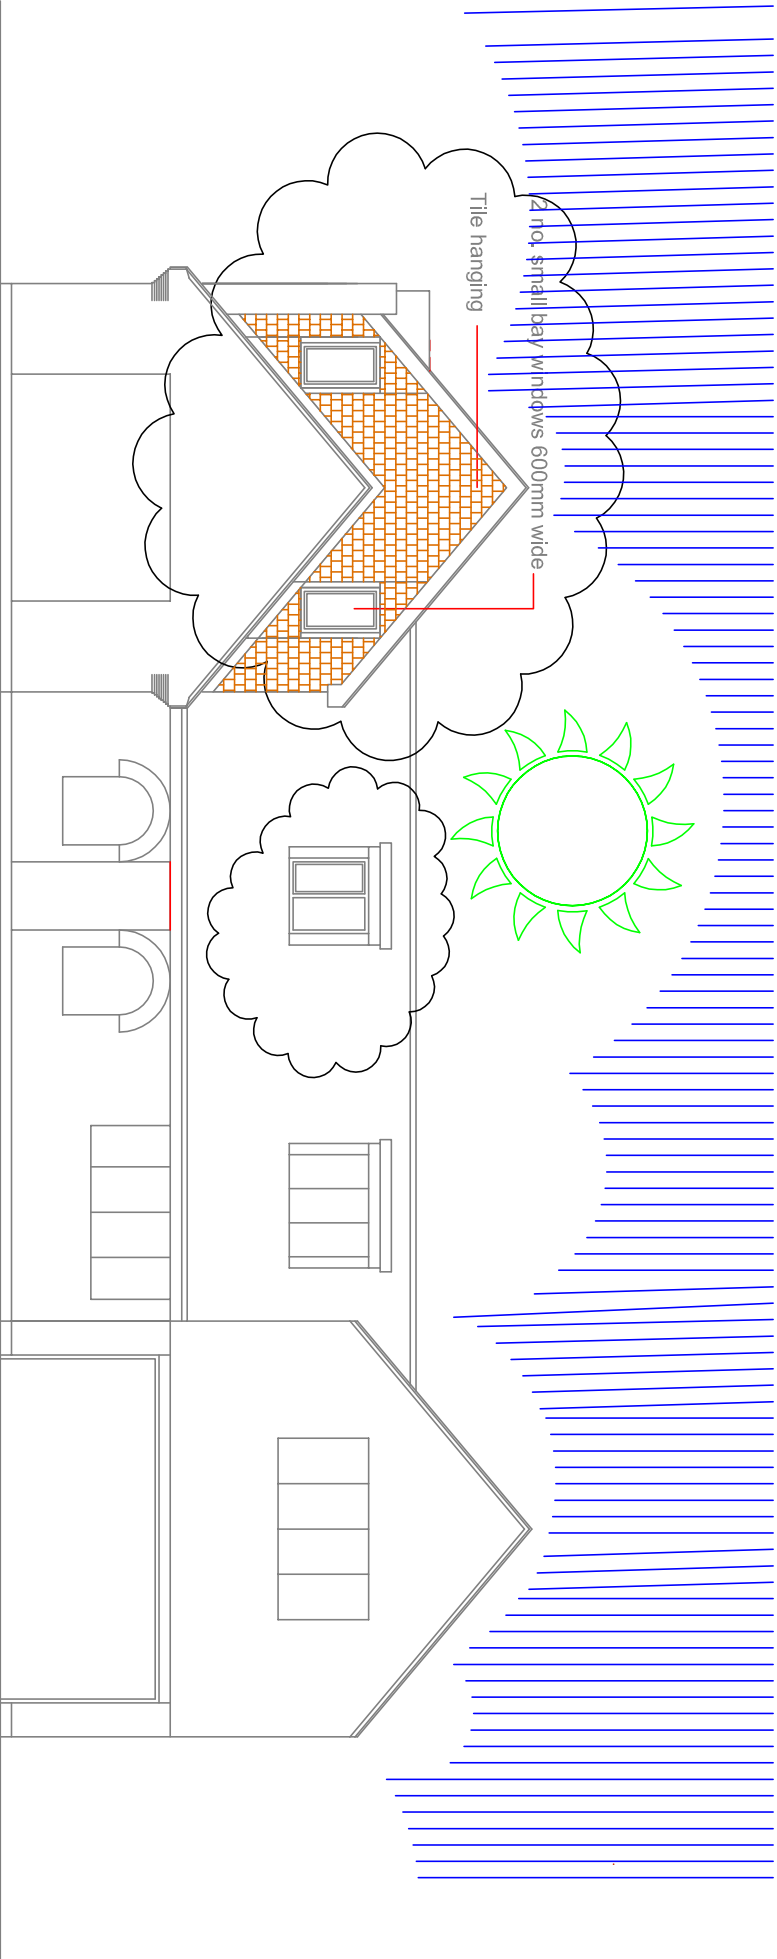


PROPOSED FRONT (EAST) ELEVATION

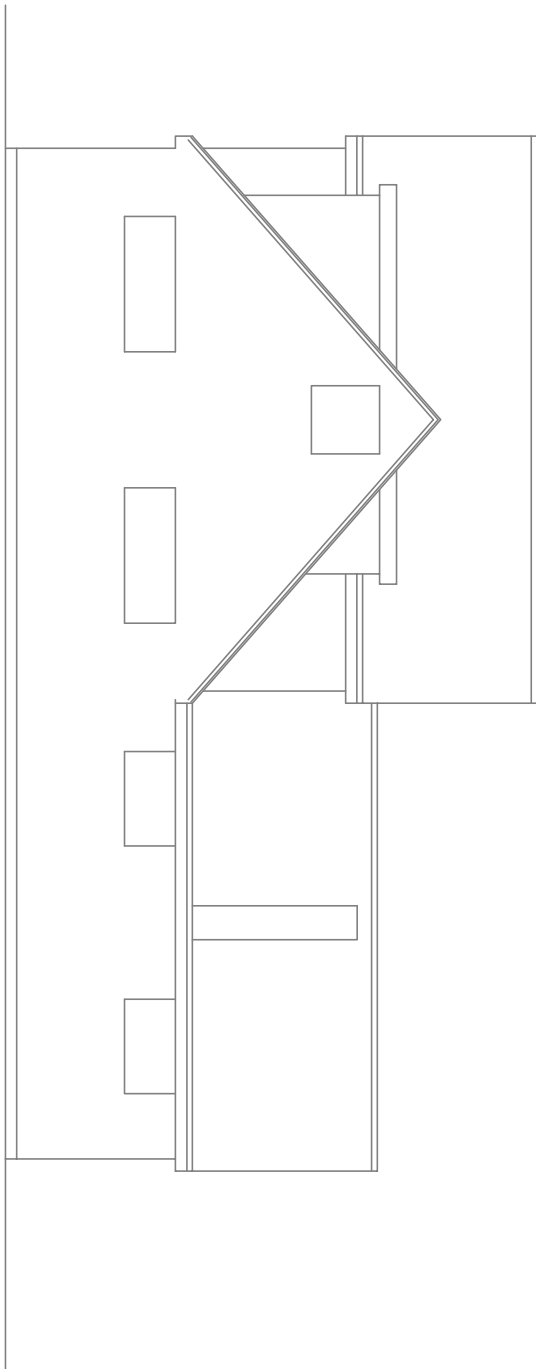


Existing Side (South) Elevation

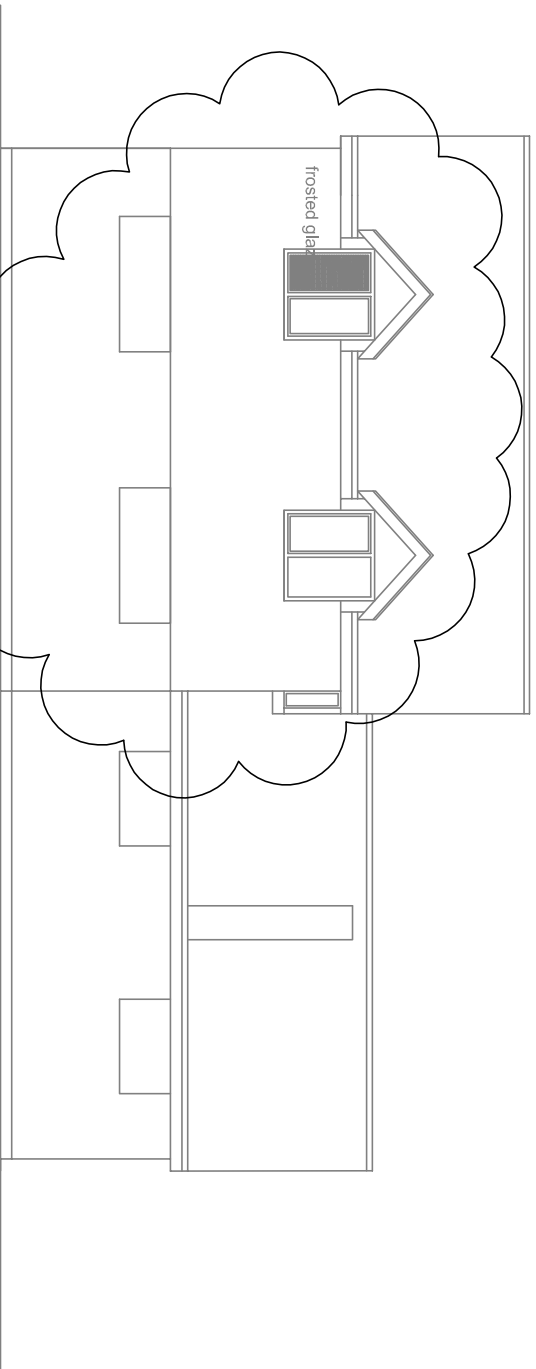


Proposed Side (South) Elevation

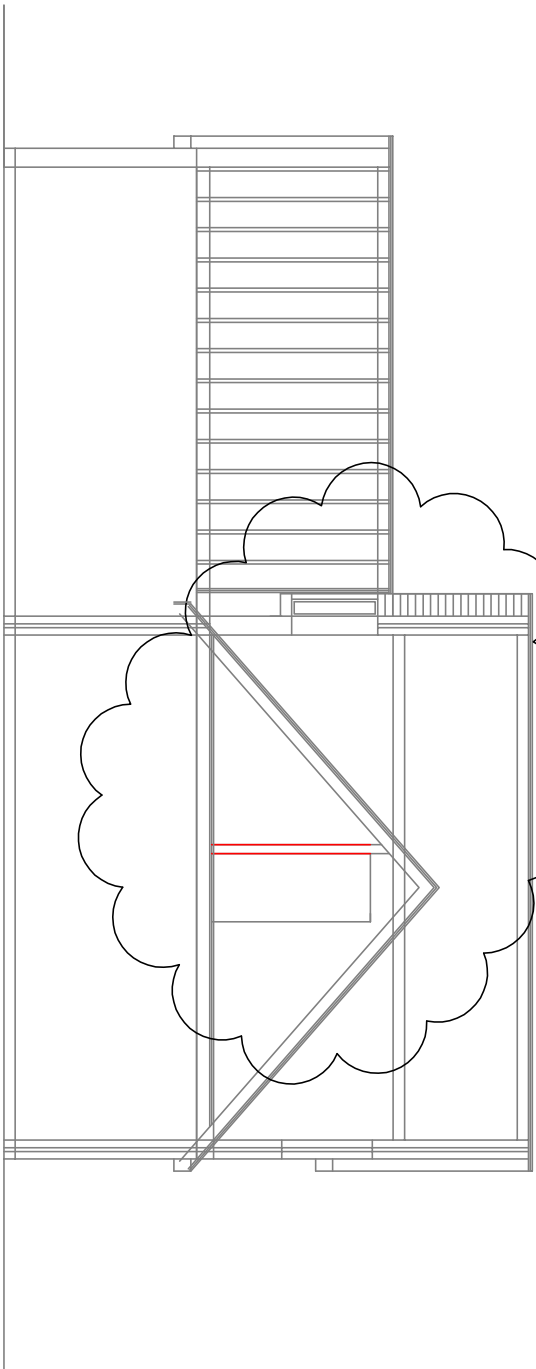

Proposed Section A-A

 

EXISTING SIDE (NORTH) ELEVATION

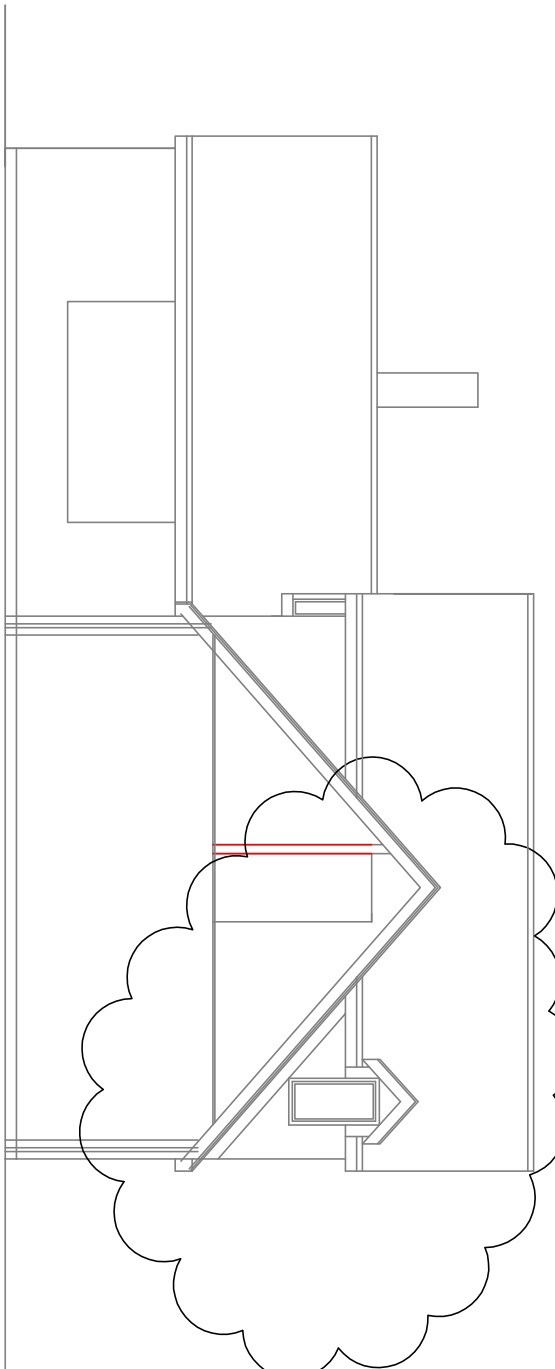

PROPOSED SIDE (NORTH) SECTION/ELEVATION

REVISION E: UNDO ADDED TO SOUTH REARWALL & WEST CORNERED NEW PORCH - 14/11/16 - PG	
REVISION D: TOWER CLADDING REPLACED WITH THE HANGING TO FRONT ELEVATION - PG	
REVISION C: FIRST FLOOR WINDOWS CORRECTED - 28/09/16 - PG	
REVISION B: FIRST FLOOR WINDOWS CORRECTED - 28/09/16 - PG	
REVISION A: FIRST FLOOR WINDOWS CORRECTED - 28/09/16 - PG	
SCALE	
1/100	TITLE
DATE	Alterations & Extensions
Aug. 2016	Fairface Northney
General Arrangement	
AUTHOR	BRAYING NO
PG	16/201/P01
PETER GALLOWAY PARTNERSHIP	
HAYWAT, HAMPSHIRE PO9 8BA	
TEL 02392 483153	
E-MAIL: peter@gparchitects.co.uk	
KID 07808 483362	