


LOCATION PLAN 1:1250

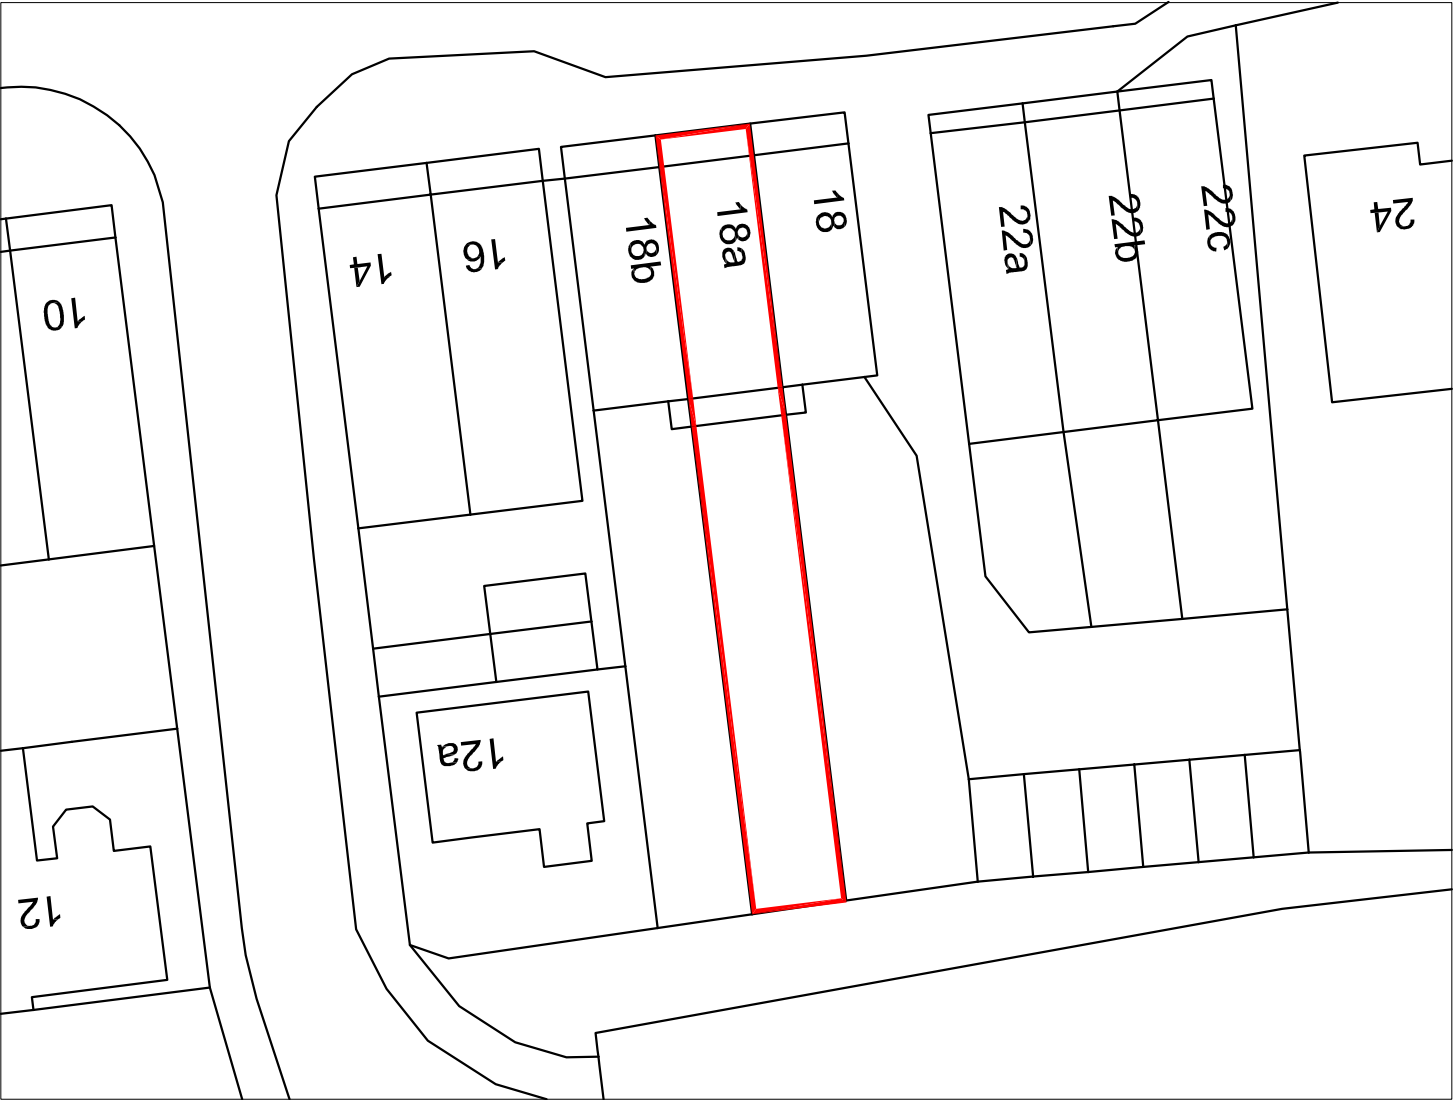

BLOCK PLAN 1:500


m 10 20 30 40

metres 10 20 30 40

18A Elm Grove
Hayling Island
PO11 9EF

SITE PLANS

- Revisions
- A.
 - B.
 - C.
 - D.

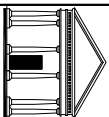

Martin Critchley
CHARTERED ARCHITECT
The Old Brewery,
15E South Street, Hovot,
Hampshire, PO9 1BU
023 92 474 919
critchleyarchitect@hotmail.com

Scale A3 = AS SHOWN
Date 09/03/16
Drawn OS

1621-1010

© Crown Copyright
All rights reserved.
Reproduced by Permission.
Licence No. 100046837