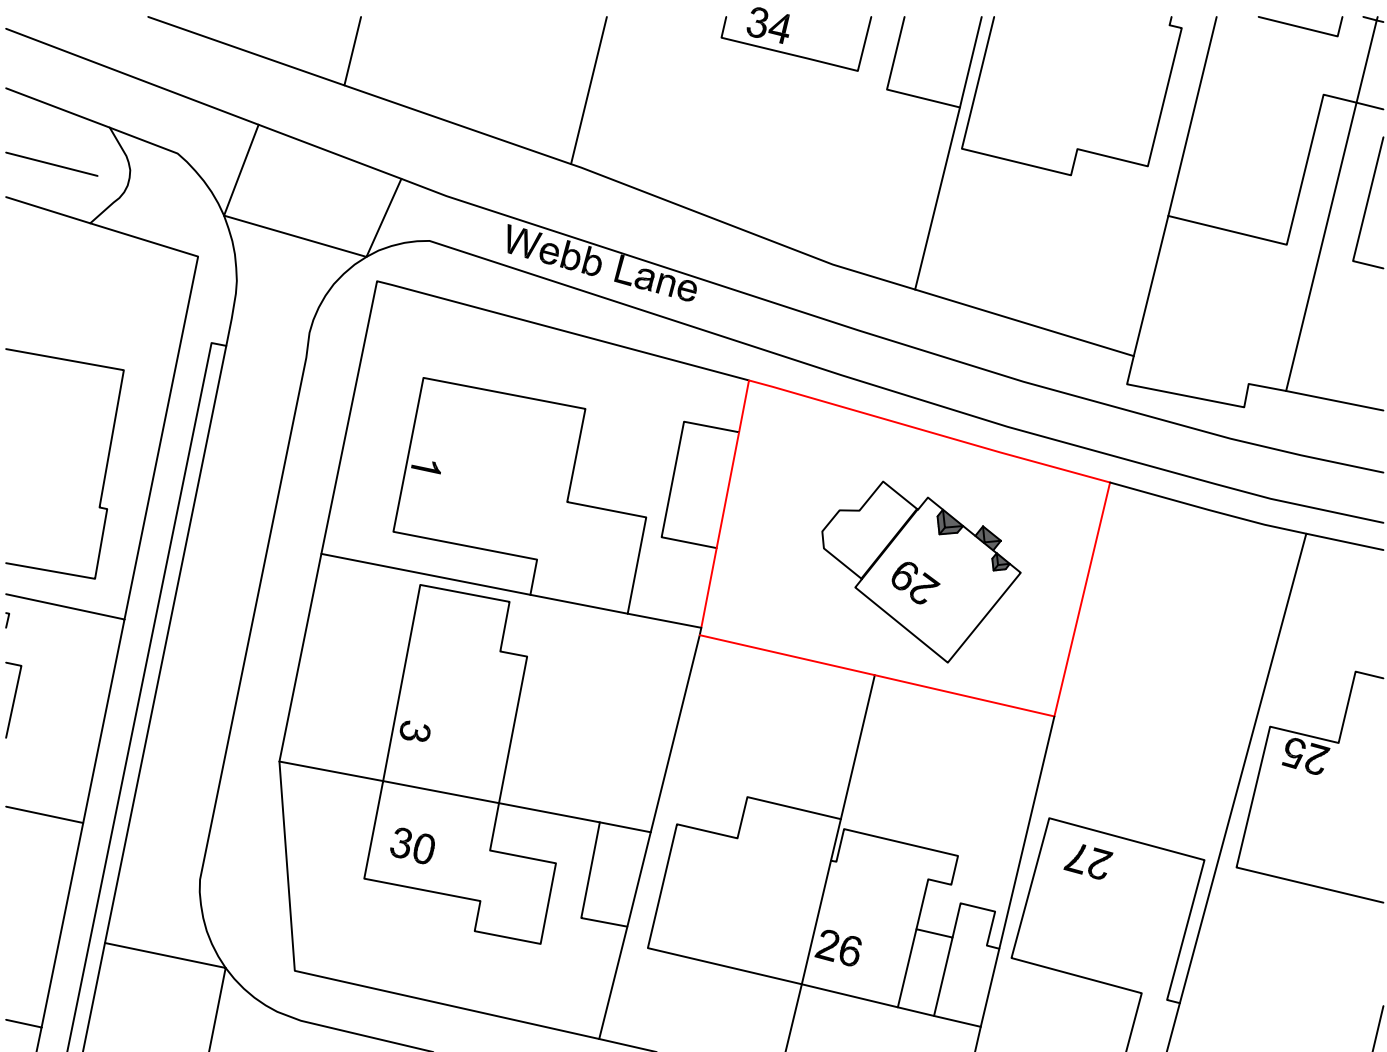


|   |                 |                                                                       |  |
|---|-----------------|-----------------------------------------------------------------------|--|
| <div><div>Your Home Plans Ltd</div><div>12 Bowes Hill, Rowlands Castle,<br/>Hampshire, PO9 6BP<br/>02392 413579<br/>june@yourhomeplans.co.uk</div></div> |                 | <div>29 WEBB LANE<br/>HAYLING ISLAND<br/>HAMPSHIRE<br/>PO11 9JE</div> |  |
| <div>Block Plan</div>   |                 |                                                                       |  |
| Project Number: 29WEB-16 REV/A   |                 | Drawing No:<br><div>01</div>                                          |  |
| Date: 4th August 2016   |                 |                                                                       |  |
| Drawn By: Your Home Plans Ltd   |                 |                                                                       |  |
| Checked By: JEG   | Scale: 1:500 A3 |                                                                       |  |