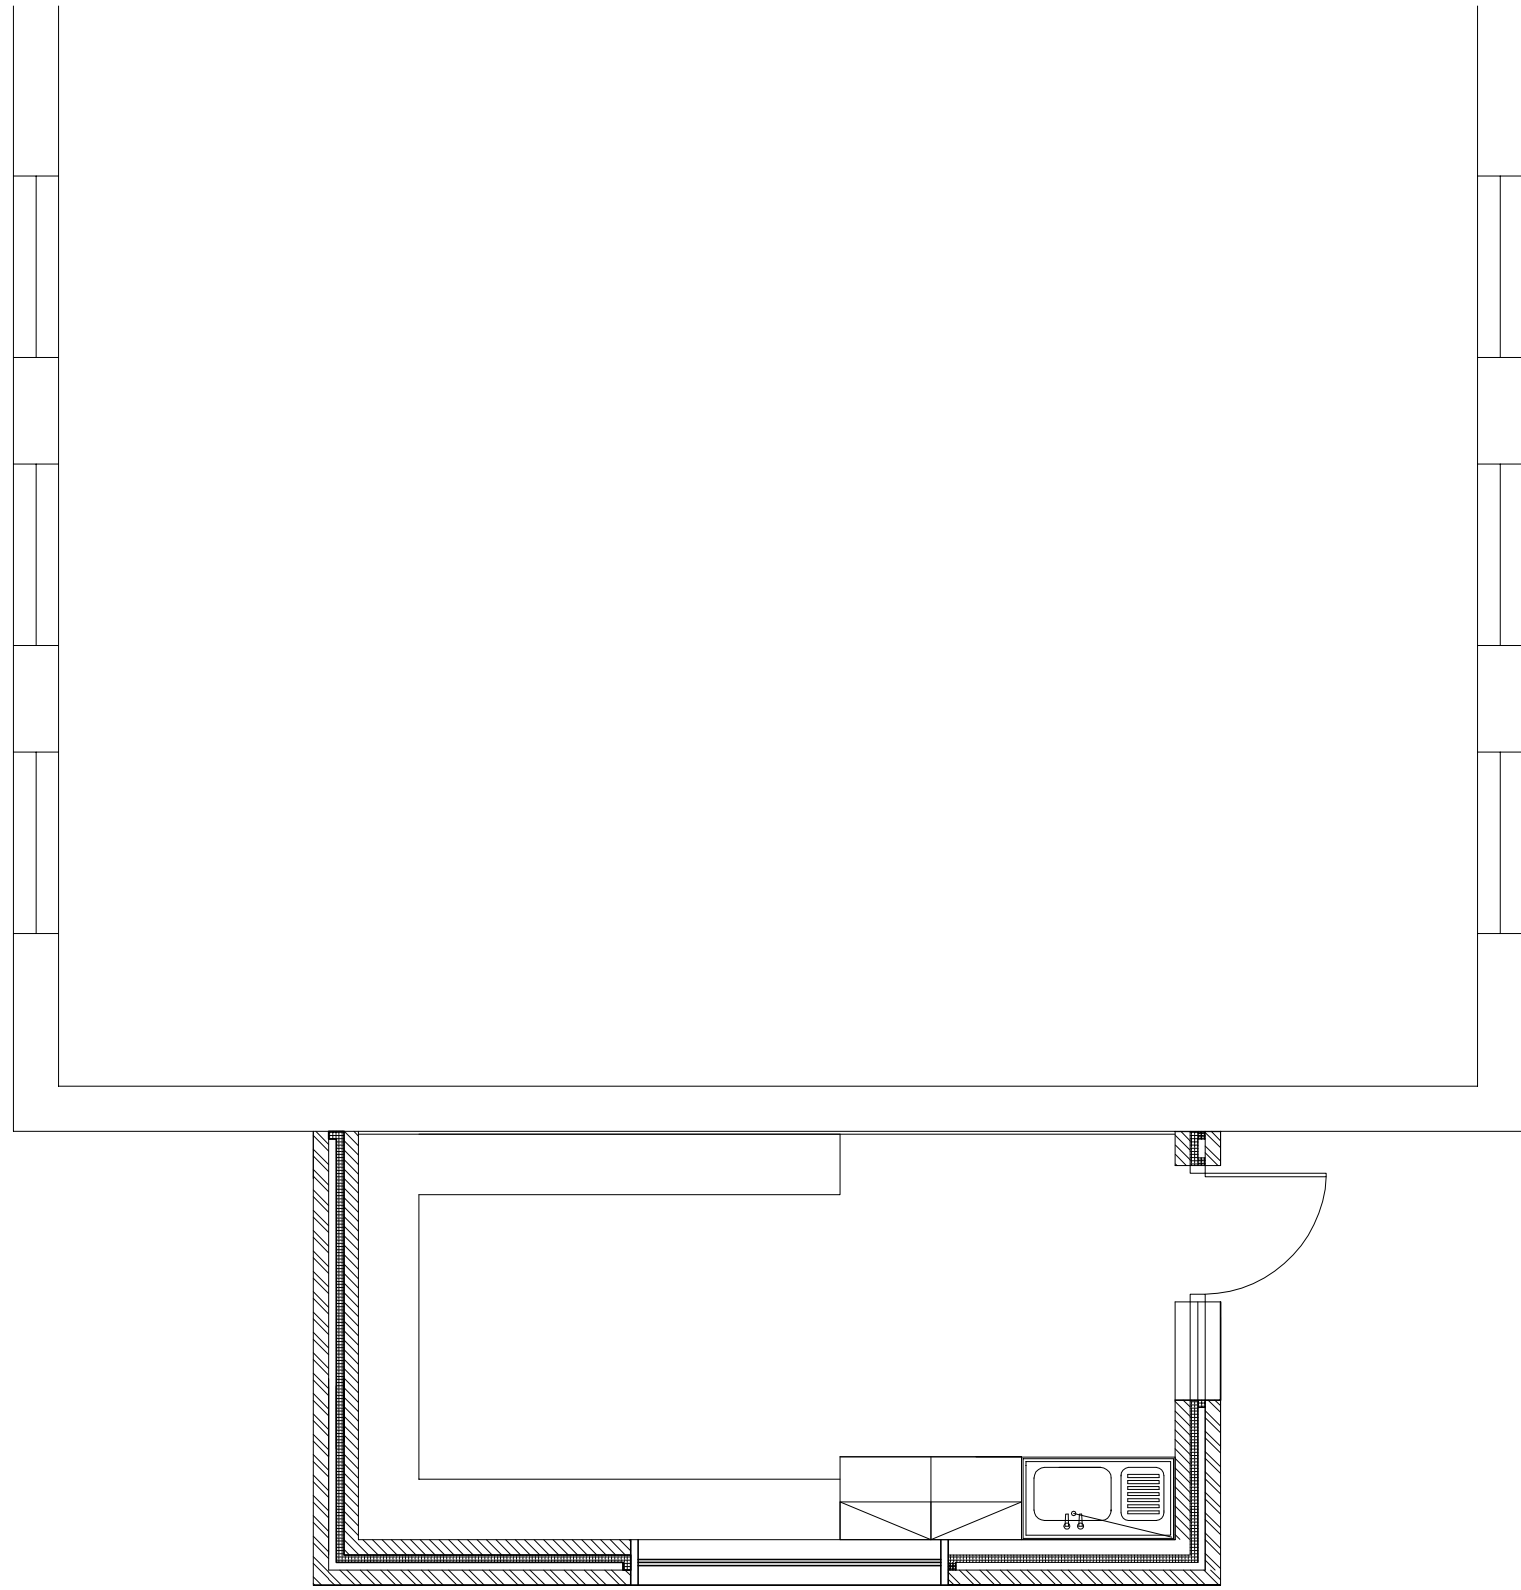
 
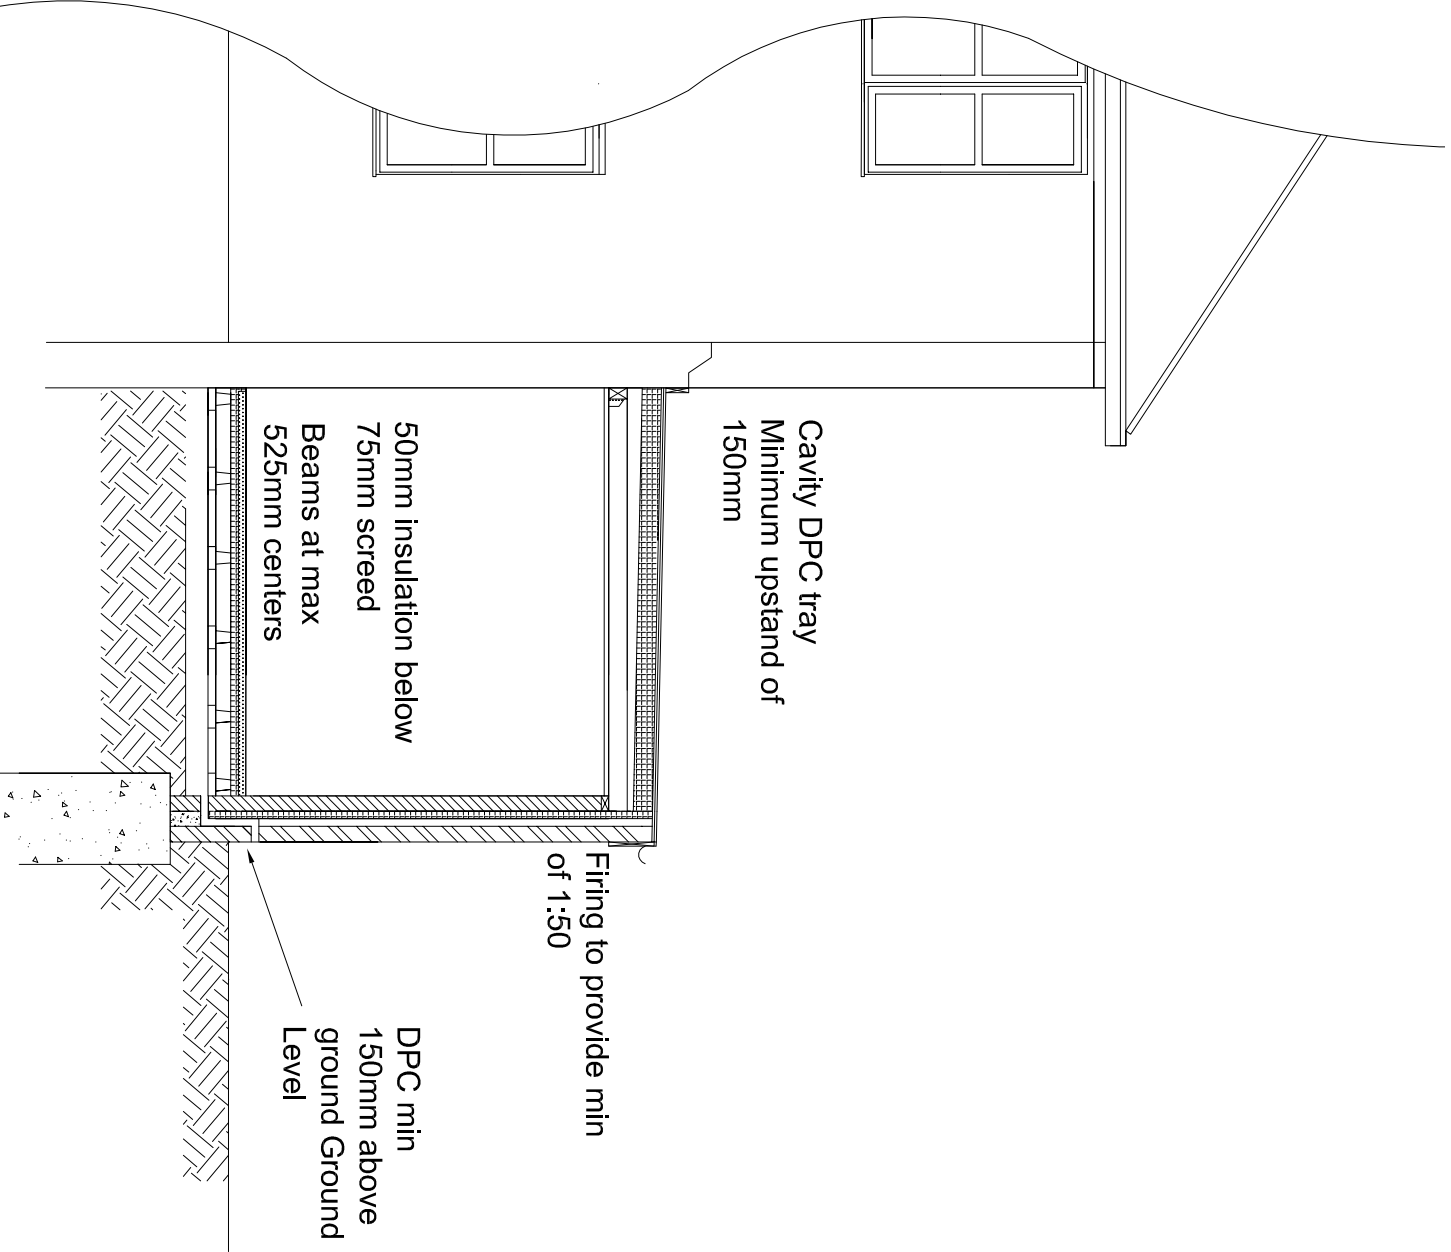
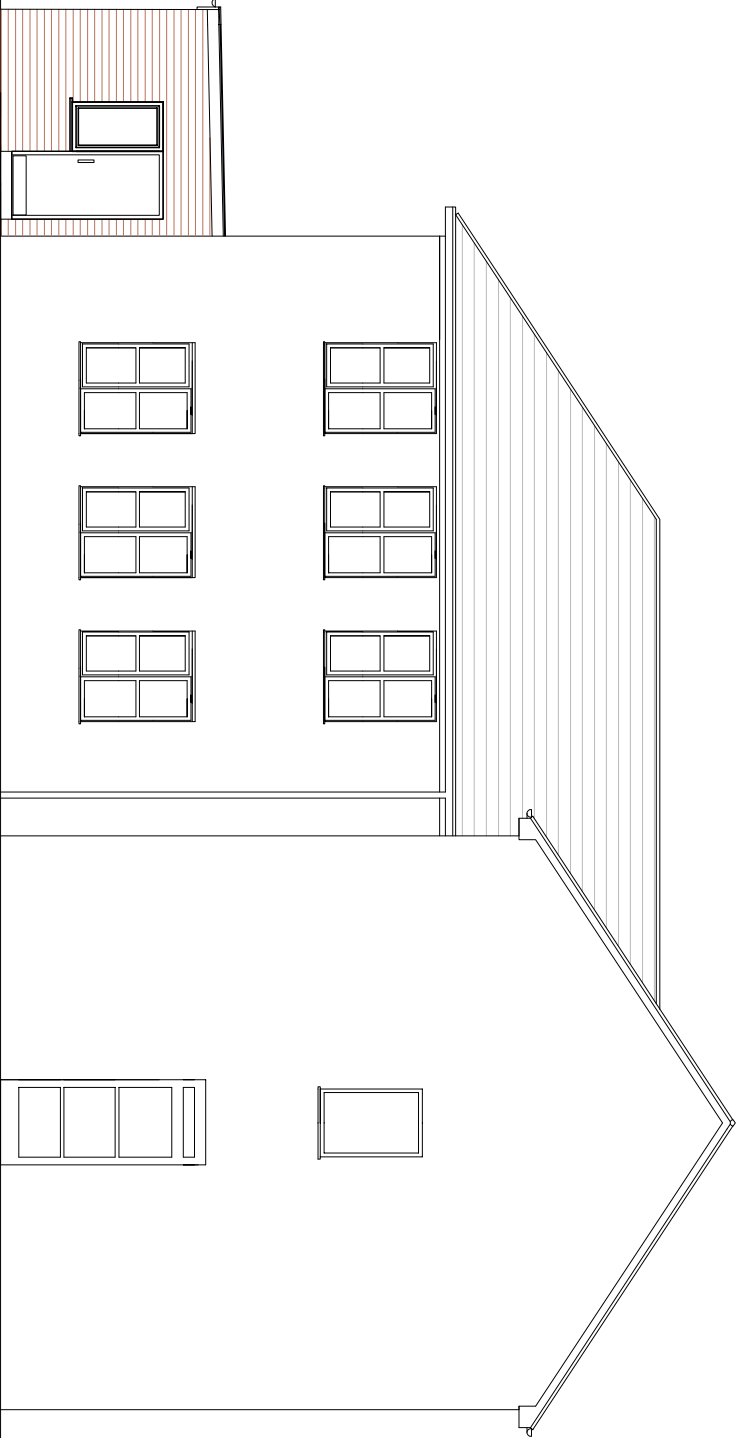
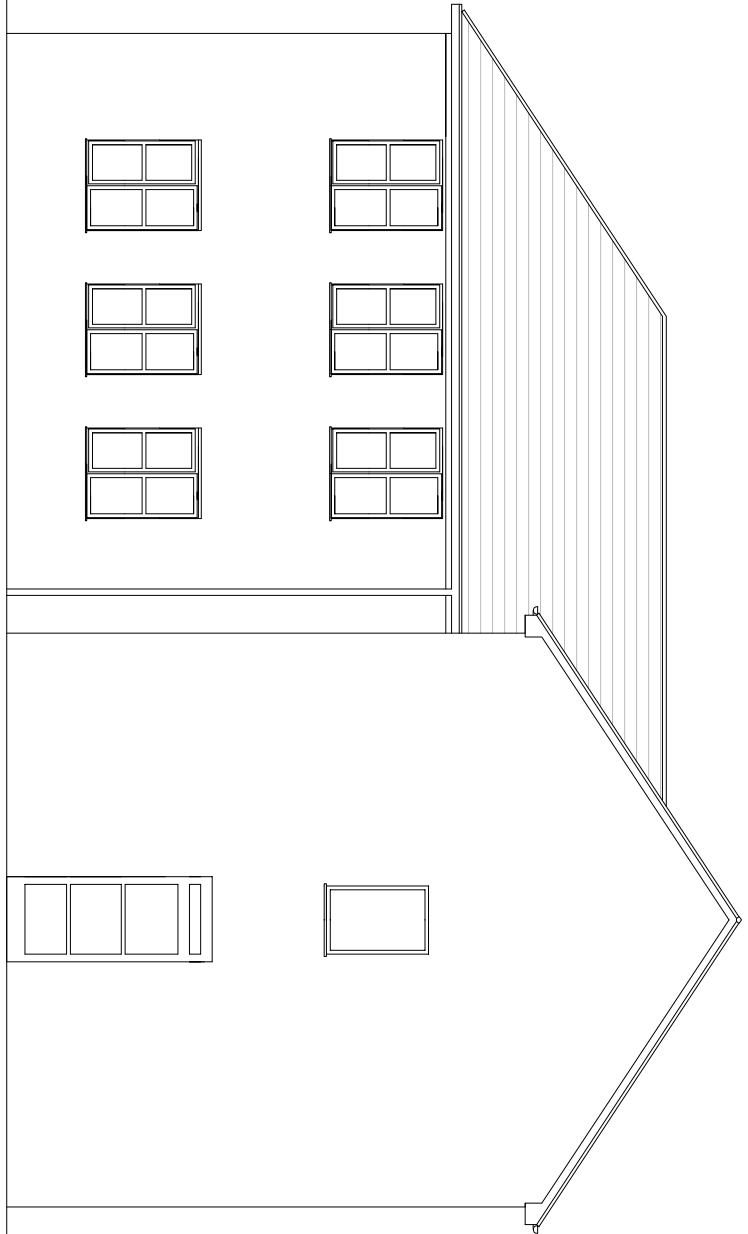
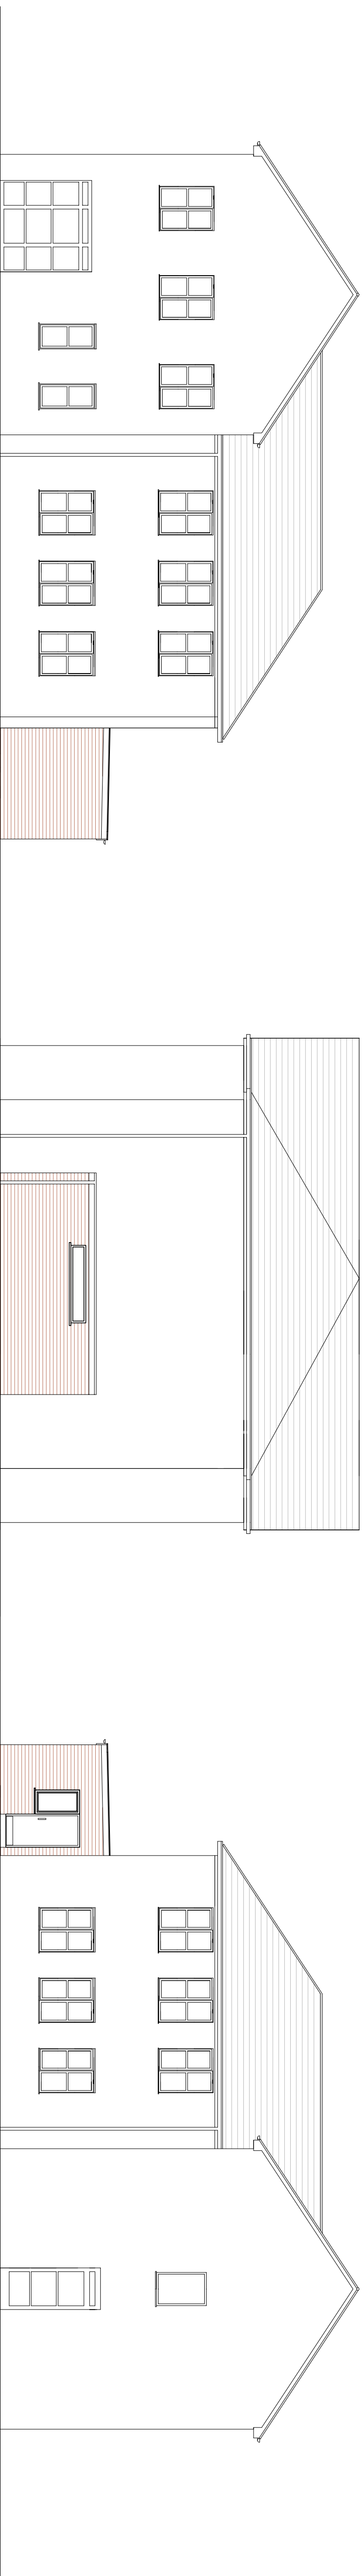
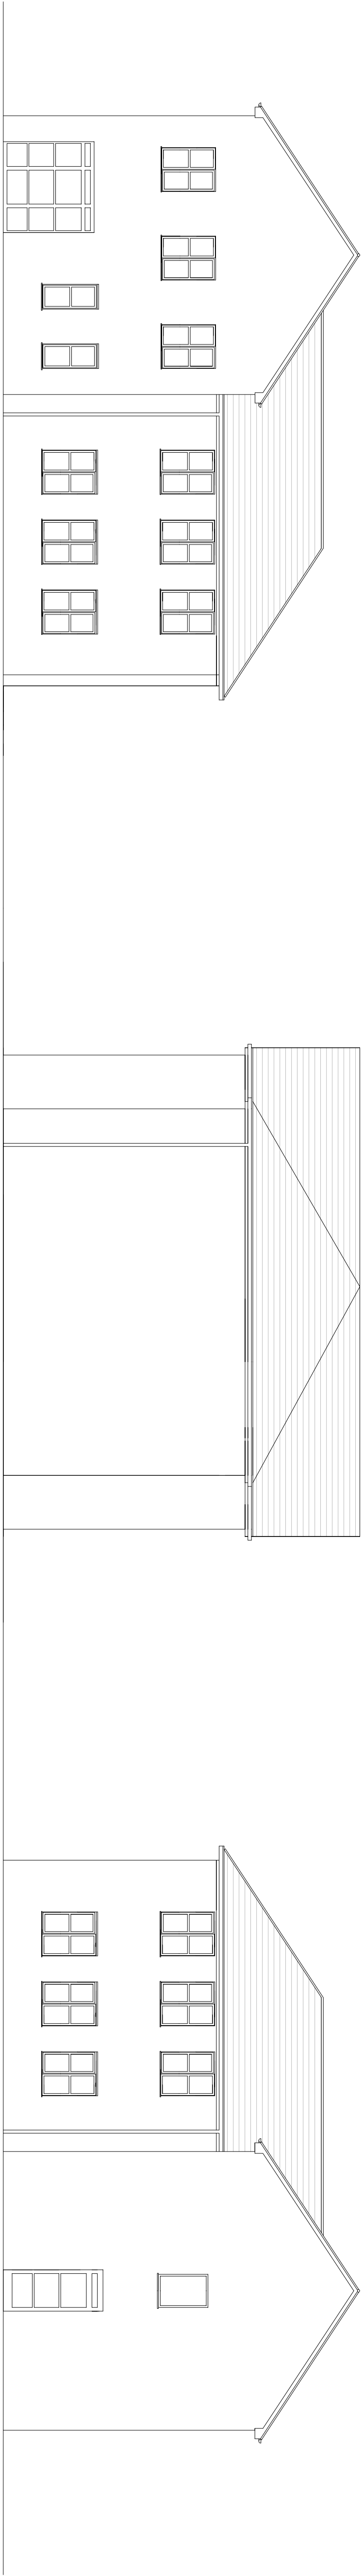


PROJECT TITLE:
Weacock Housing Office PA
Cleaners Store and Washing Facility

DRAWING TITLE:
Existing and Proposed Elevations and Plans

JUL-2015
Date: 07/10/2015
A1 - As Shown

Drawn by: OWS
DWG No: WH-001
REV No: /
OS Licence No.: 100019871
REVISIONS: