
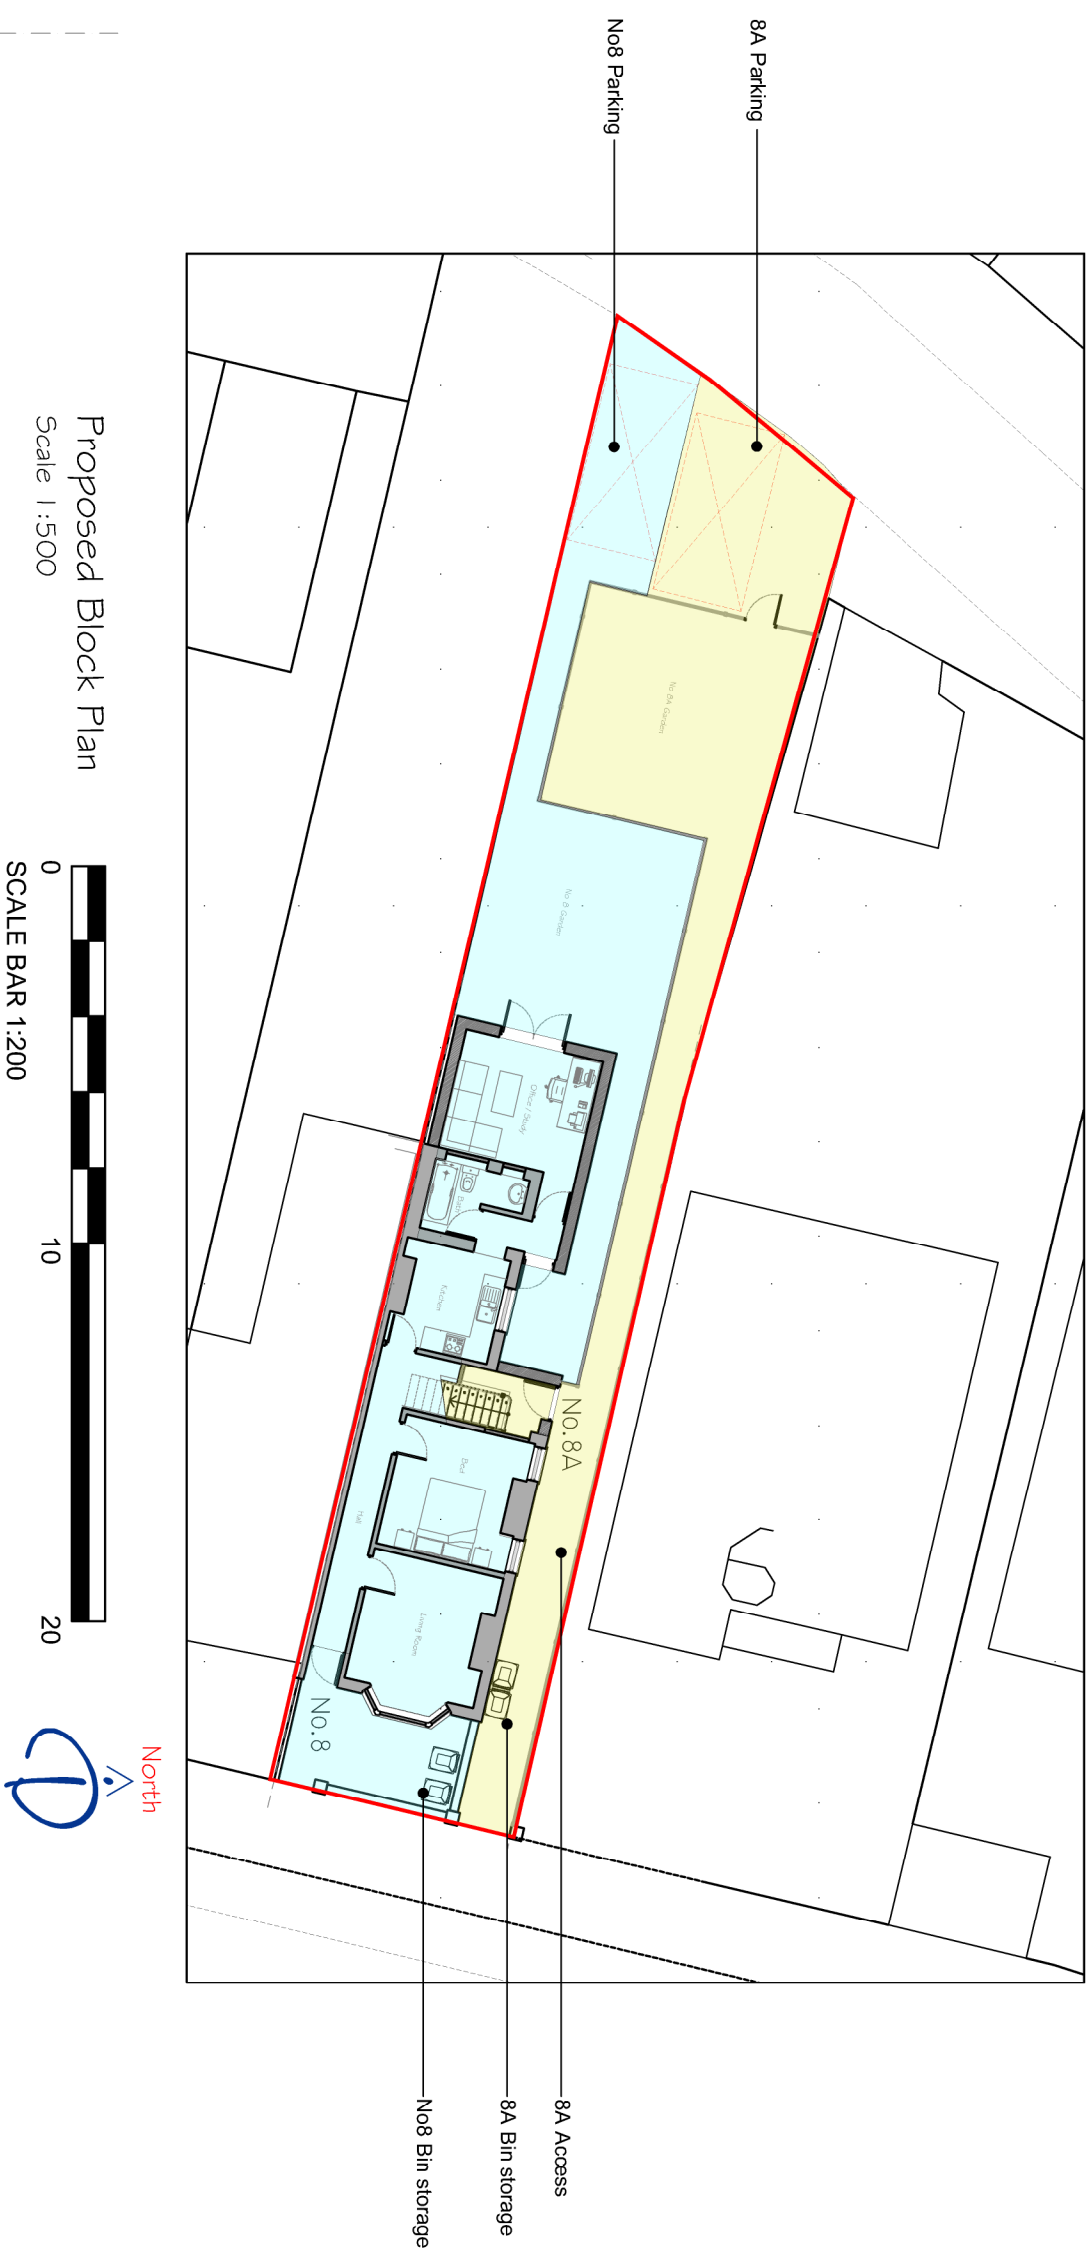
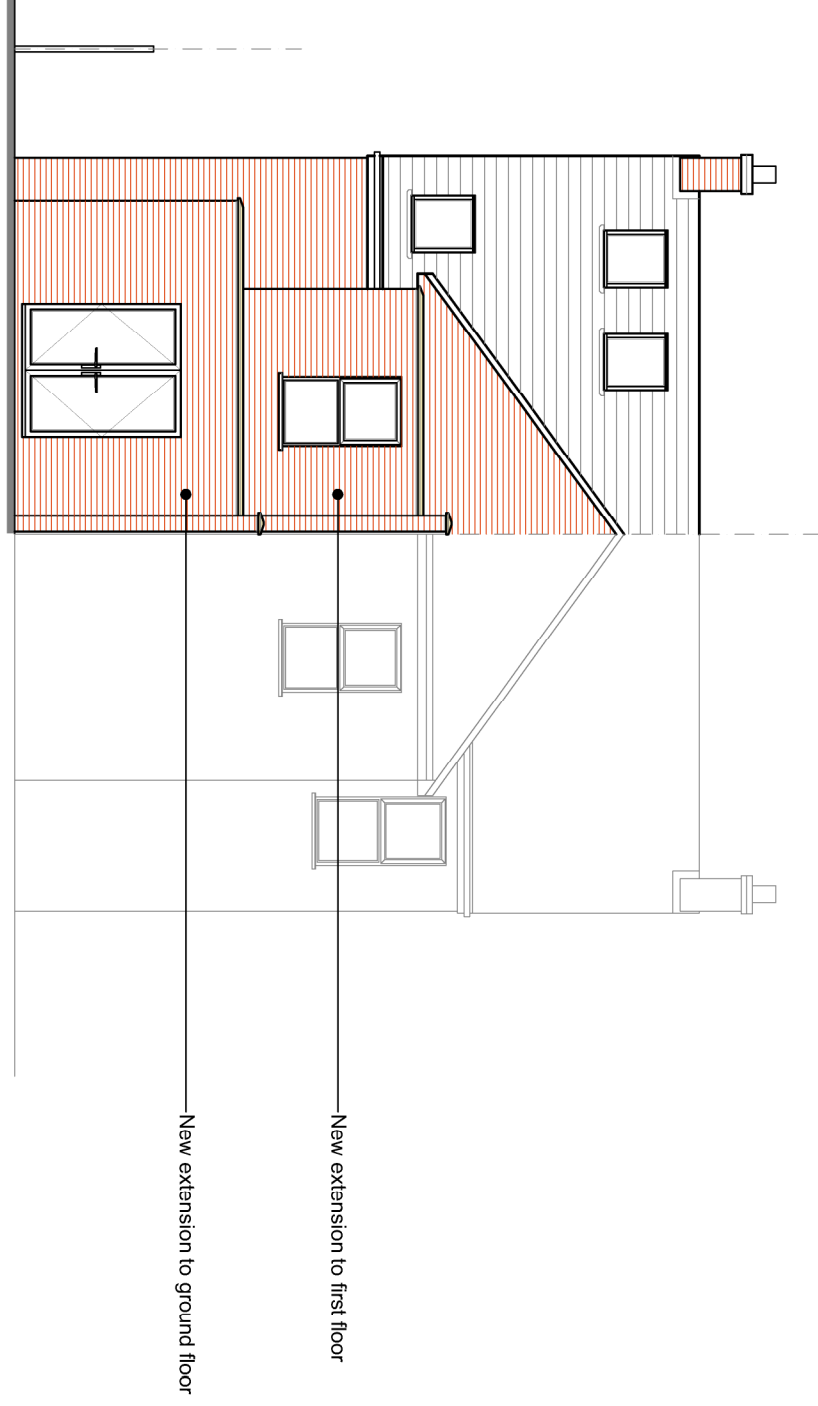
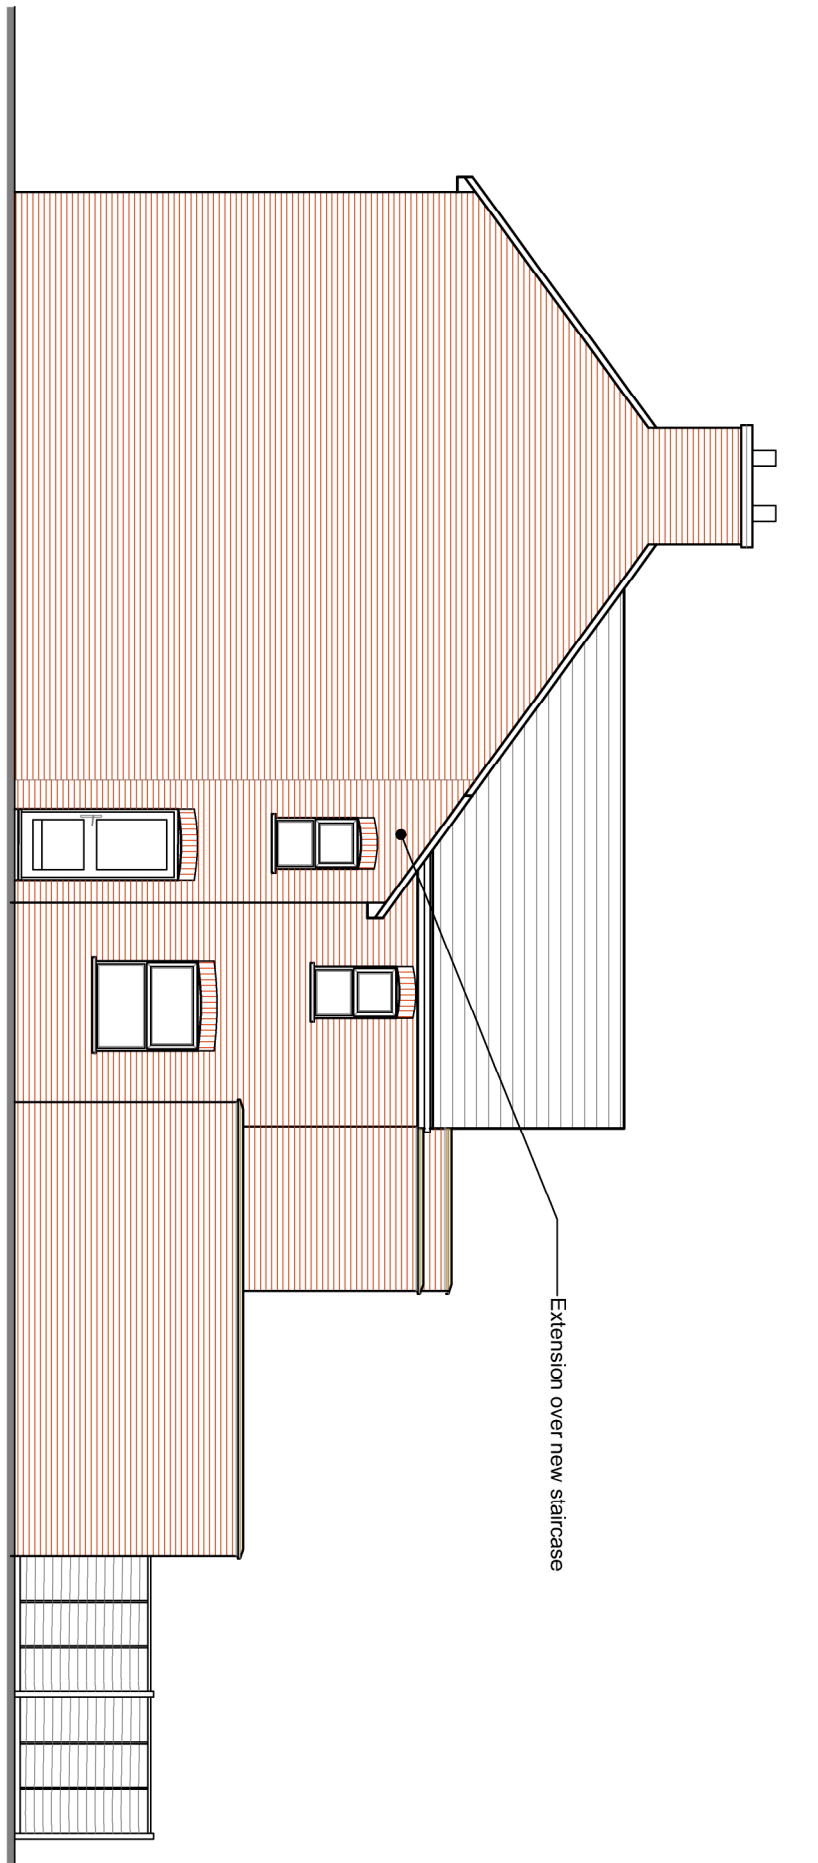
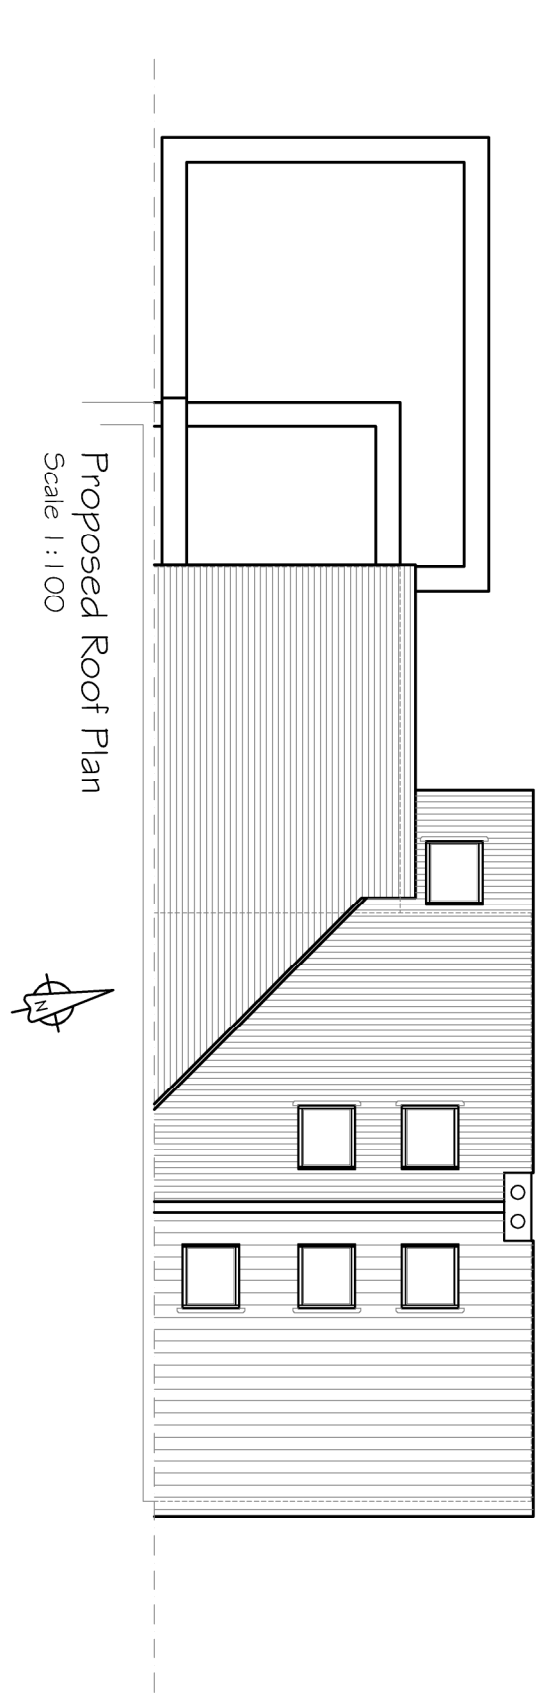
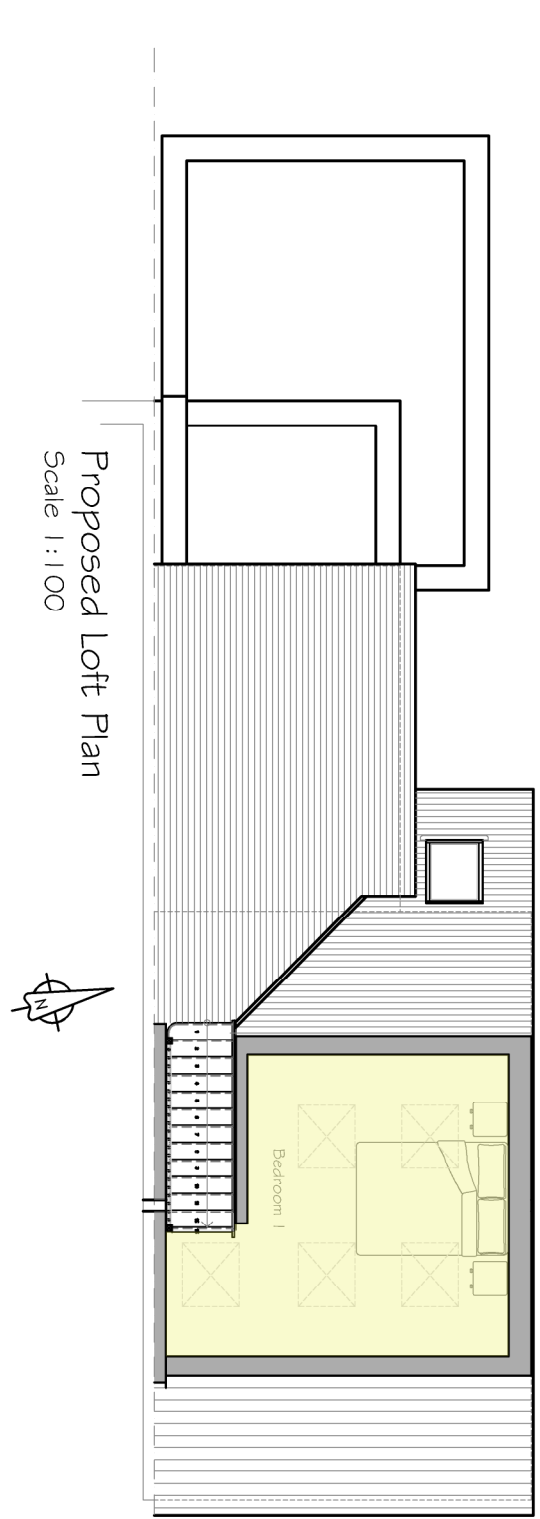
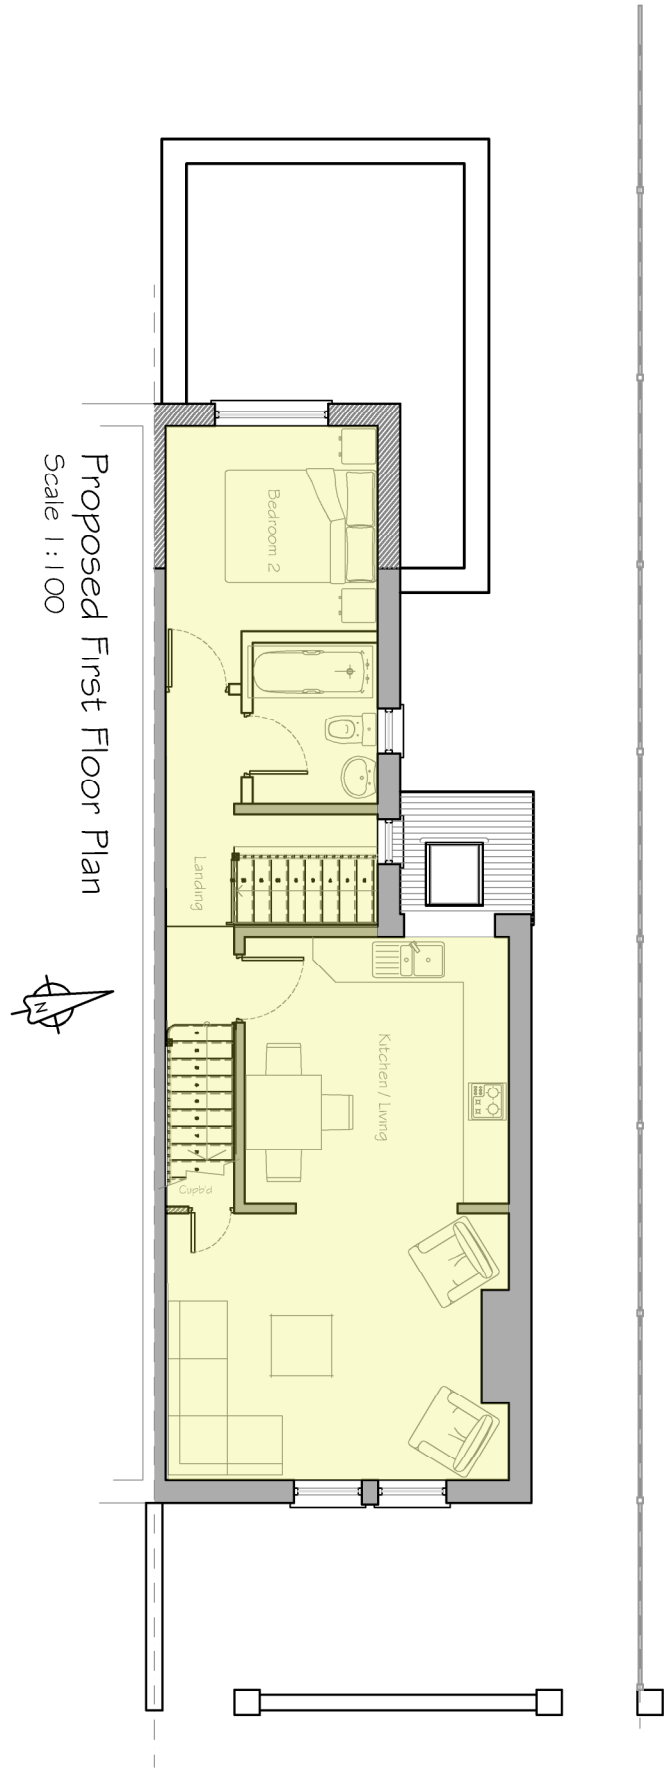


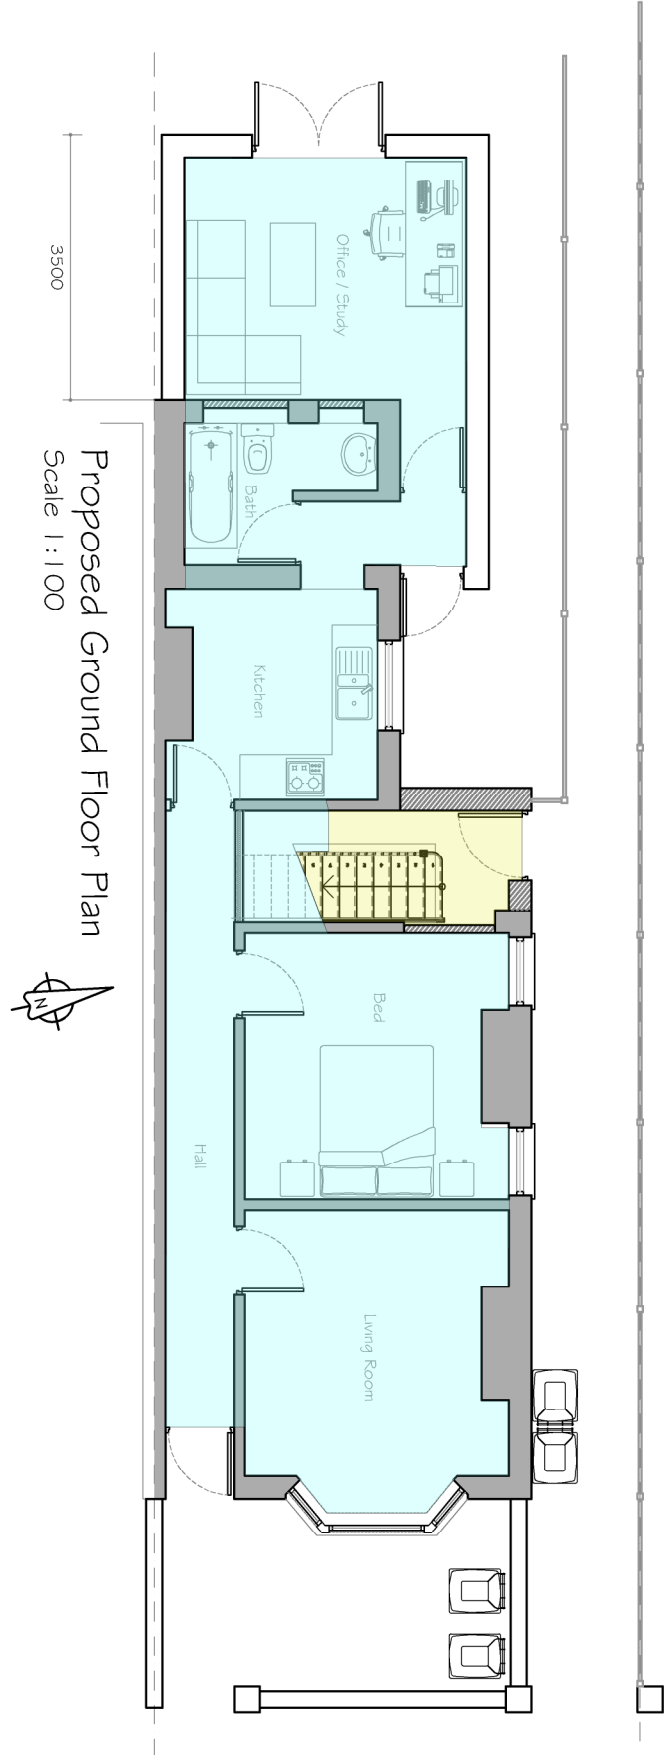

		CLIENT		PROJECT		TITLE			
		Mr Yarnold		Alterations to 8 Mengham Avenue Hayling Island PO11 9JB		Proposed Plans and Elevations			
				Broom Limited Company Registered 2021.		Scale : 1:100,500, 1250@A1		Drawing No: 20.296.101	
		Date		2021.		Drawn by : MD			
		Rev							
		Description							
		REVISIONS							