
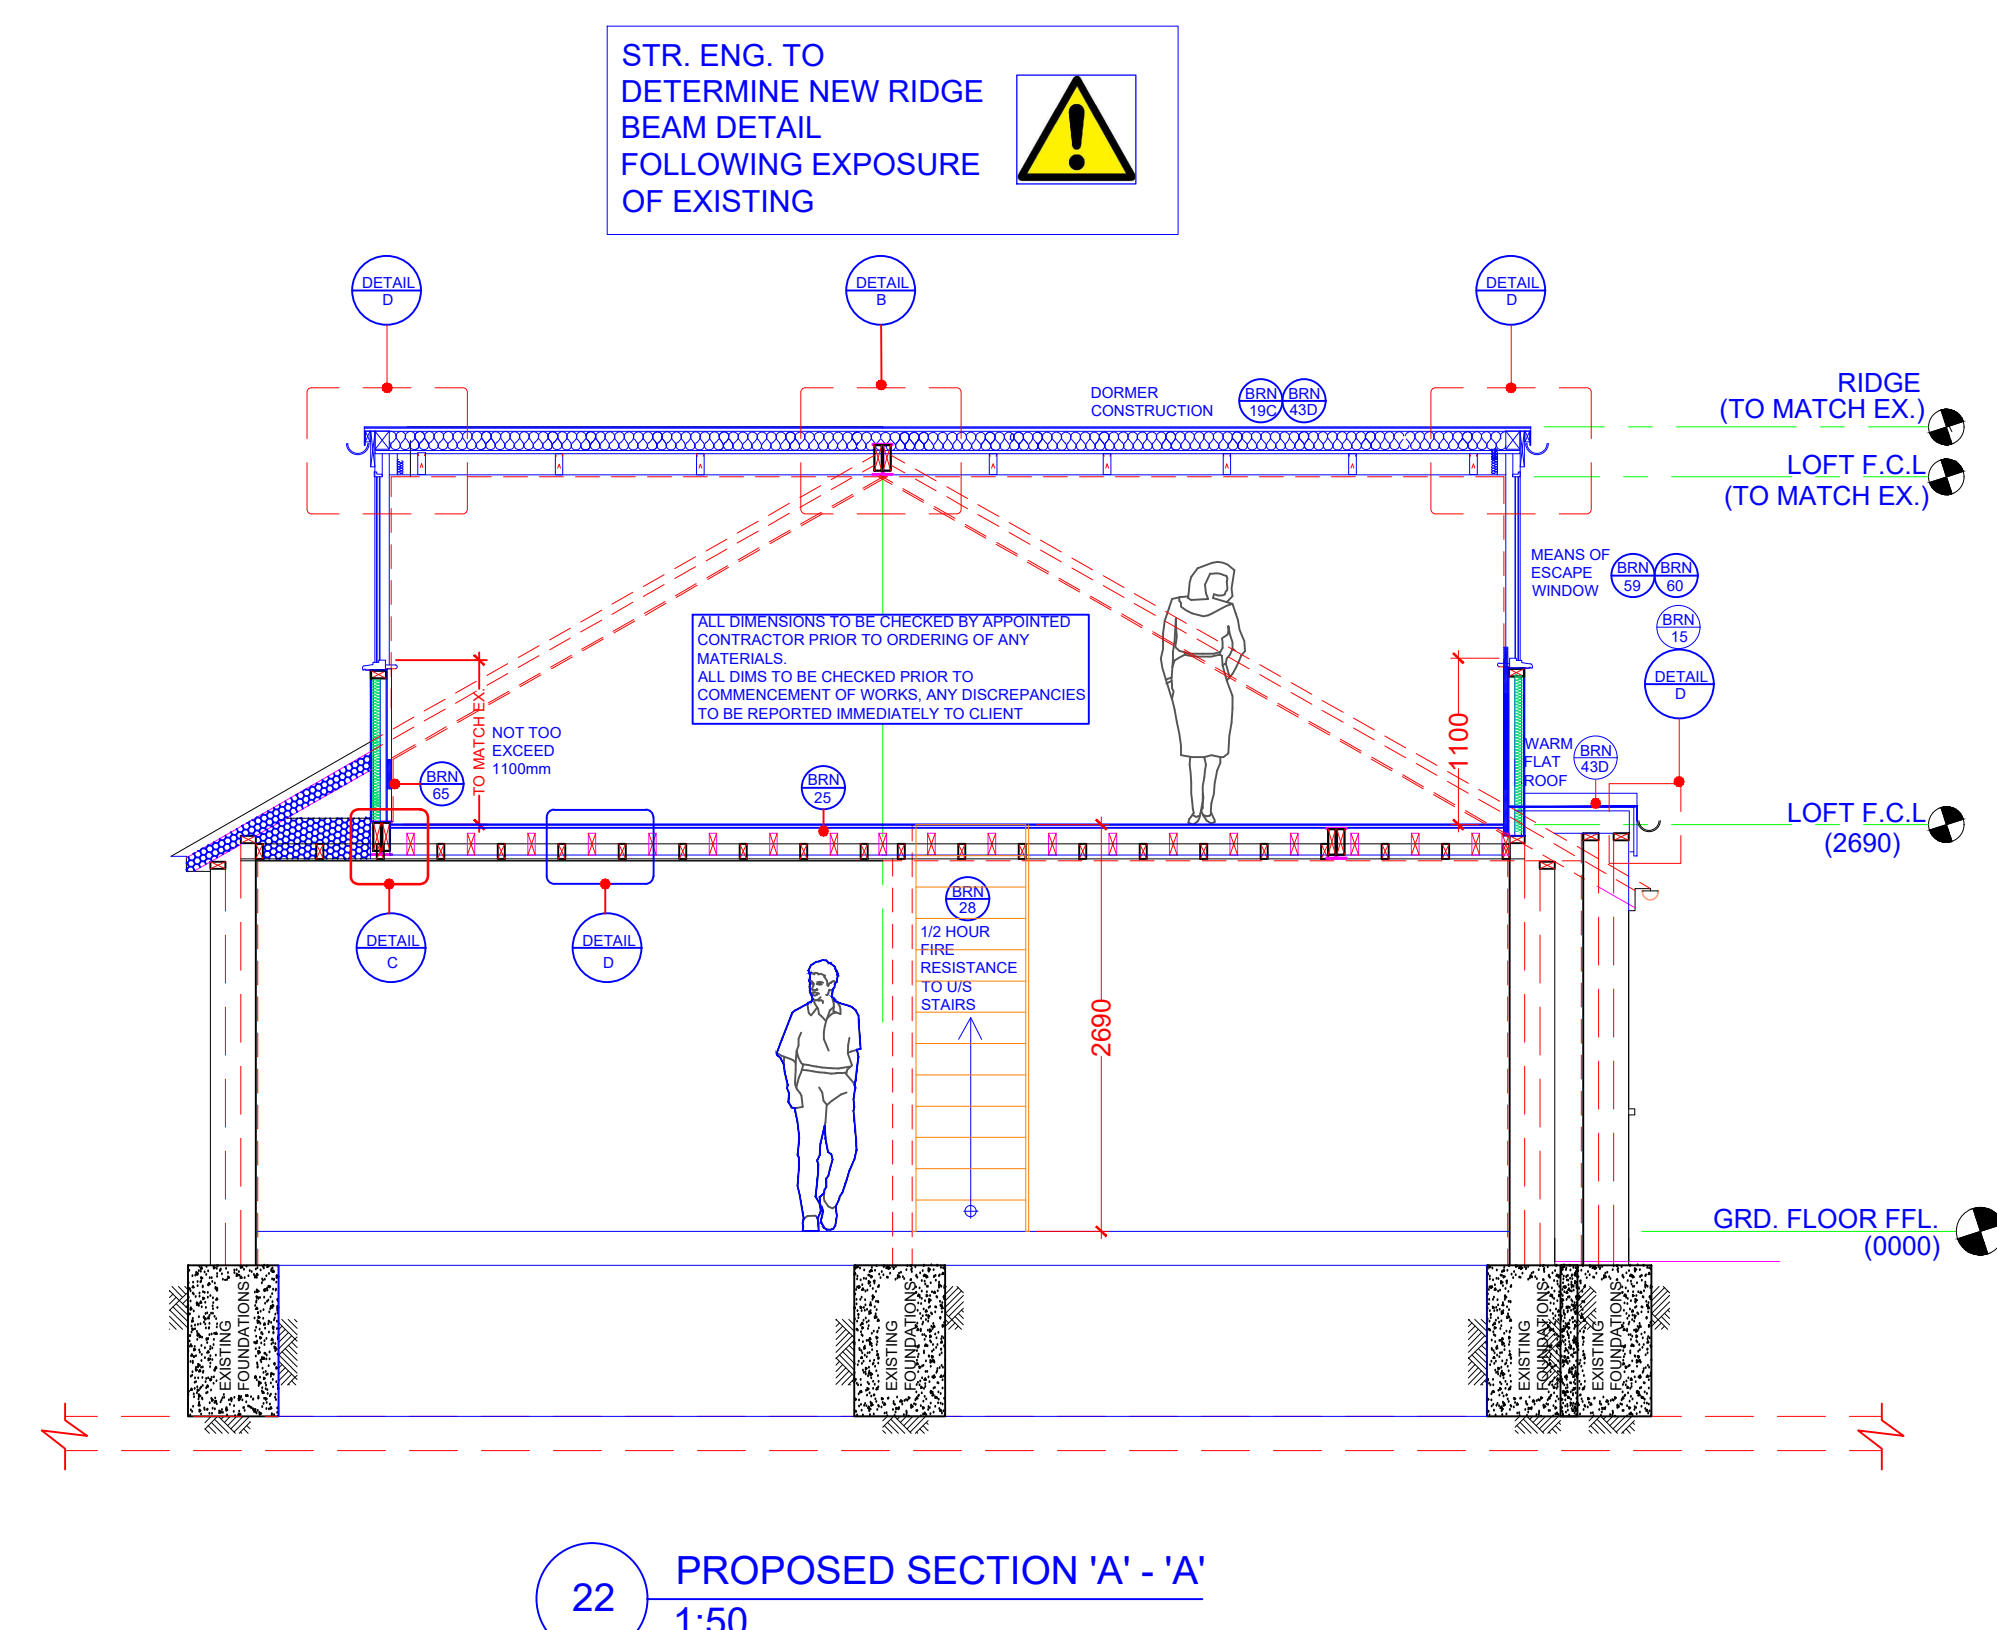
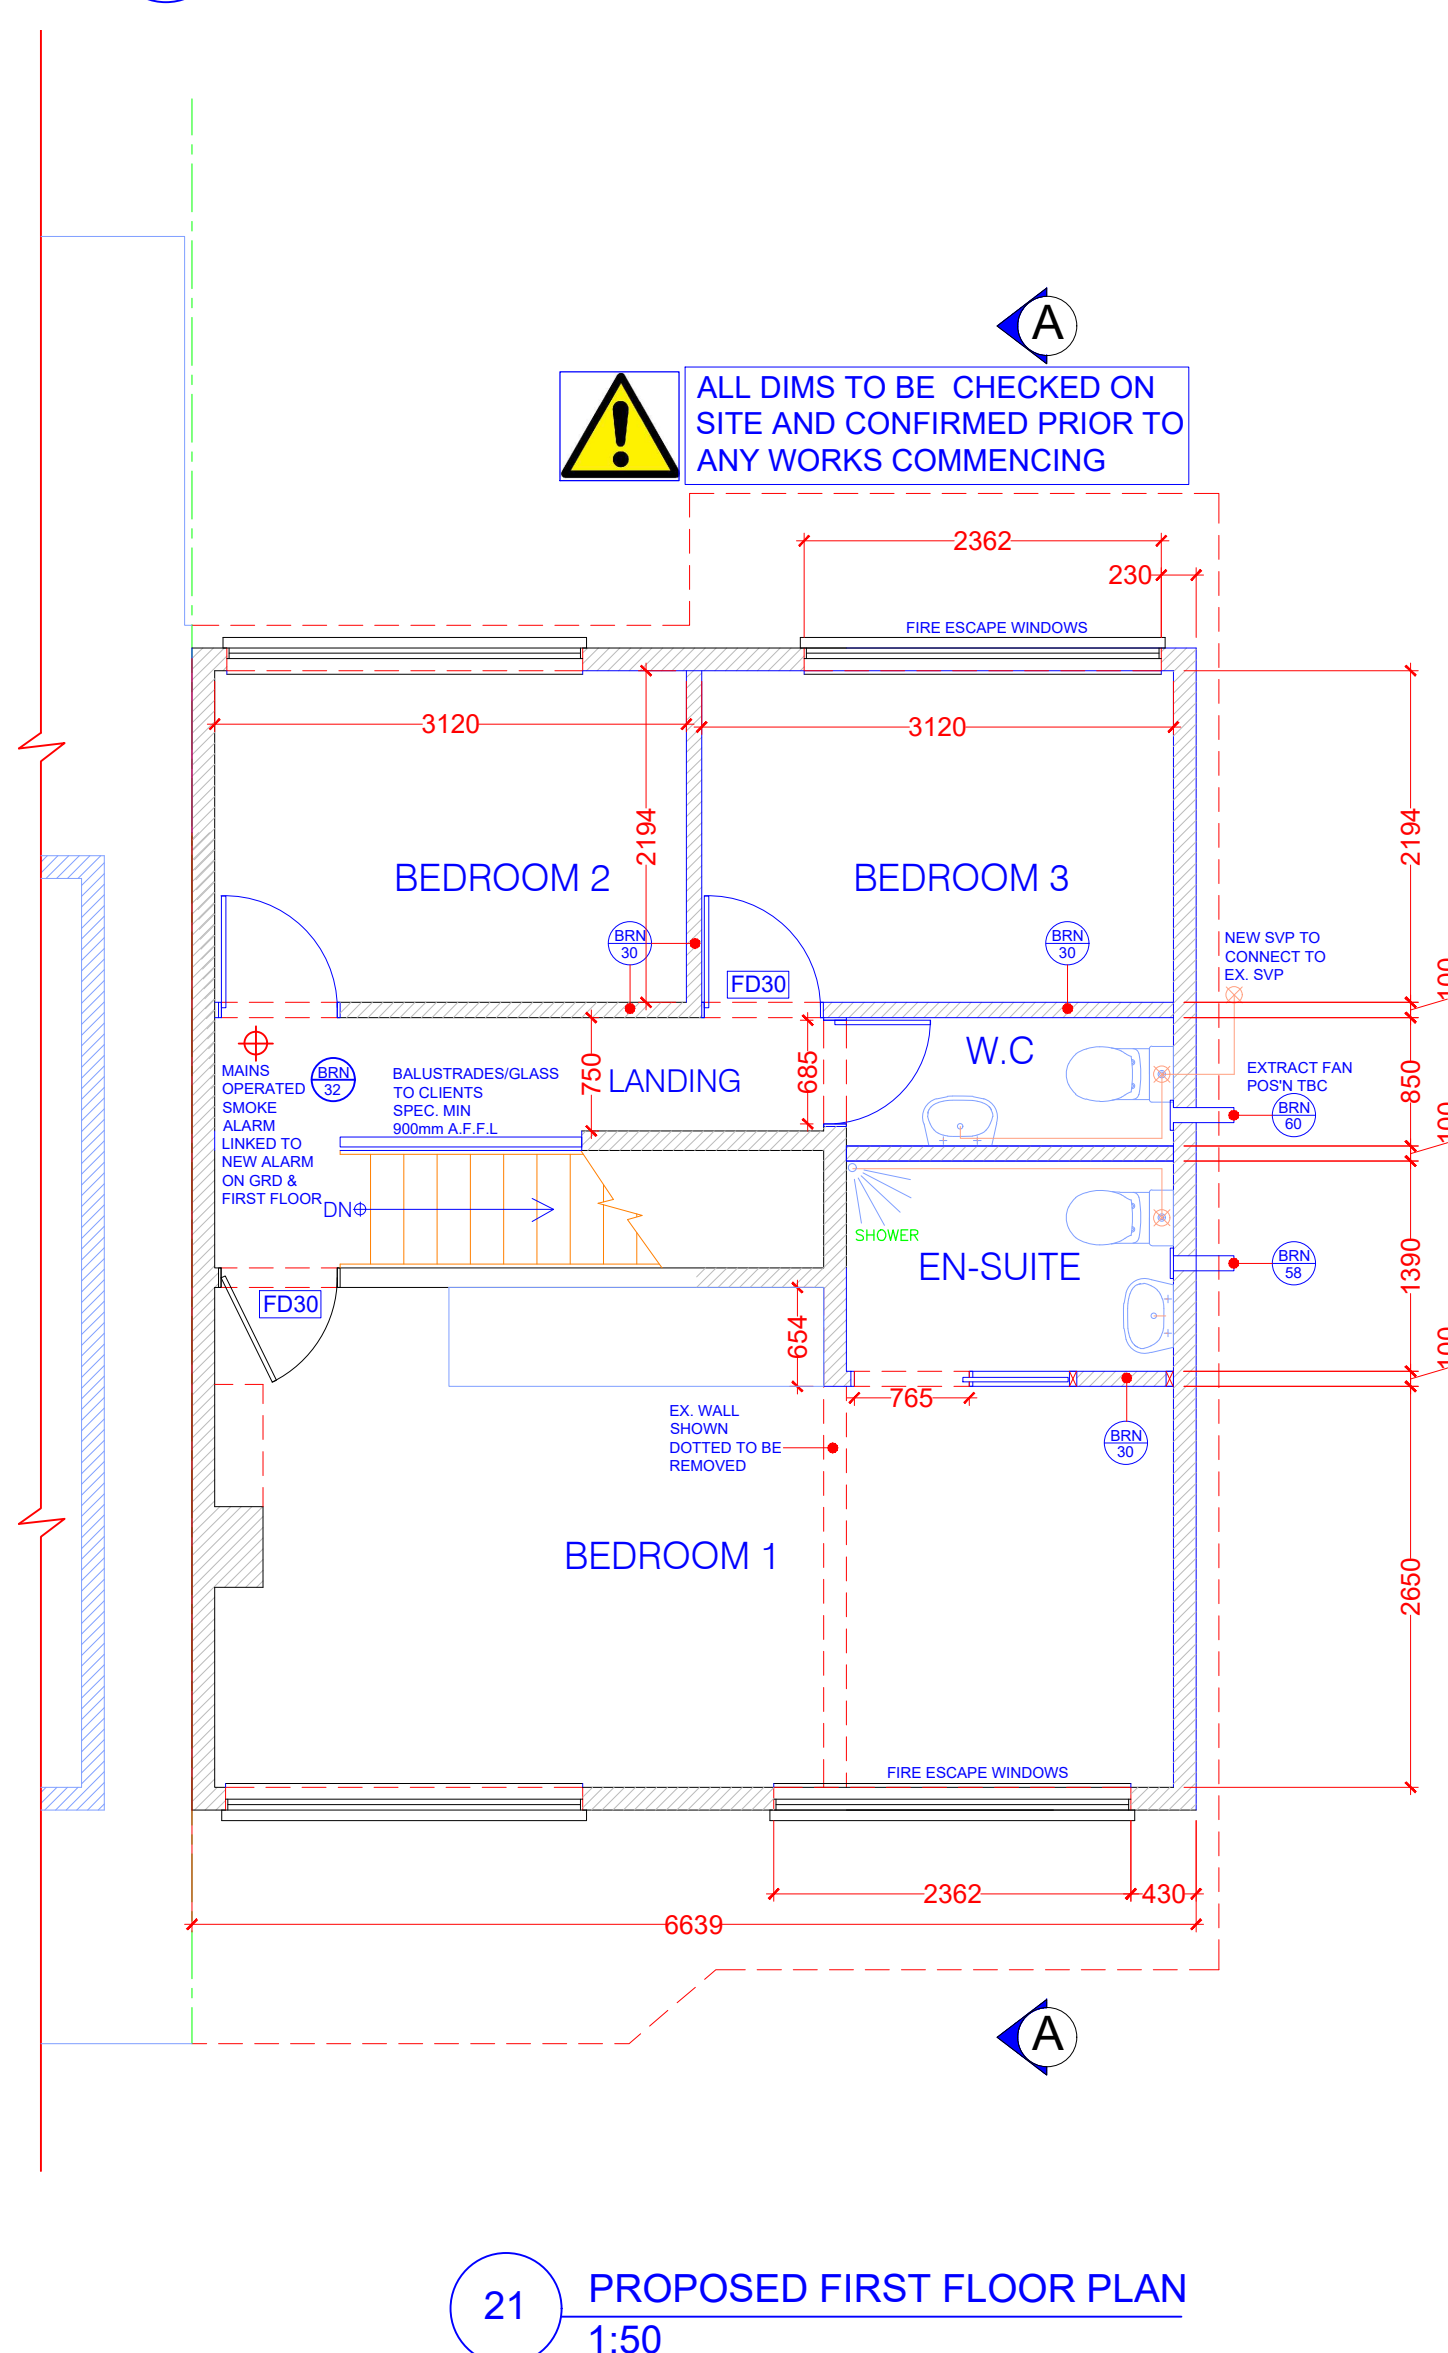
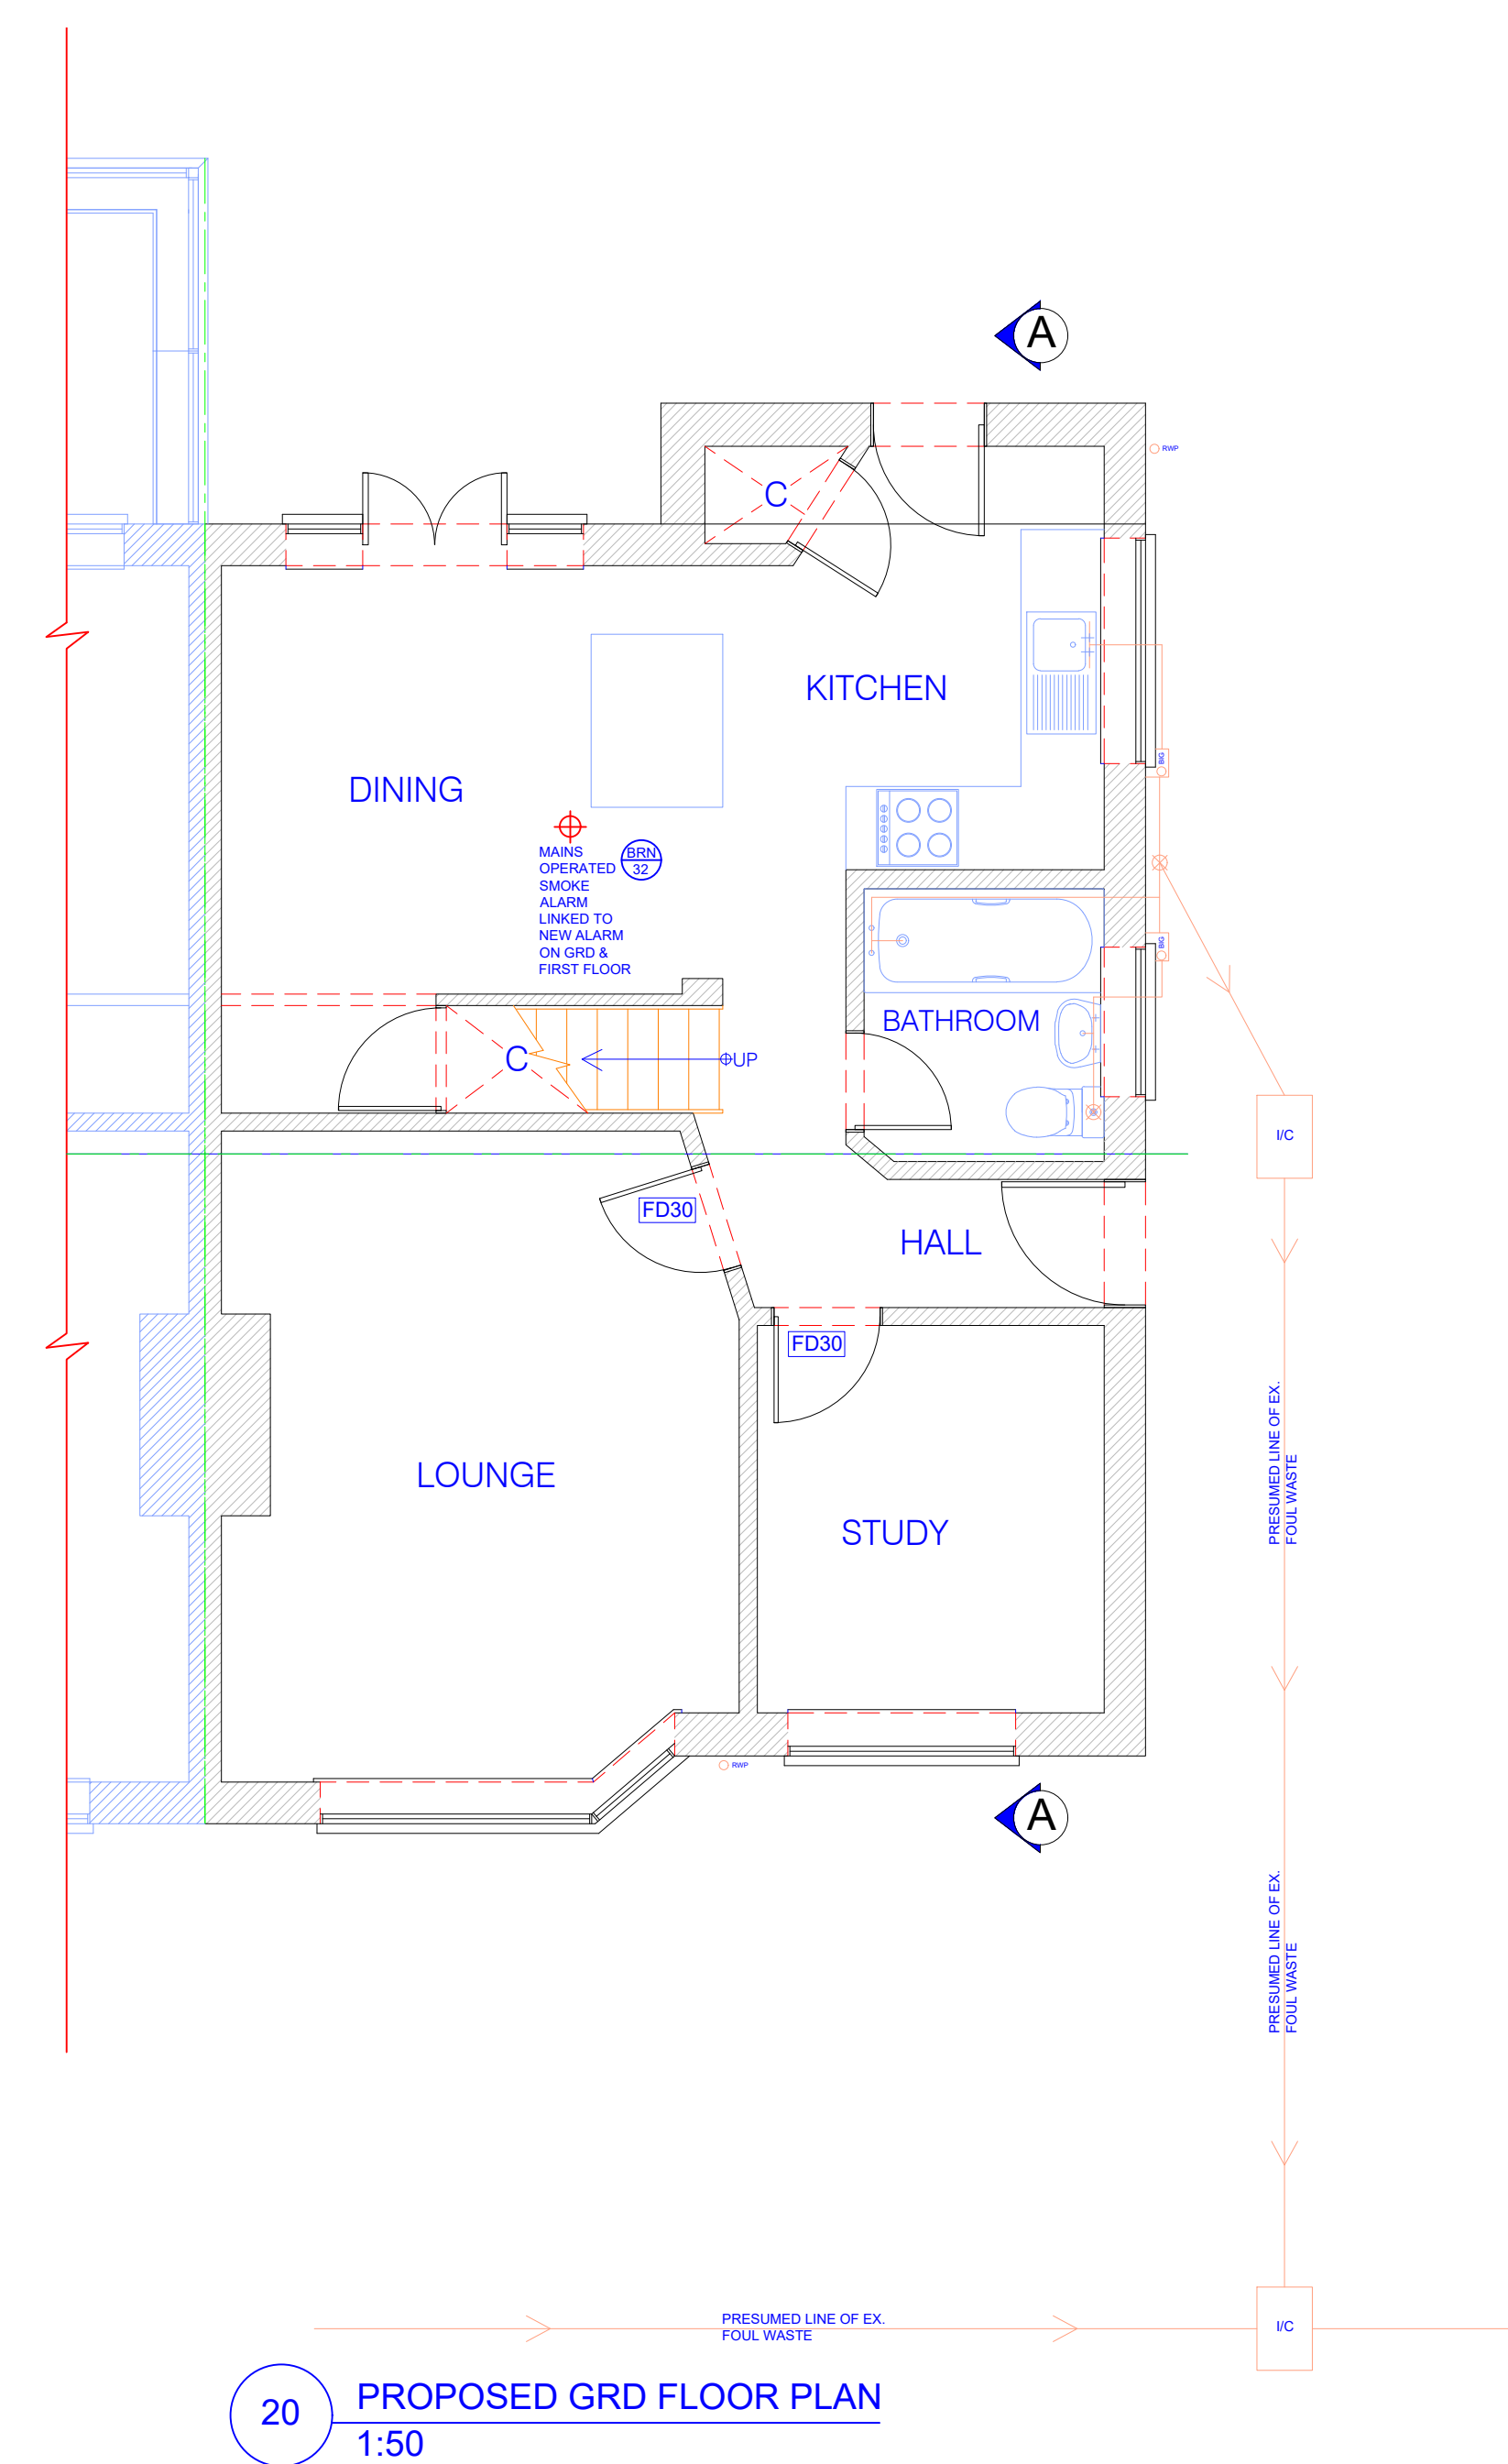
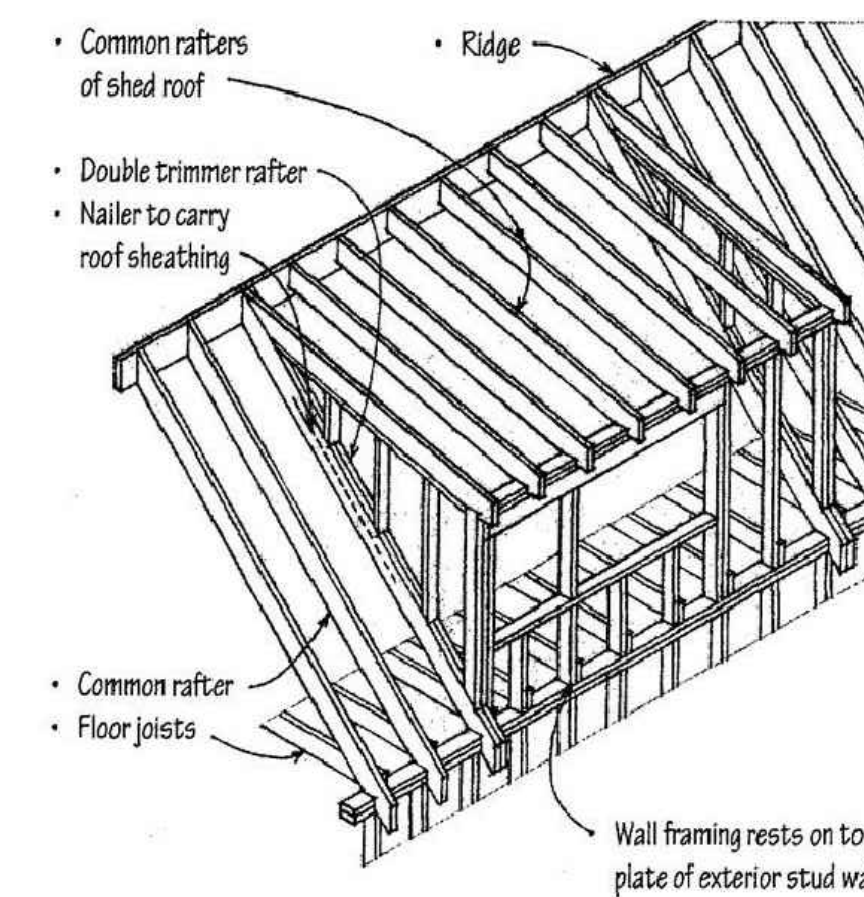
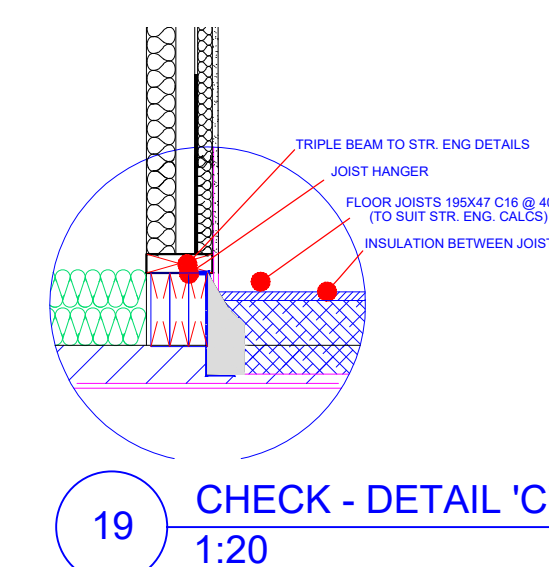
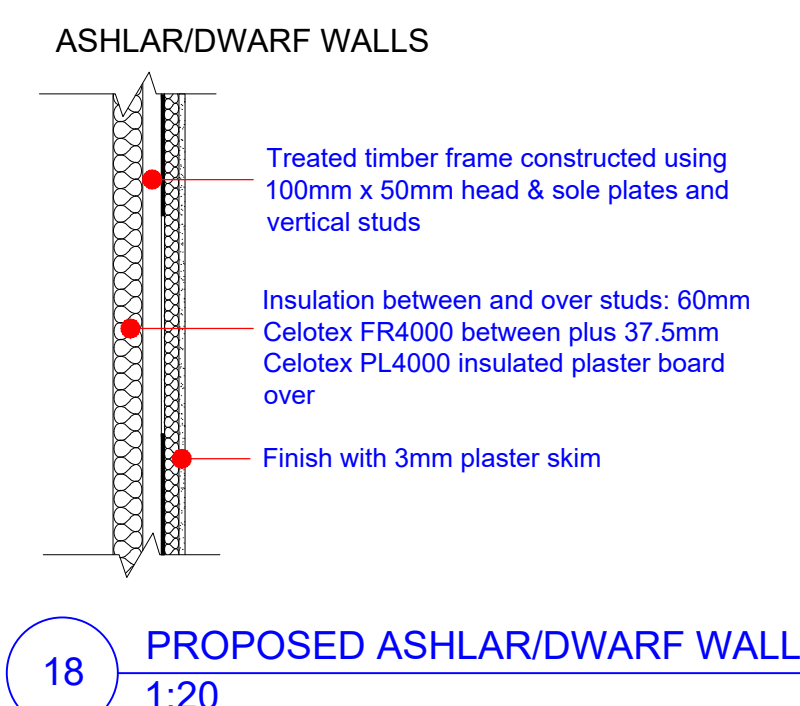
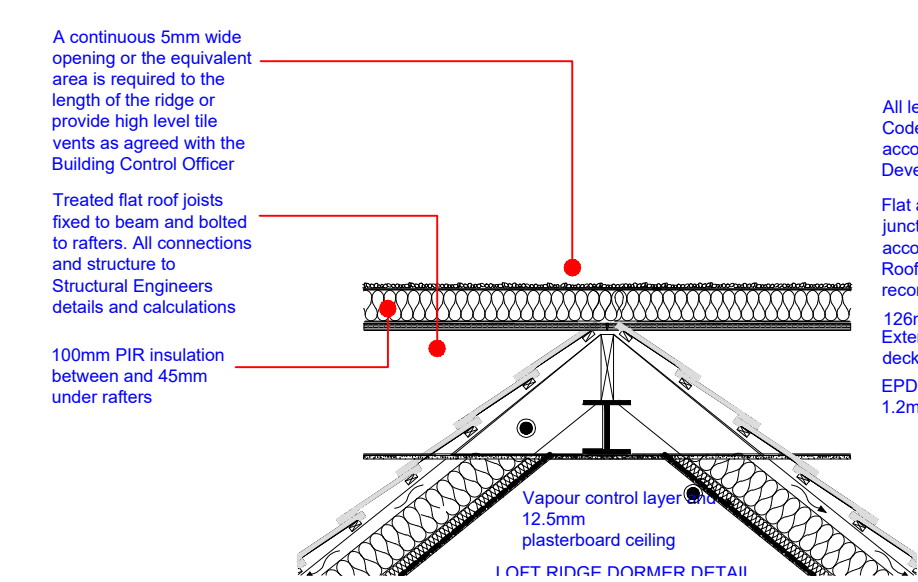
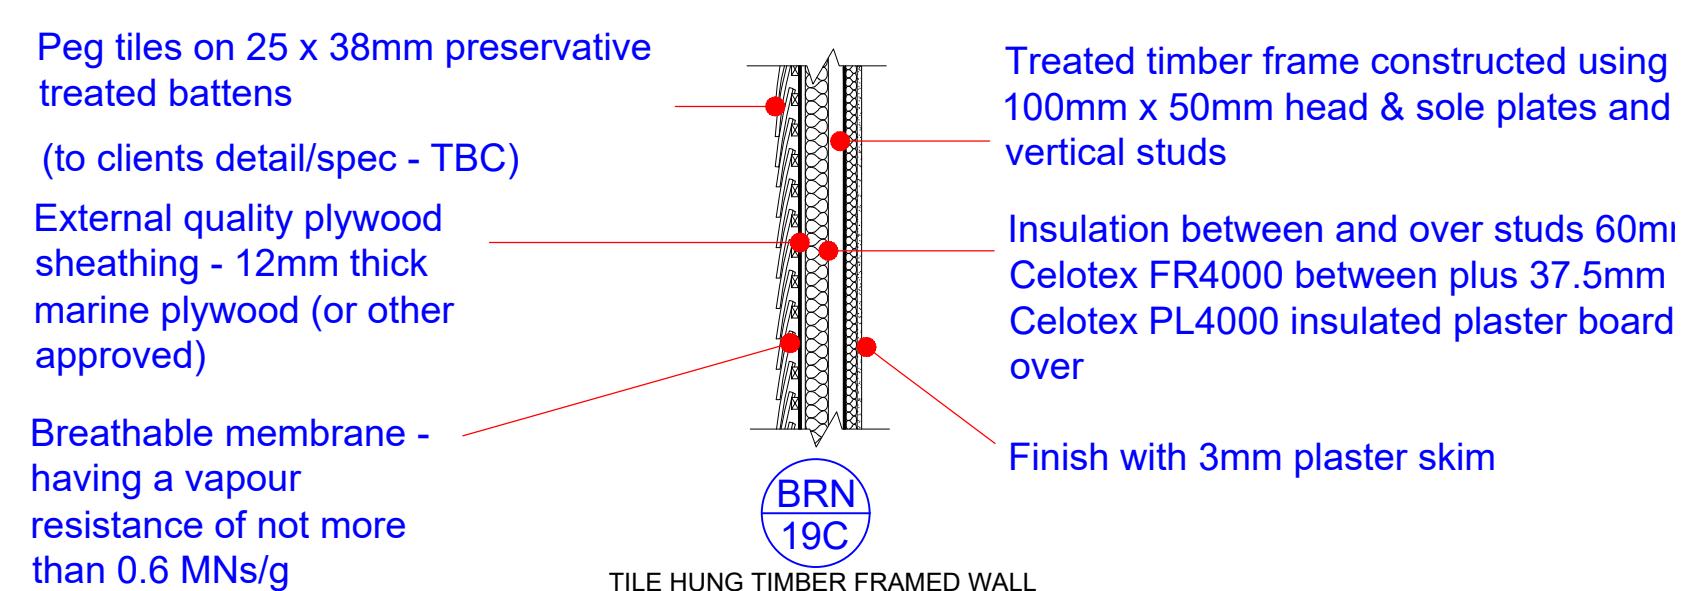
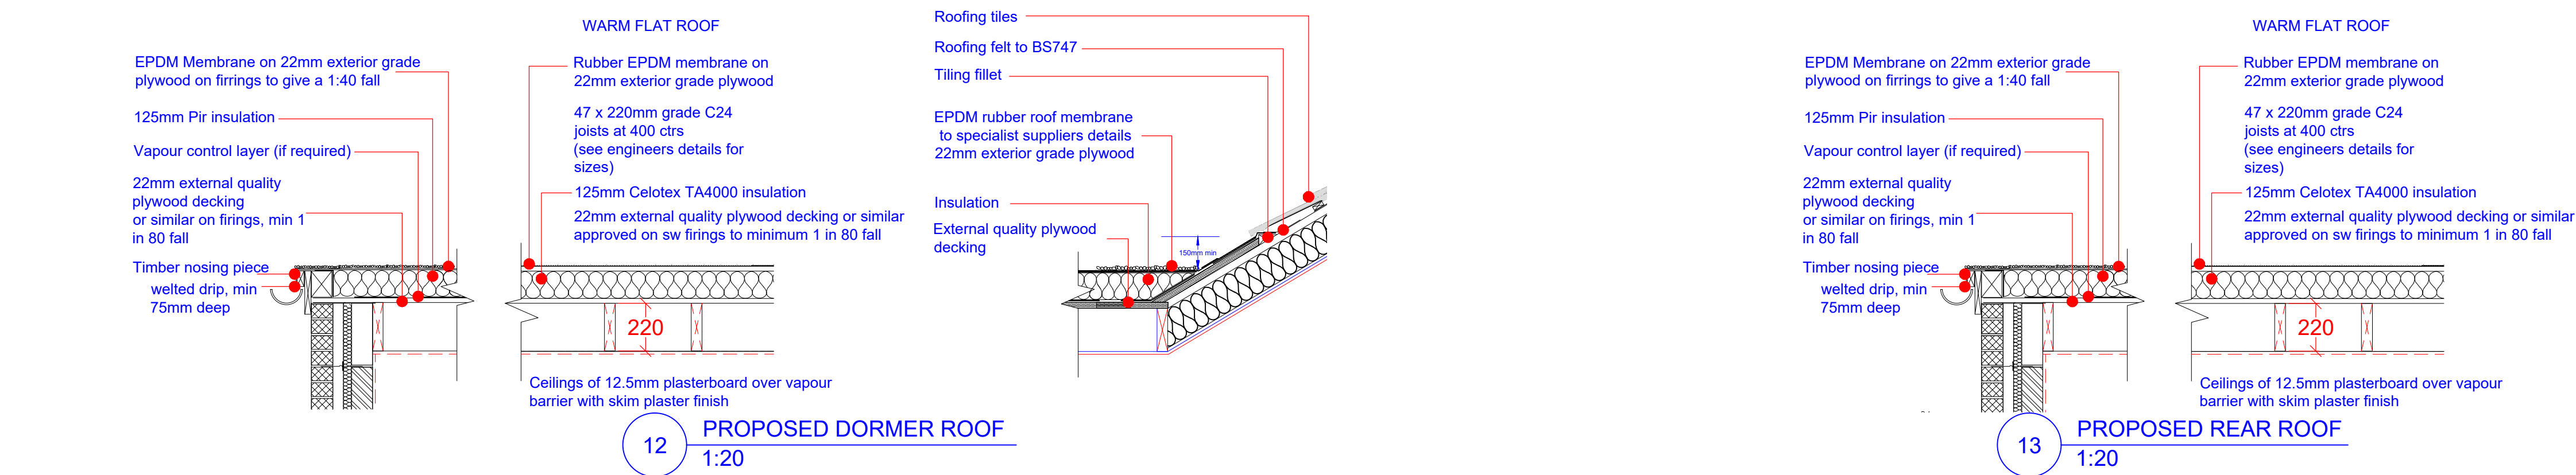


NOTE:
DRAWING: PROCTOR_01A TO BE USED IN CONJUNCTION
WITH ASSOCIATED BUILDING REGULATIONS NOTES
PROCTOR/BRN.
DIRECTIONAL NORTH ARROW SHOWN ON BLOCK &
LOCATION PLANS PROCTOR/BLP.

DETAILS AND DIMENSIONS OF ALL LEVELS OF PROPOSED
PLANS TO BE CHECKED ON SITE BY APPOINTED
CONTRACTOR PRIOR TO ANY
COMMENCEMENT/ORDERING OF MATERIALS OF WORK,
ANY QUERIES, VARIATIONS OR DISCREPANCIES
DIRECTED TO CLIENT - DM DESIGNS ACCEPTS NO
RESPONSIBILITY IN ANY PART ON DRAWINGS UNLESS
OTHERWISE AGREED PRIOR.

BRN 1
DENOTES ATTACHED BUILDING REGULATION NOTES
DENOTES ITEM No.

MODIFICATIONS	ISSUE:
TITLE LOFT CONVERSION WITH FRONT & REAR DORMER	
CUSTOMER 2 LINDA GROVE, COWPLAIN, WATERLOOVILLE, PO8 8UX	
DRAWING NO: PROCTOR_01A	1 OF 1
SCALE:	VARIES:
DATE:	25.03.2021
REVISION:	A A0

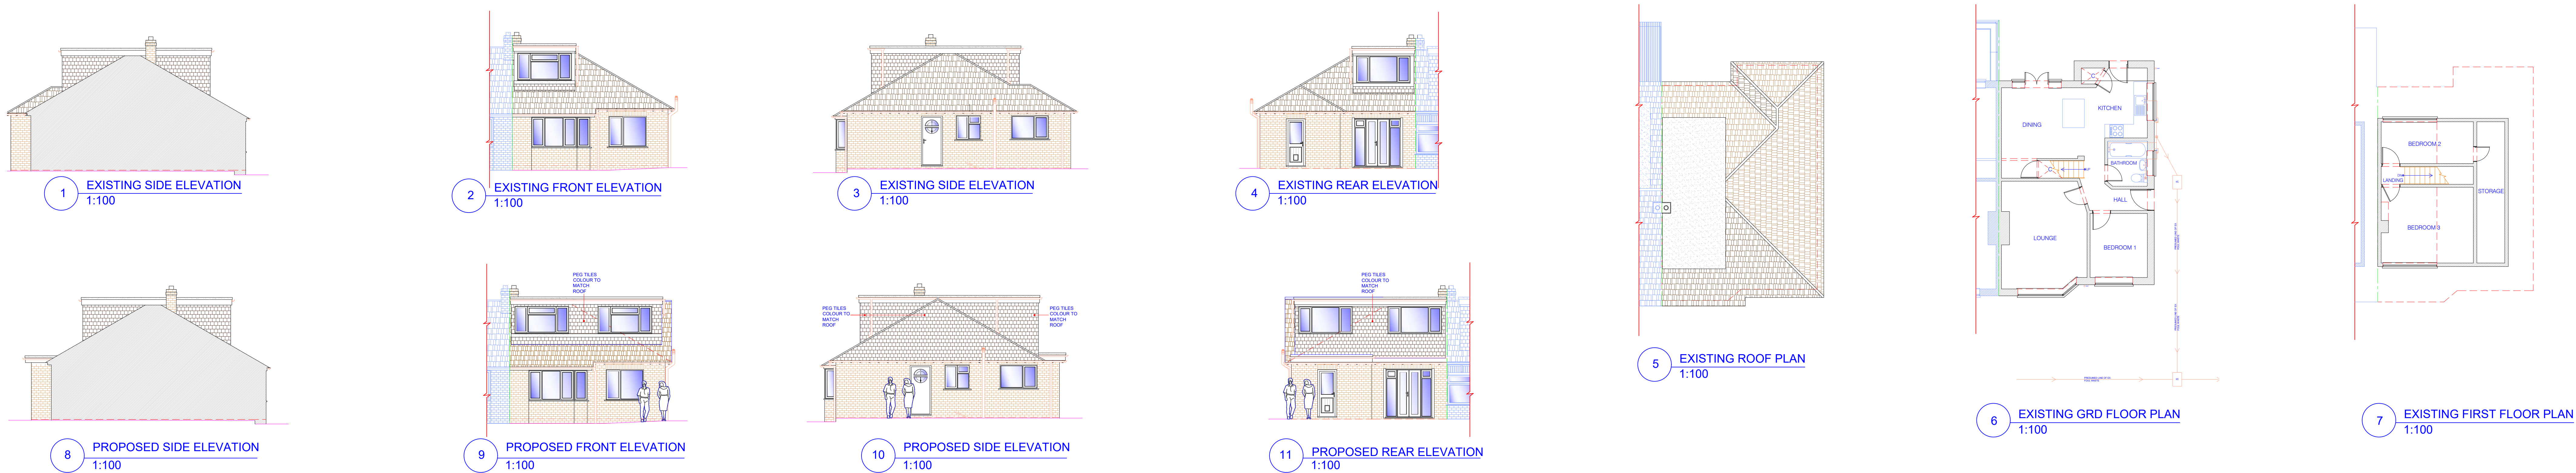