


PHYSICAL SCALE IN METERS @ 1:1250

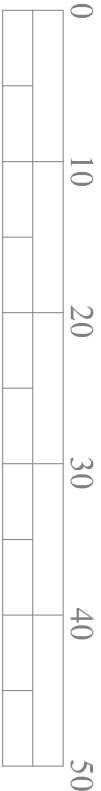


PHYSICAL SCALE IN METERS @ 1:500

NOTES:
This drawing has been produced solely for PLANNING/DESIGN.
Do not Scale from this Drawing except for planning purposes.
Any drainage shown is presumed and to be checked on site
before commencement of works.
This drawing is the copyright of MF Designs Ltd.



Produced on 12 January 2016 from the Ordnance Survey National Geographic Database and incorporating surveyed revision available at this date.
Reproduction in any form is prohibited without the express permission of Ordnance Survey.
Copyright 2016. Supplied by Ordnance Survey under a Creative Commons License. Ordnance Survey is a registered trademark of Ordnance Survey.
Data licensed for 1 year, expiring 12 January 2017. Unique plan reference: 1000541353.

Location

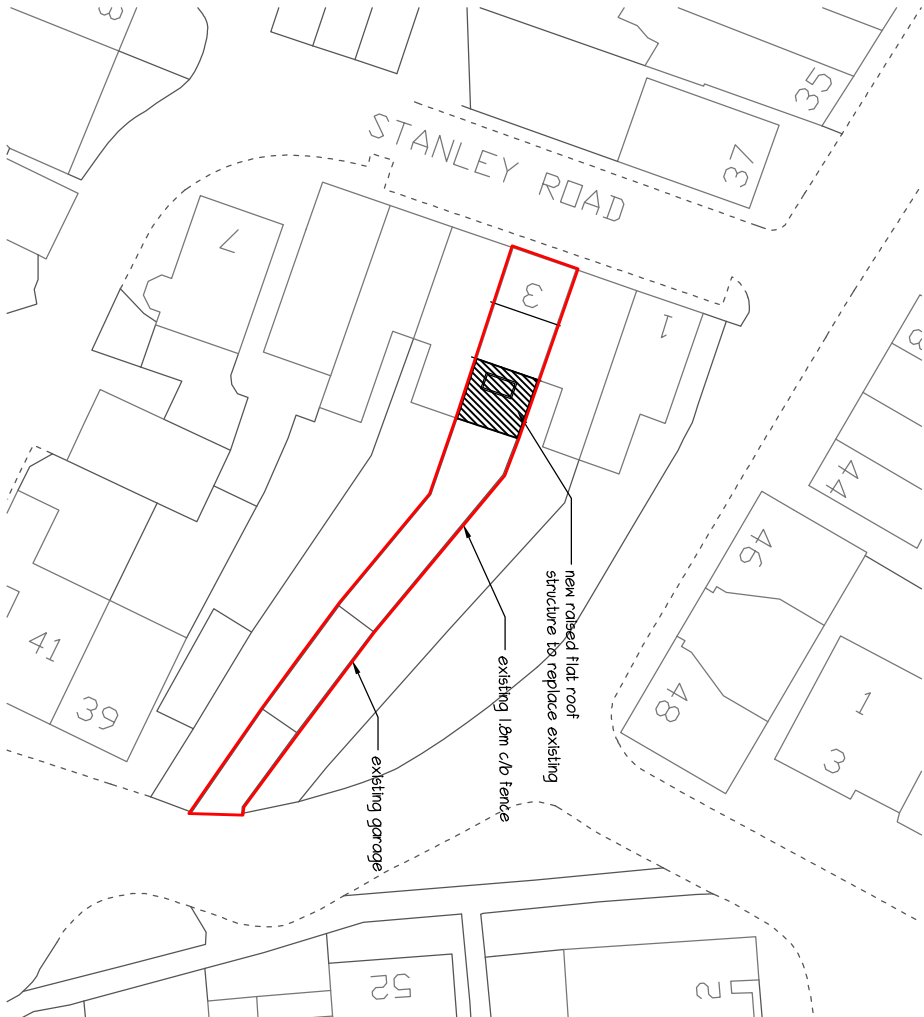

Block

mf designs ltd
Chartered Architects



52 King Street • Emsworth • Hampshire • PO10 7AZ
Director: Martin Farrer RIBA • Co Registration No.4507379

01243 377766
admin@mfdesigns.org.uk

Date: Jan 2016
Scale: 1:1250/500

Job No: 3143
Dwg No: P_02

EXTENSION & ALTERATIONS - 3 Stanley Road. Emsworth