




DO NOT SCALE THIS DRAWING. IF IN DOUBT ASK

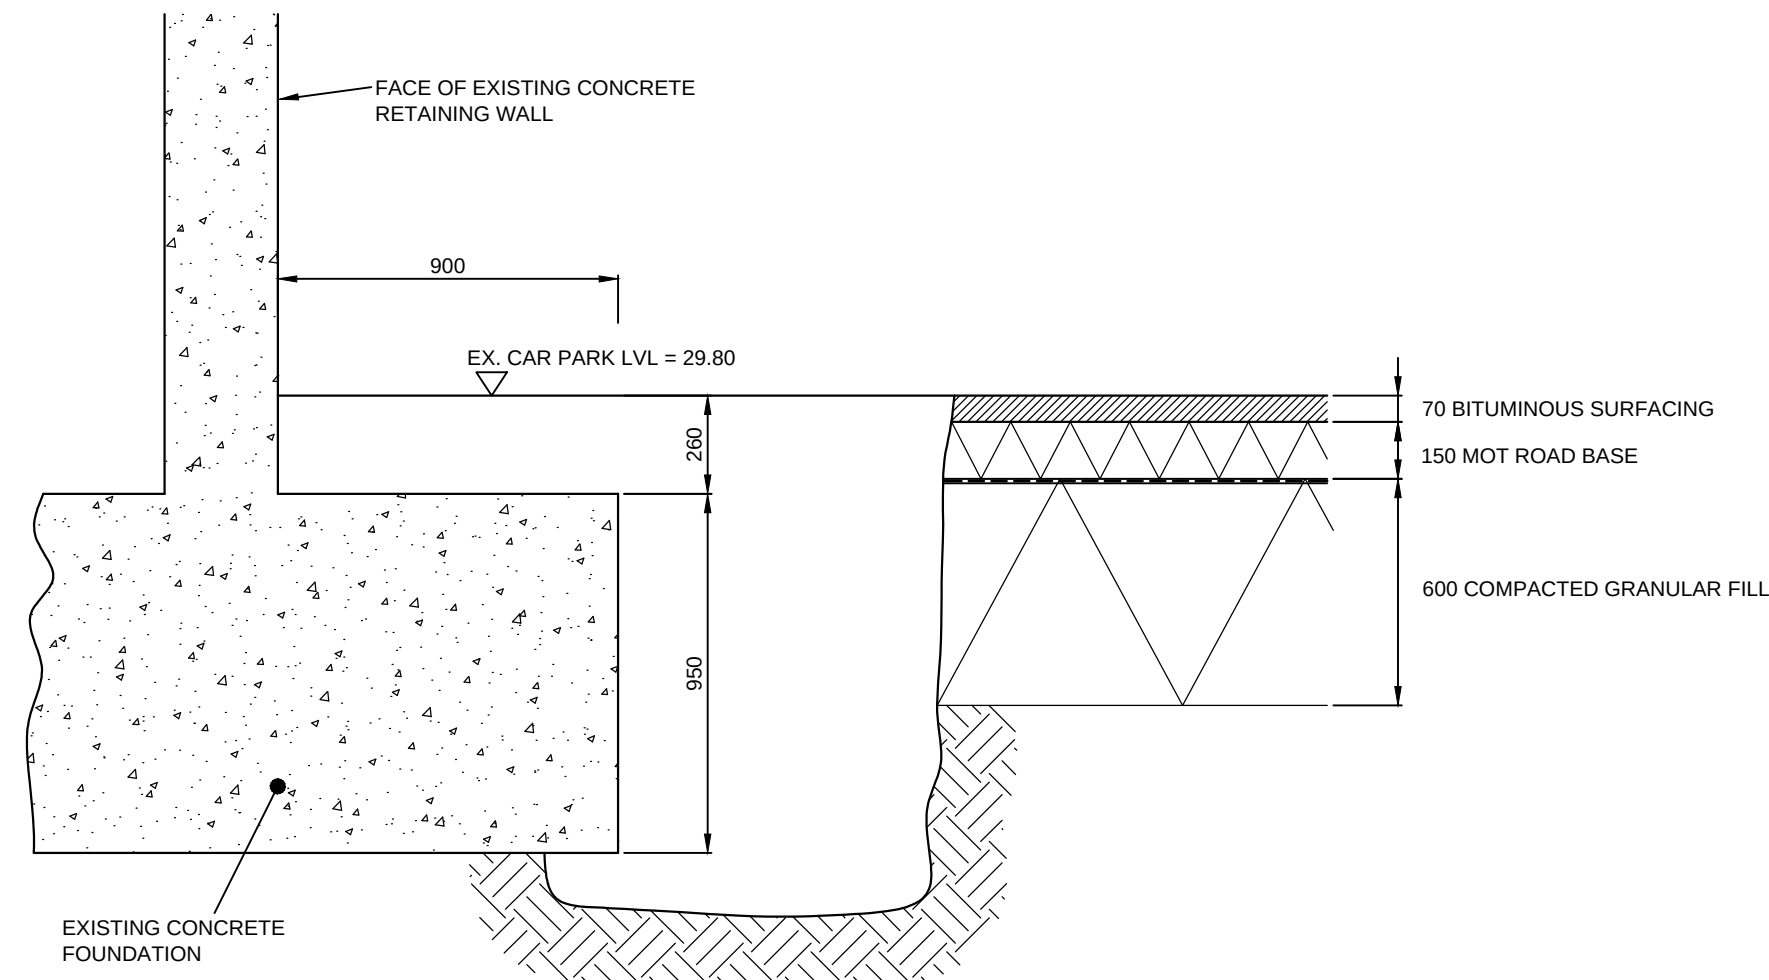


TP No. 1

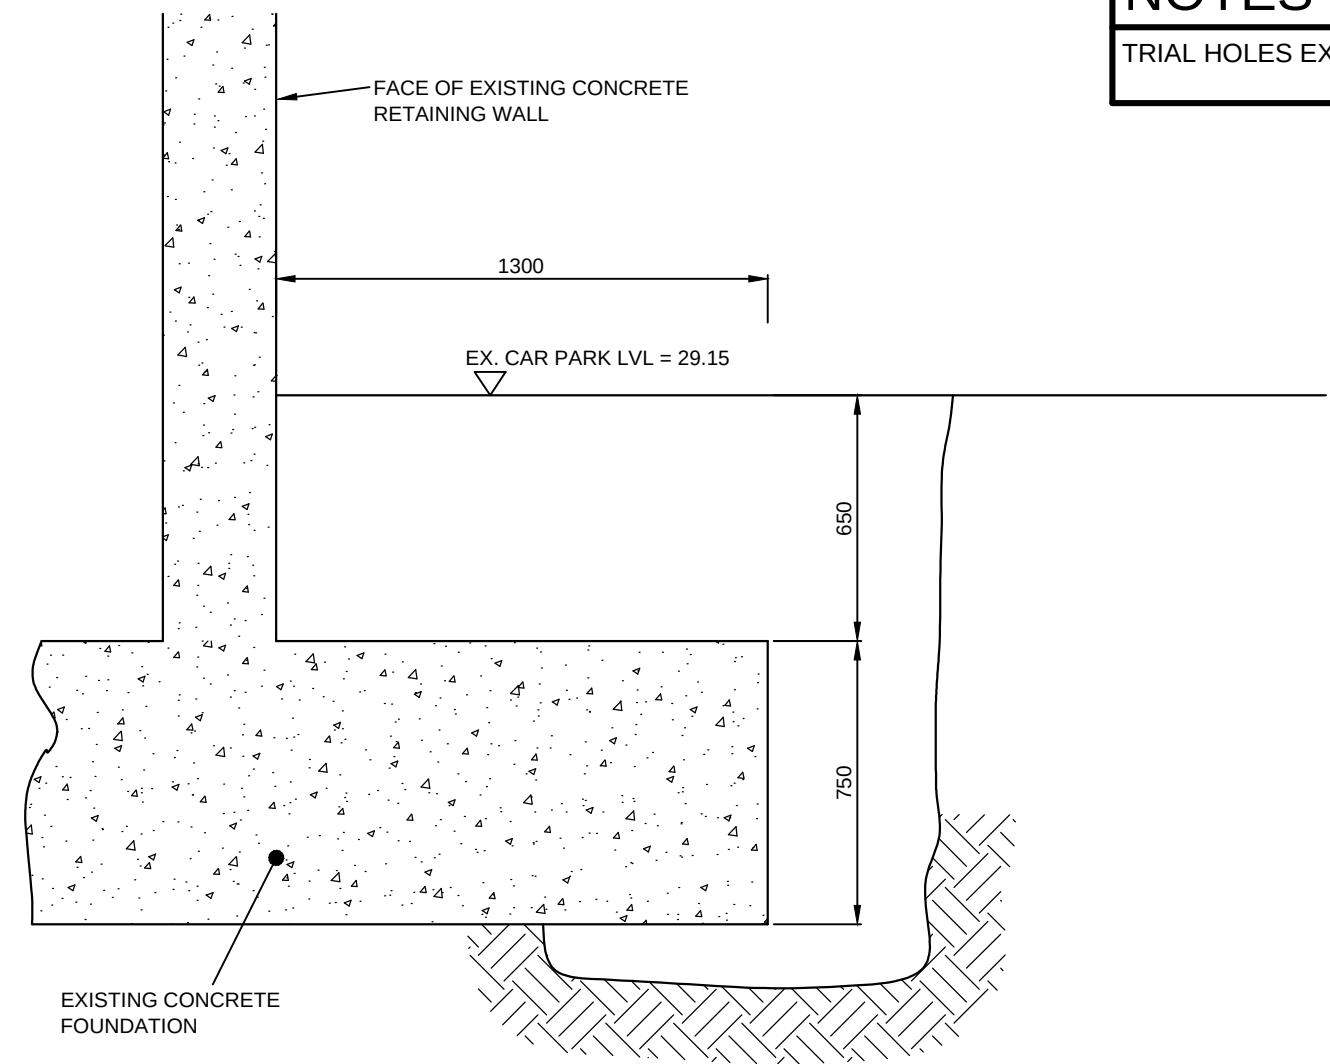

TP No. 2

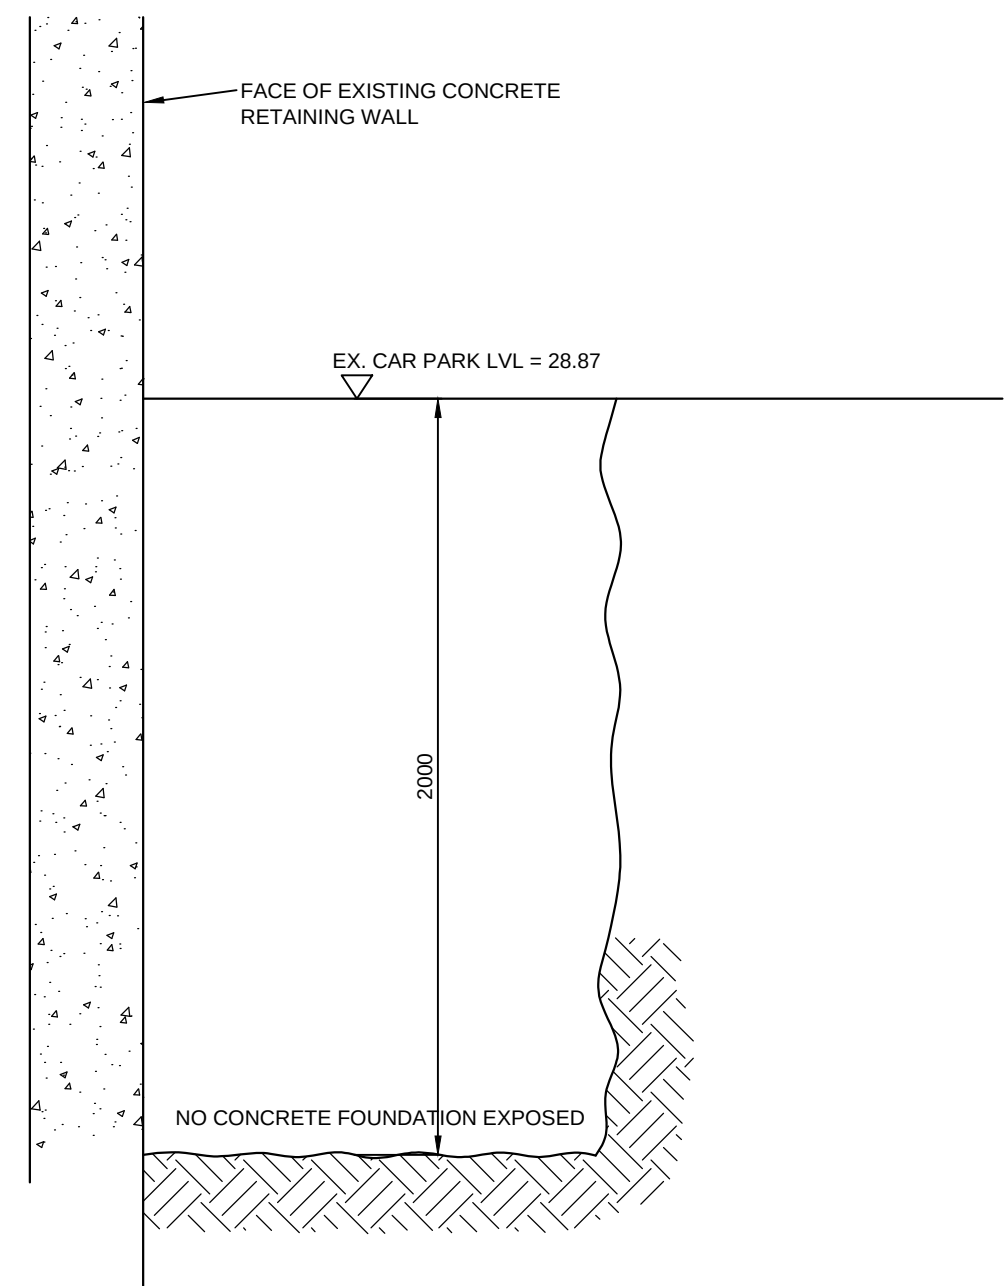

TP No. 3

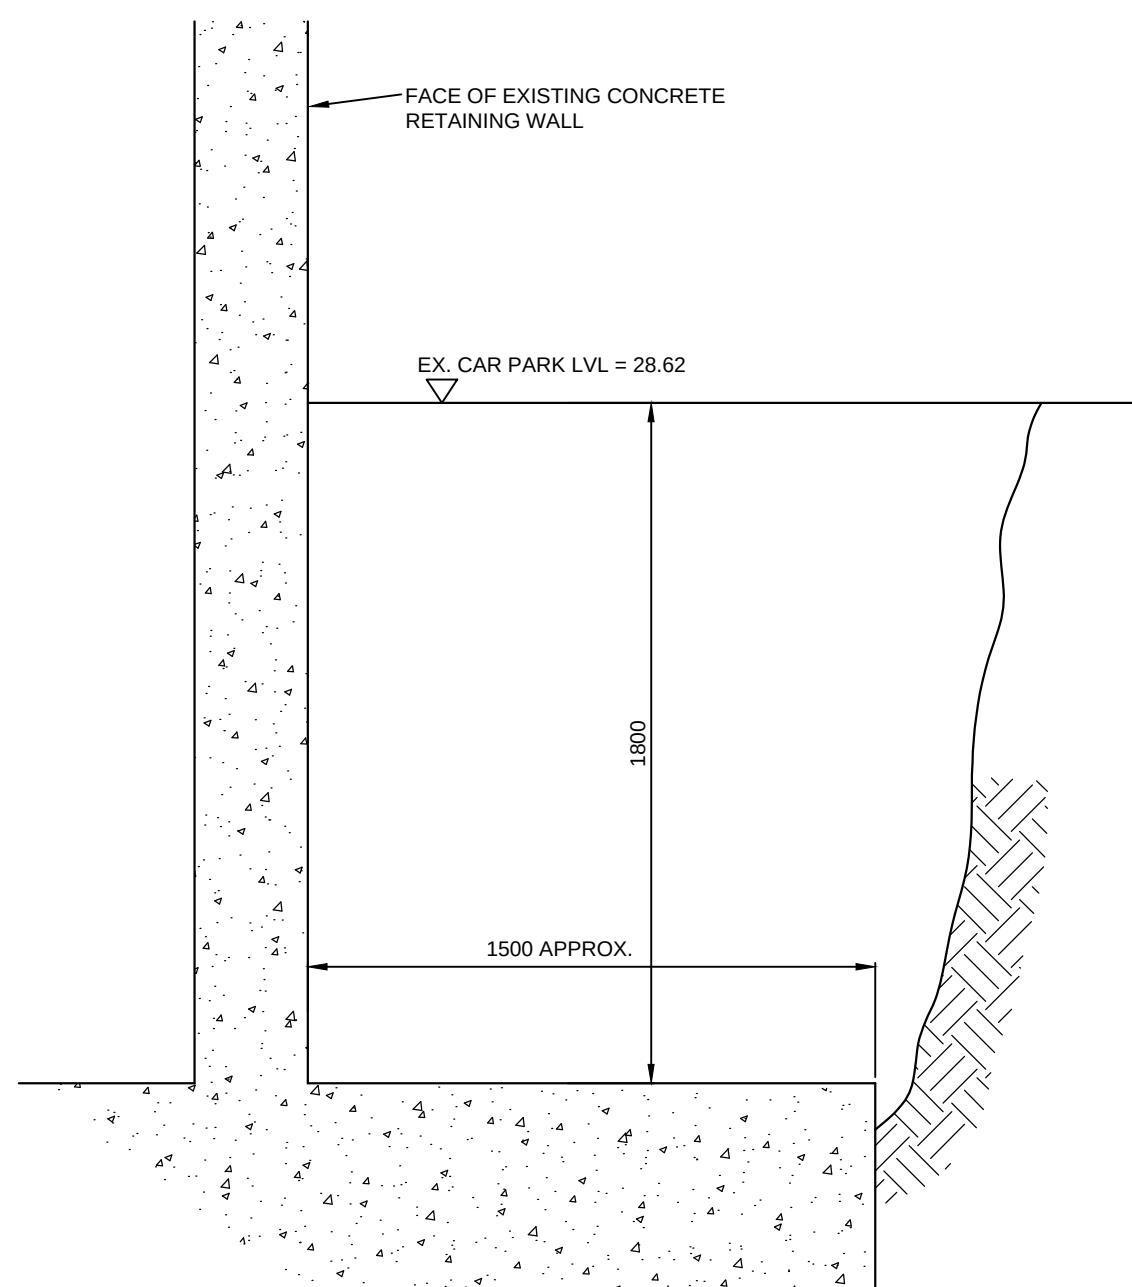

TP No. 4



EXISTING SITE LAYOUT (1:200)
(SHOWING TRIAL HOLE LOCATIONS)

Rev	Description	By	App	Date
	Amendment			
PROPOSED KFC BEDHAMPTON TRIAL HOLE LOCATIONS ADJACENT TO EXISTING RETAINING WALL.				
Stevenson Calam Associates CONSULTING ENGINEERS				
102 STATION PARADE HARROGATE HG1 1HQ Telephone (01423) 530999 Facsimile (01423) 520028 Email: stevenson.calam@btconnect.com				
Drawn	Date	Checked		
NC	MARCH 2016	GS		
Scale	Drawing No.	Revision		
AS SHOWN	1536-4/1			

SCA