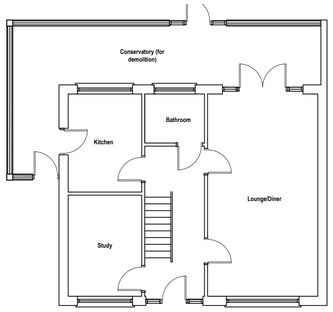

Existing Ground Floor
Scale 1:100

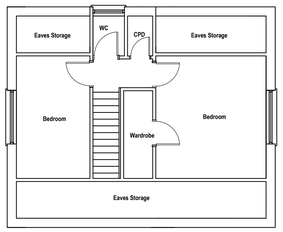

Existing First Floor
Scale 1:100

Existing Front Elevation
Scale 1:100

Existing Rear Elevation
Scale 1:100

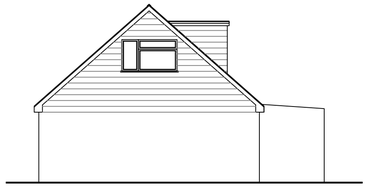

Existing Side Elevation
Scale 1:100

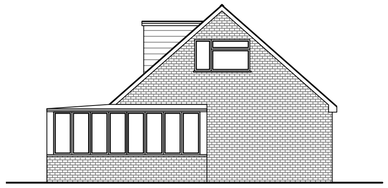

Existing Side Elevation
Scale 1:100

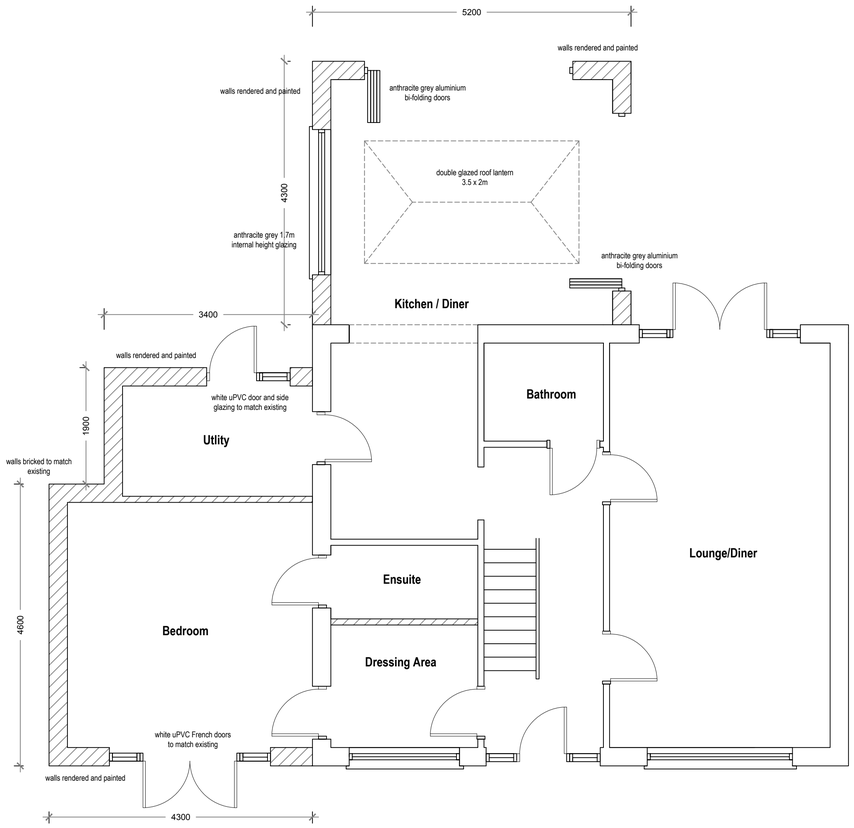

Proposed Ground Floor
Scale 1:50

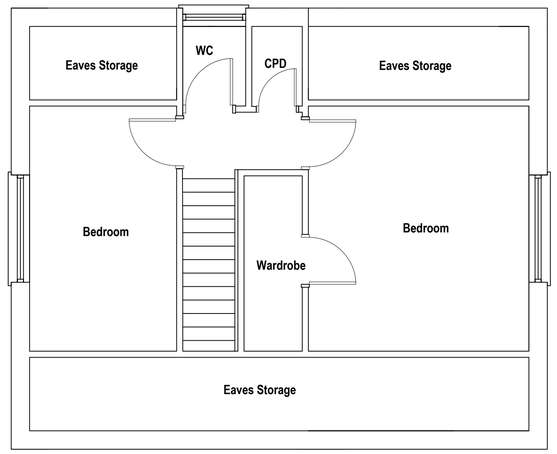

Proposed First Floor
Scale 1:50

ArkiPlan.co.uk

W: 65 Penarth Road, Cardiff
CF10 5DL
E: enquiries@ArkiPlan.co.uk
T: 0871 245 7264
F: 0871 245 7274

client:
6 Burgess Close
Hayling Island
PO11 9QT

job:
Proposed Rear and Side Extensions

drawing title:
As Shown

date:
5th SEPT 16

scale:
As Shown@A1

drawing number:
6BURG16-1

Revision: