


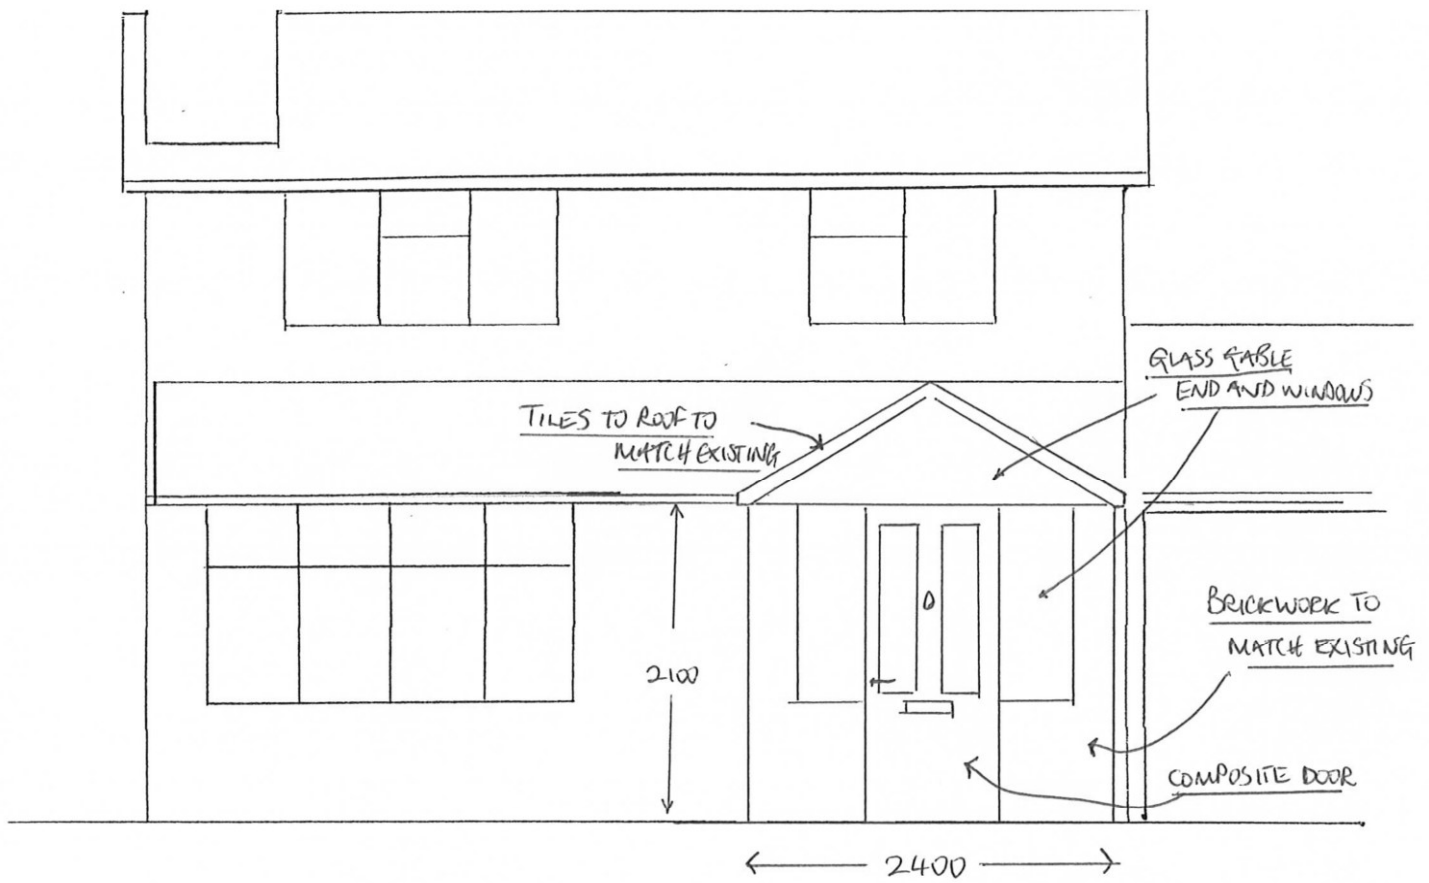

PROPOSED ELEVATIONS

