


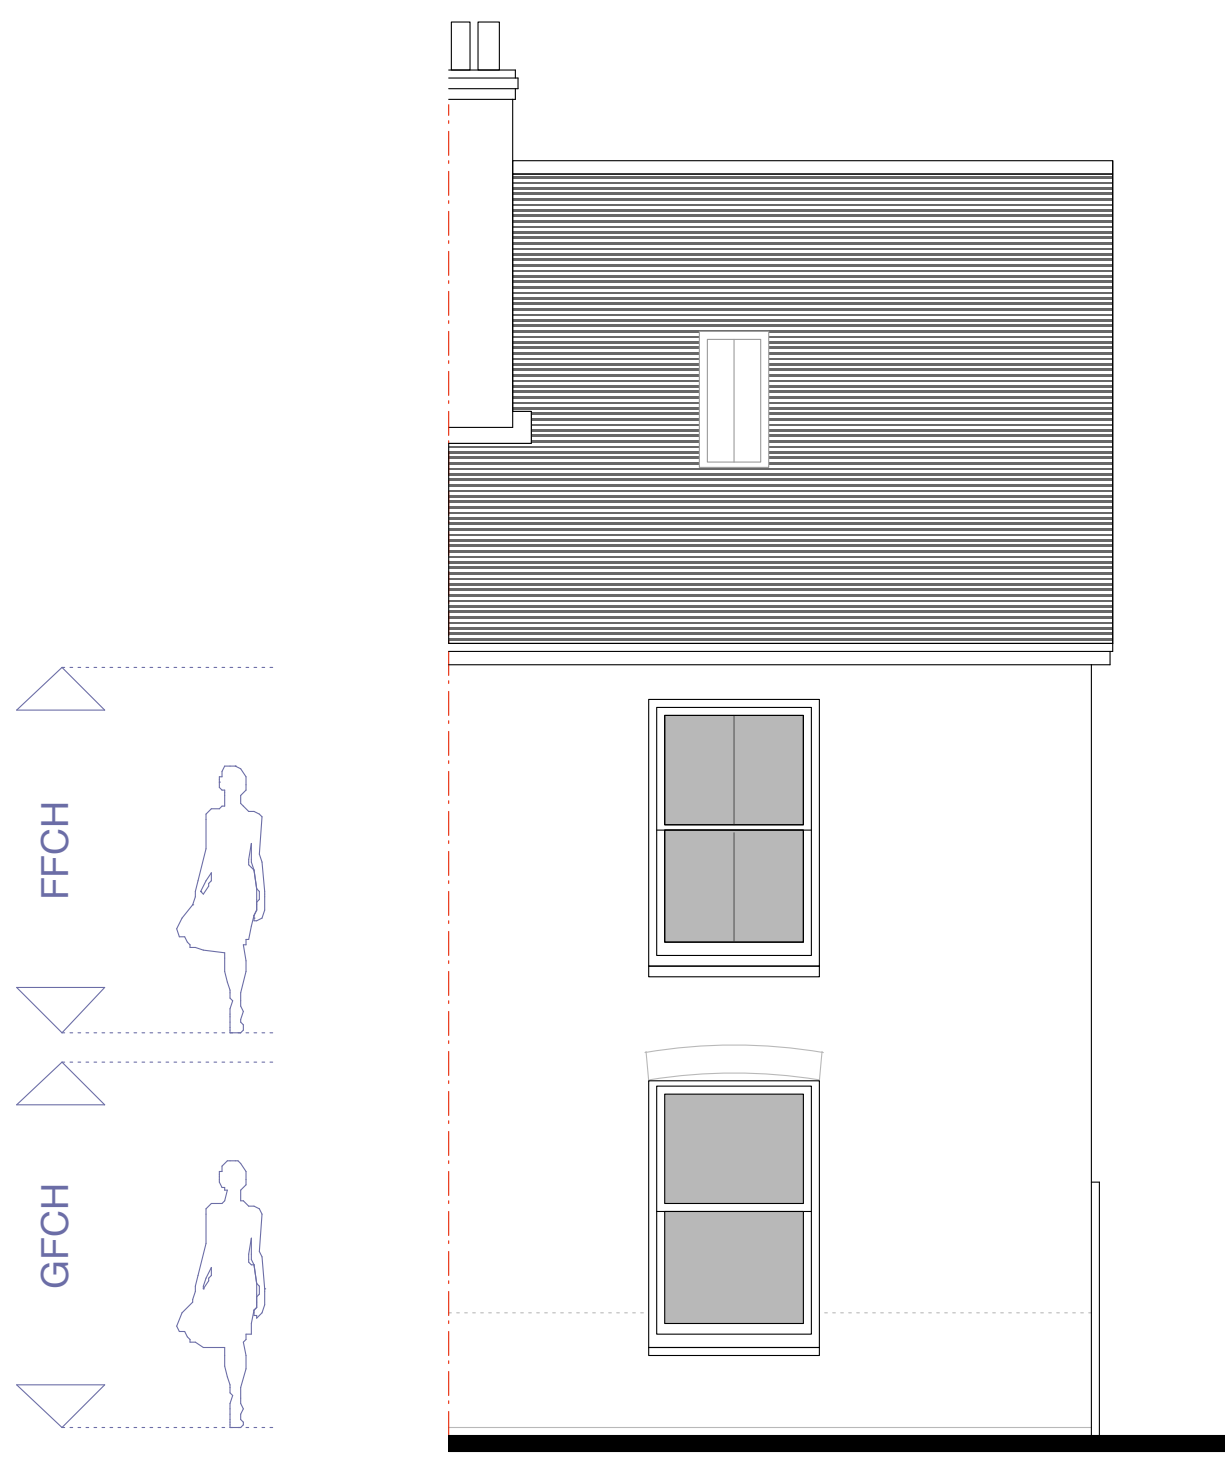

Proposed NORTH EAST (Front) Elevation at 1:50 scale




Proposed SOUTH WEST (Rear) Elevation at 1:50 scale




Proposed NORTH WEST (Side) Elevation at 1:50 scale



Proposed SECTION / South West Elevation at 1:50 scale

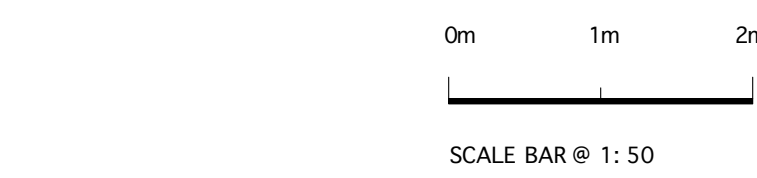


Existing NORTH EAST (Front) Elevation at 1:100 scale

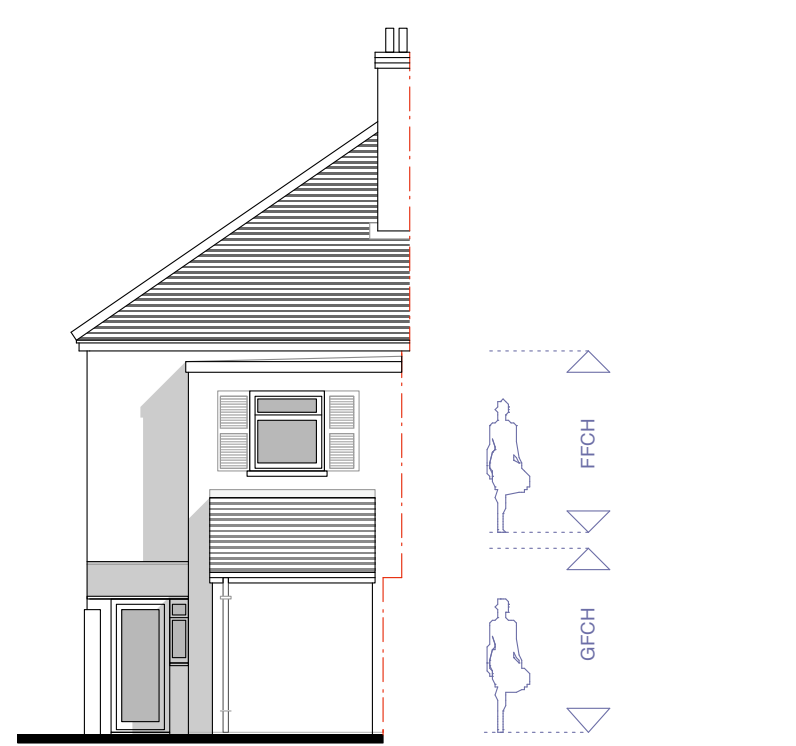


Existing SOUTH WEST (Rear) Elevation at 1:100 scale




Existing NORTH WEST (Side) Elevation at 1:100 scale

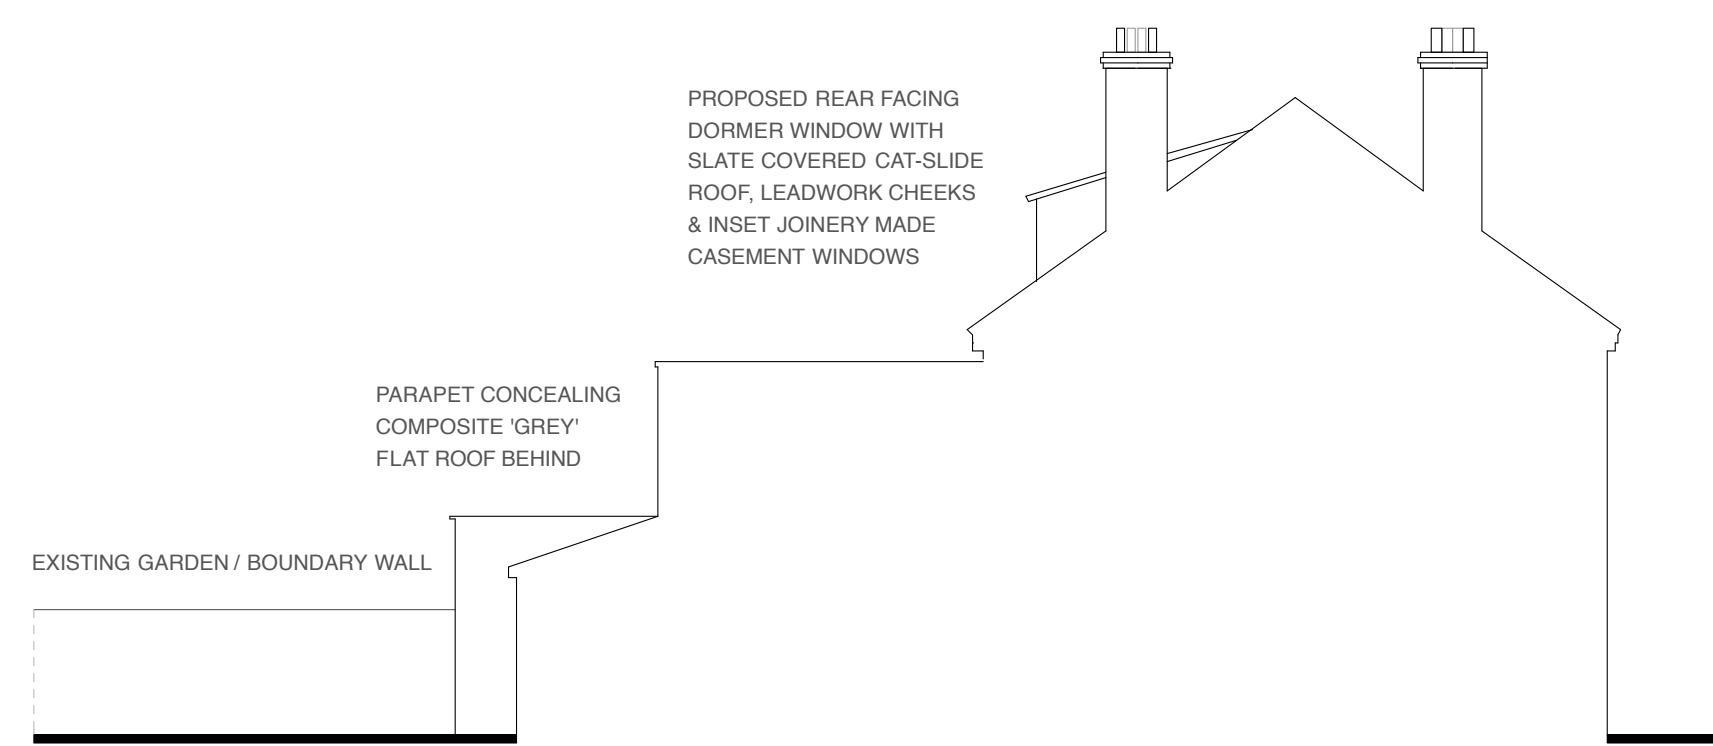


Proposed SOUTH EAST (Side) Elevation at 1:100 scale

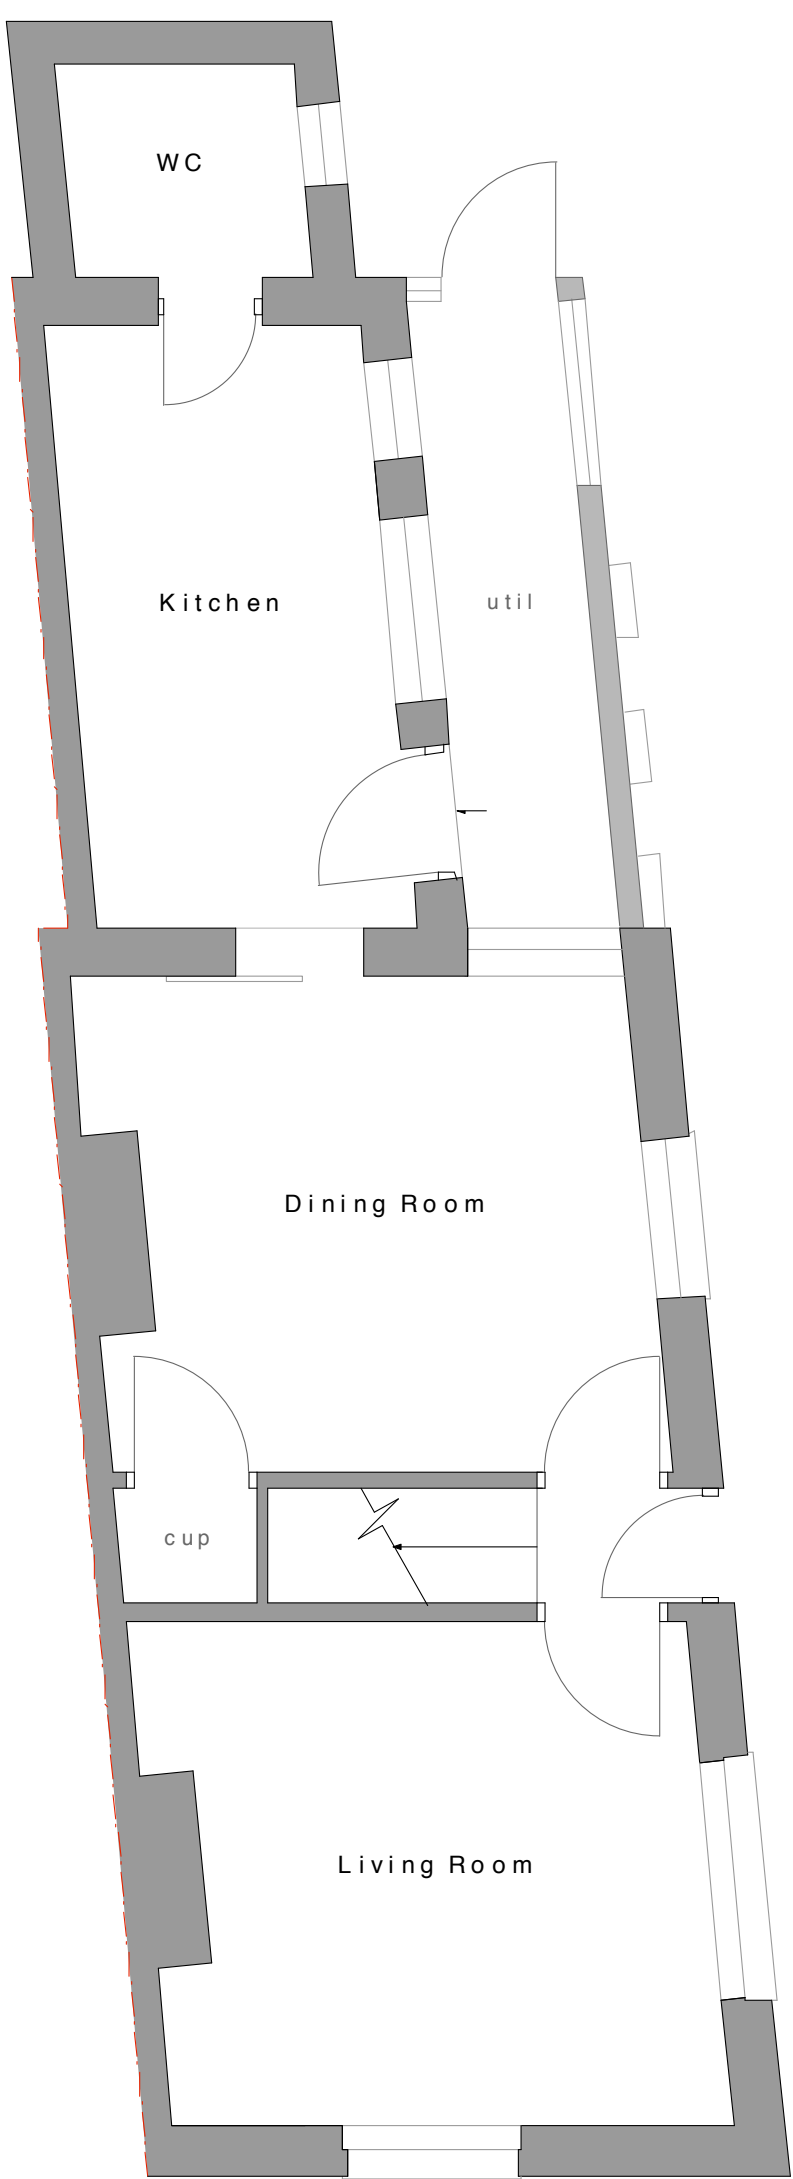

Existing Ground Floor Plan at 1:50 scale

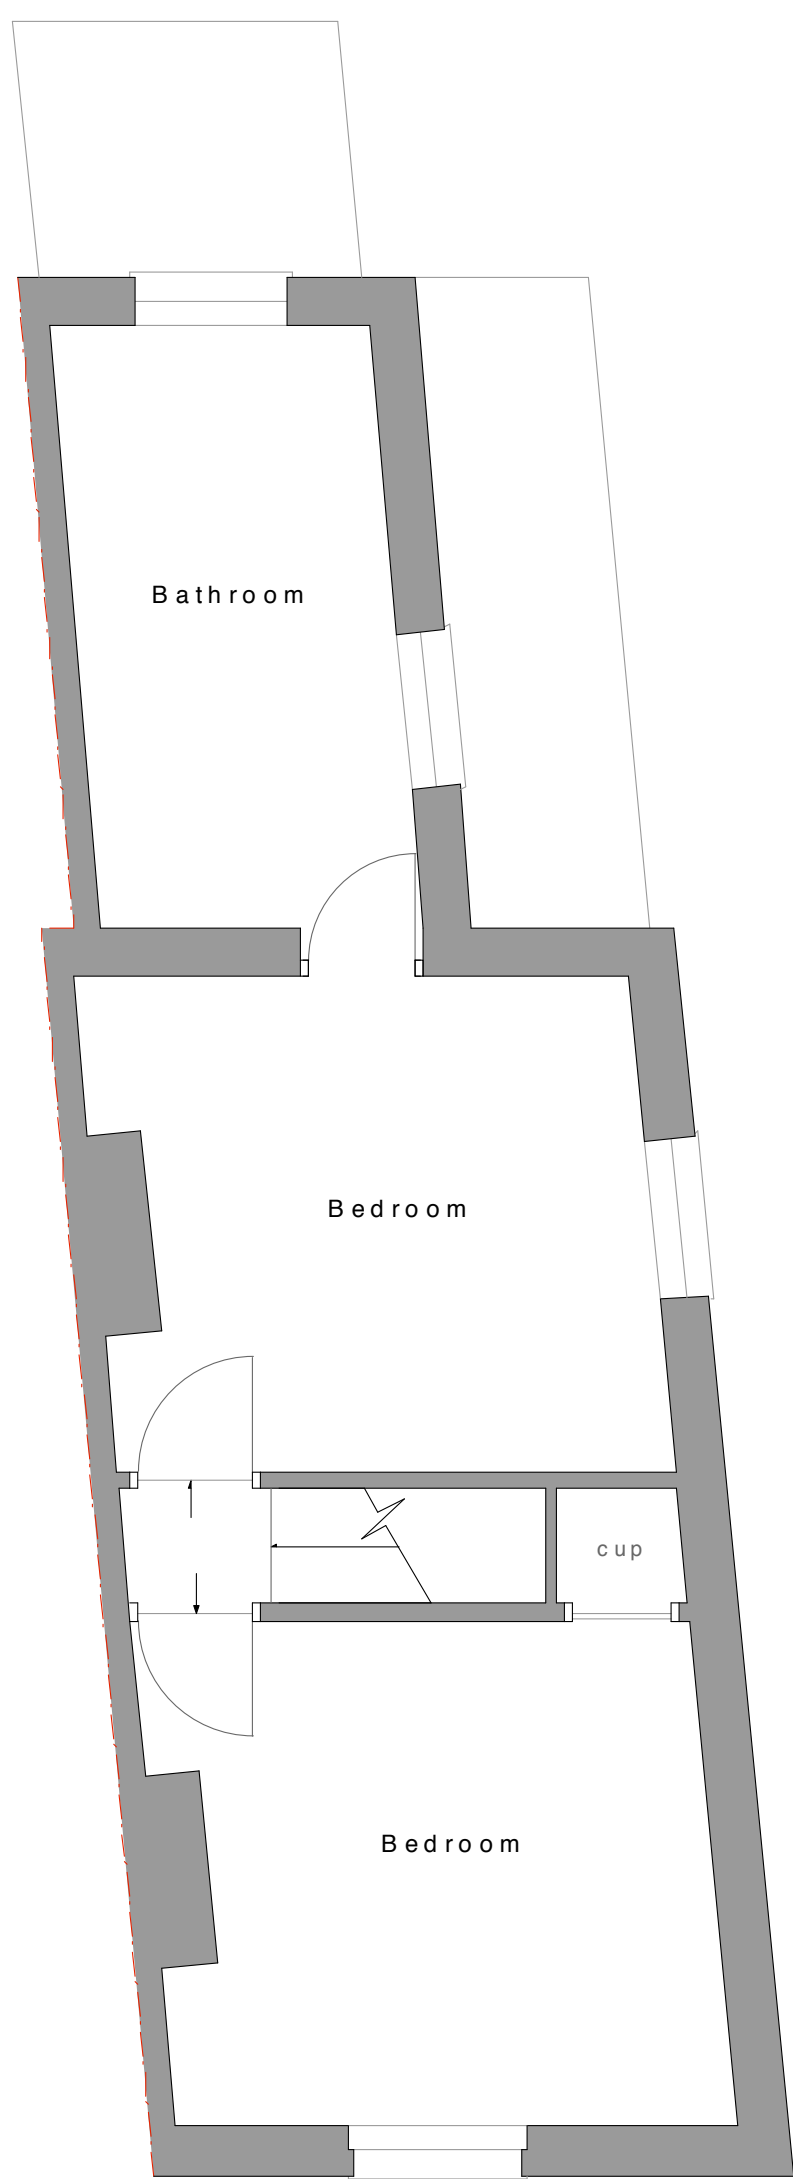


Existing First Floor Plan at 1:50 scale

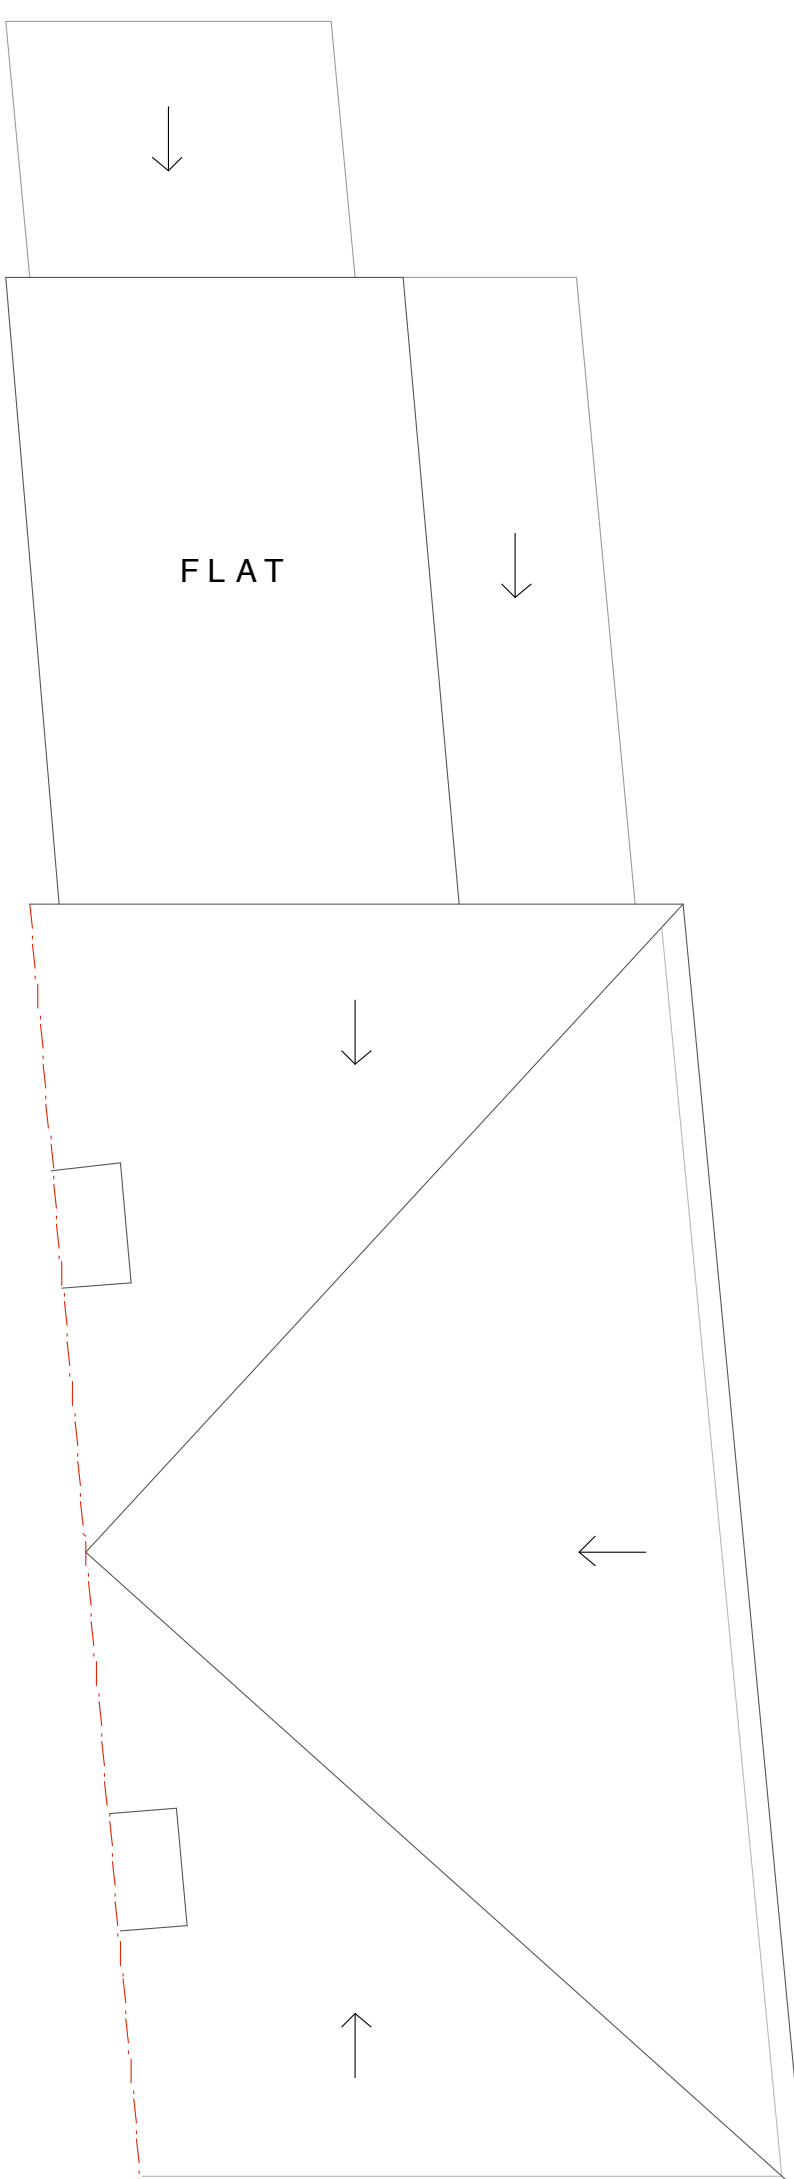


Existing Roof Plan at 1:50 scale




Proposed Ground Floor Plan at 1:50 scale

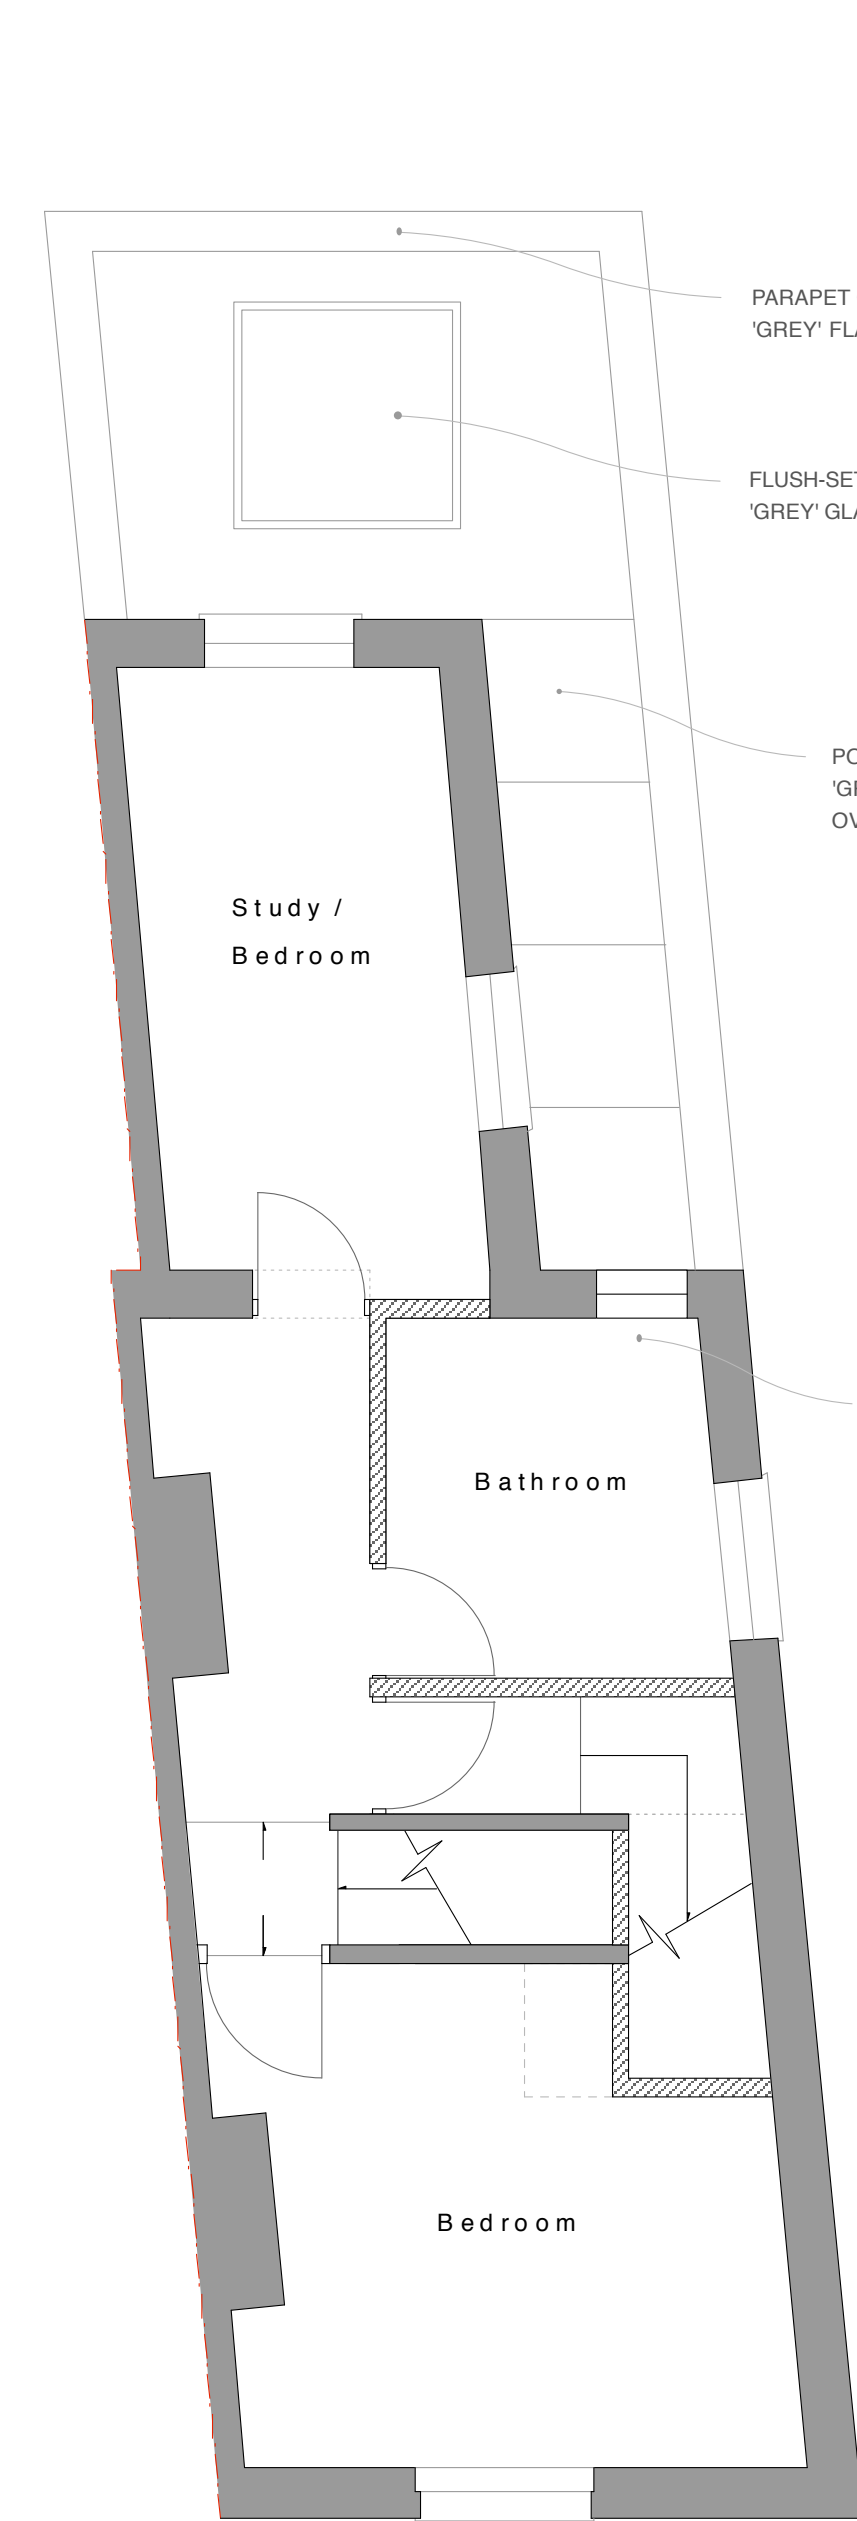

Proposed First Floor Plan at 1:50 scale

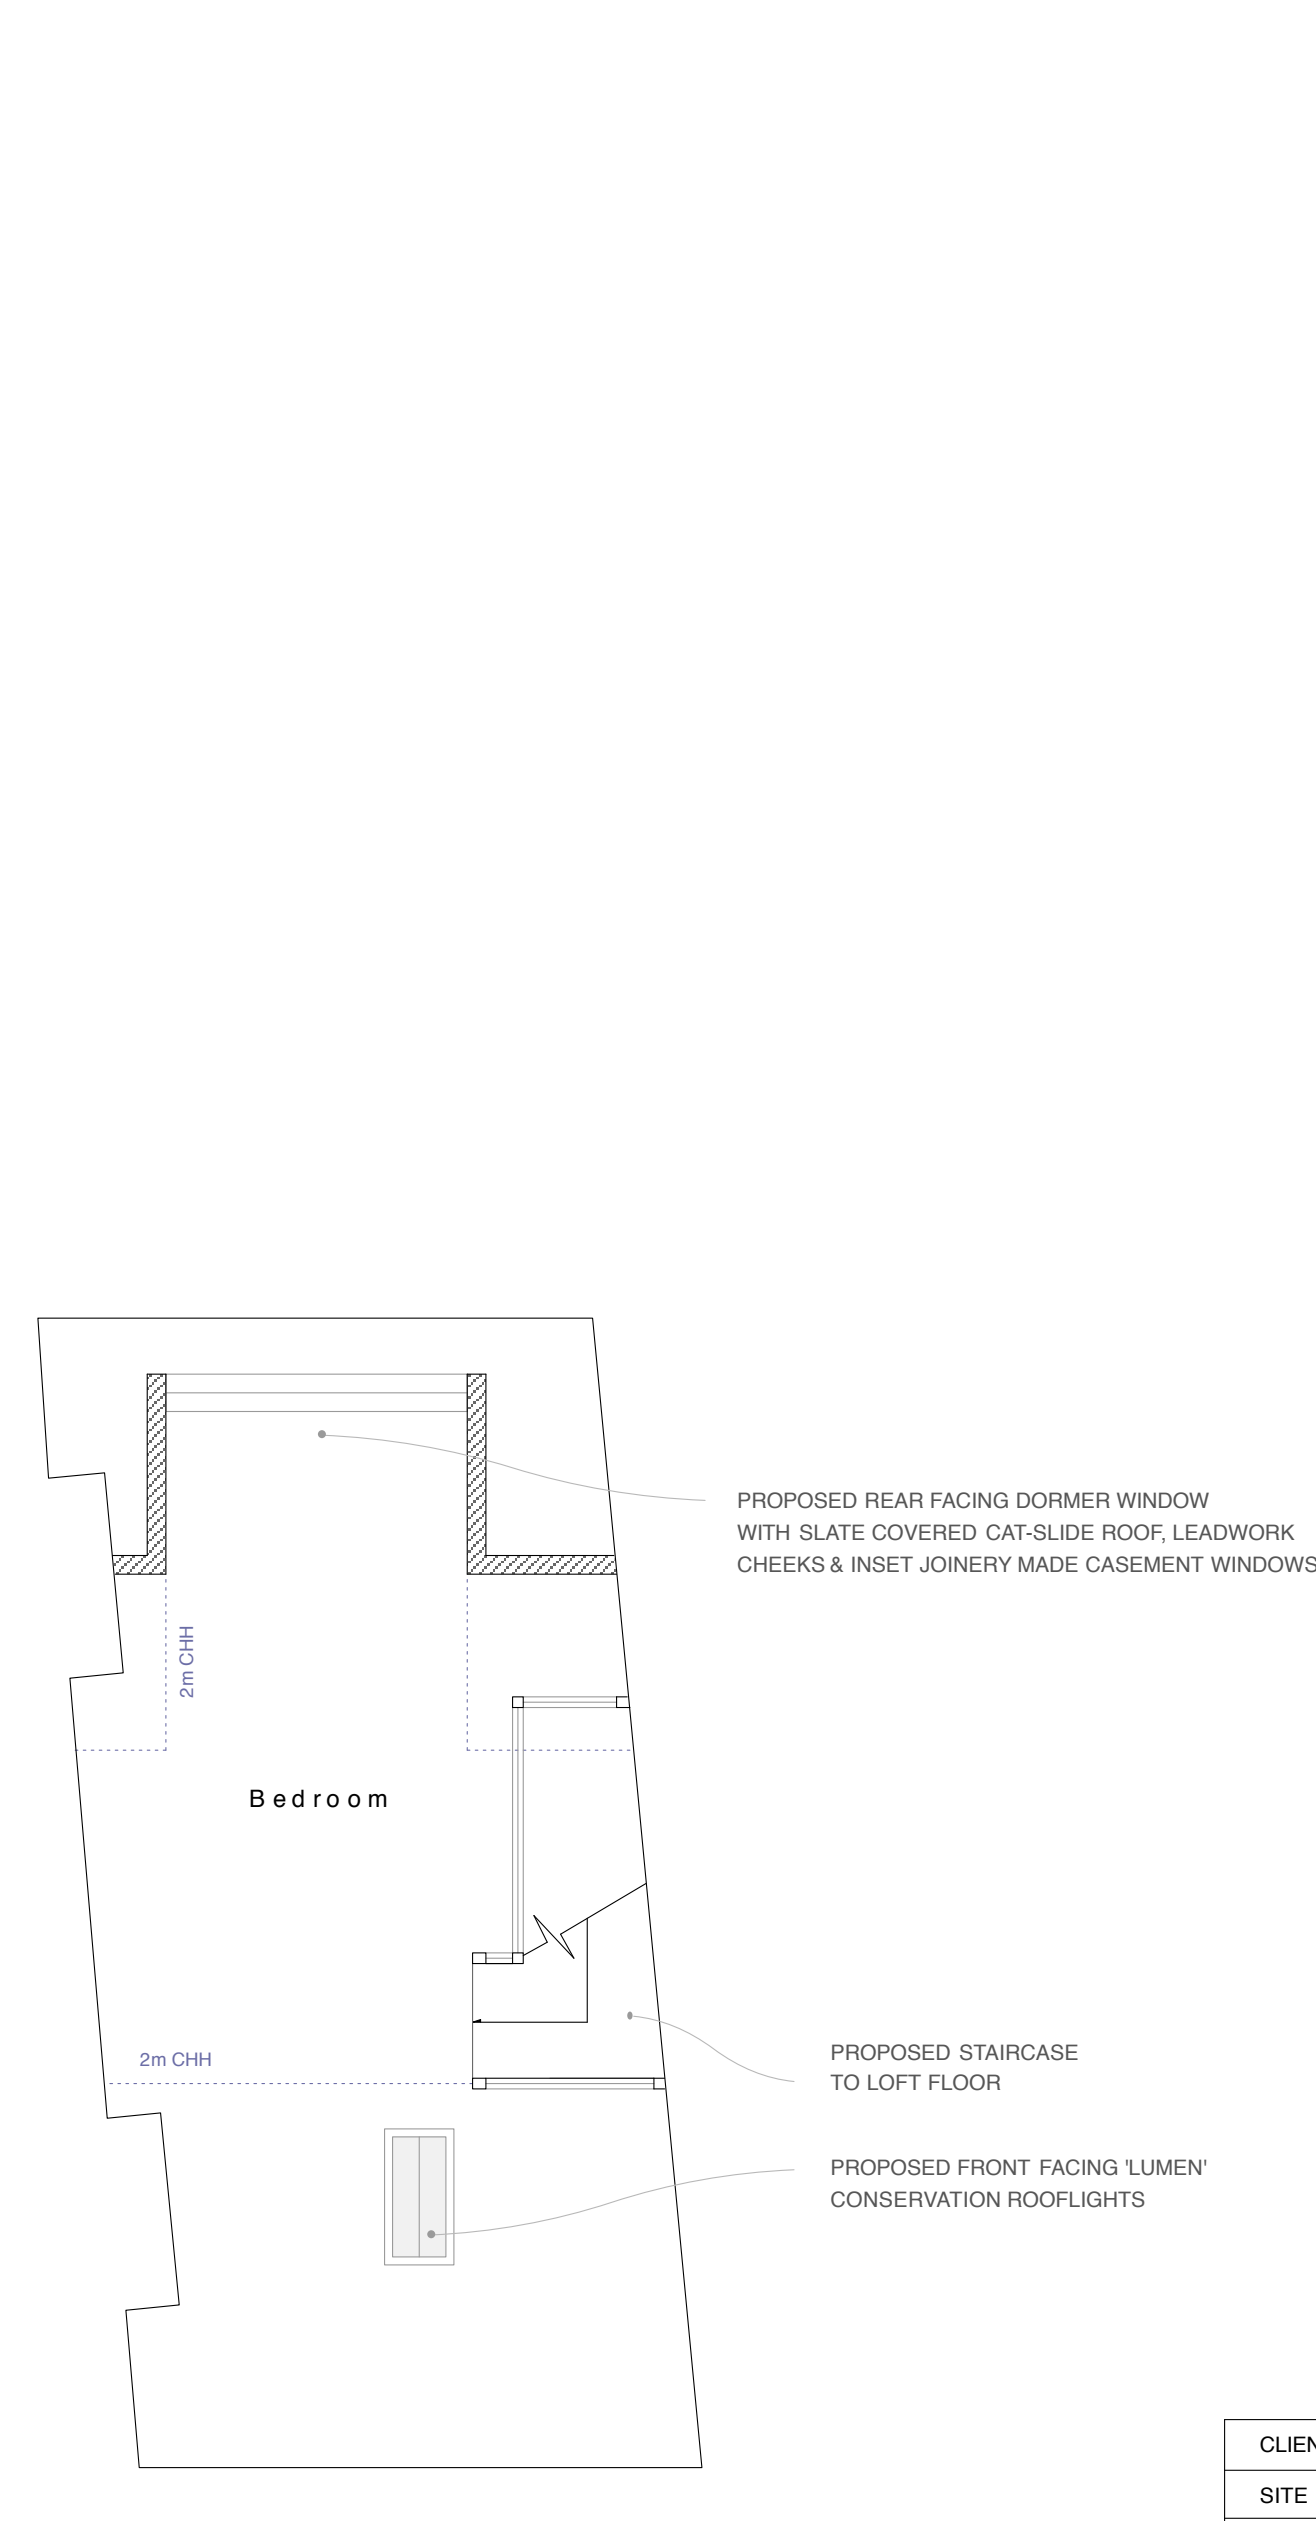

Proposed Second Floor Plan at 1:50 scale

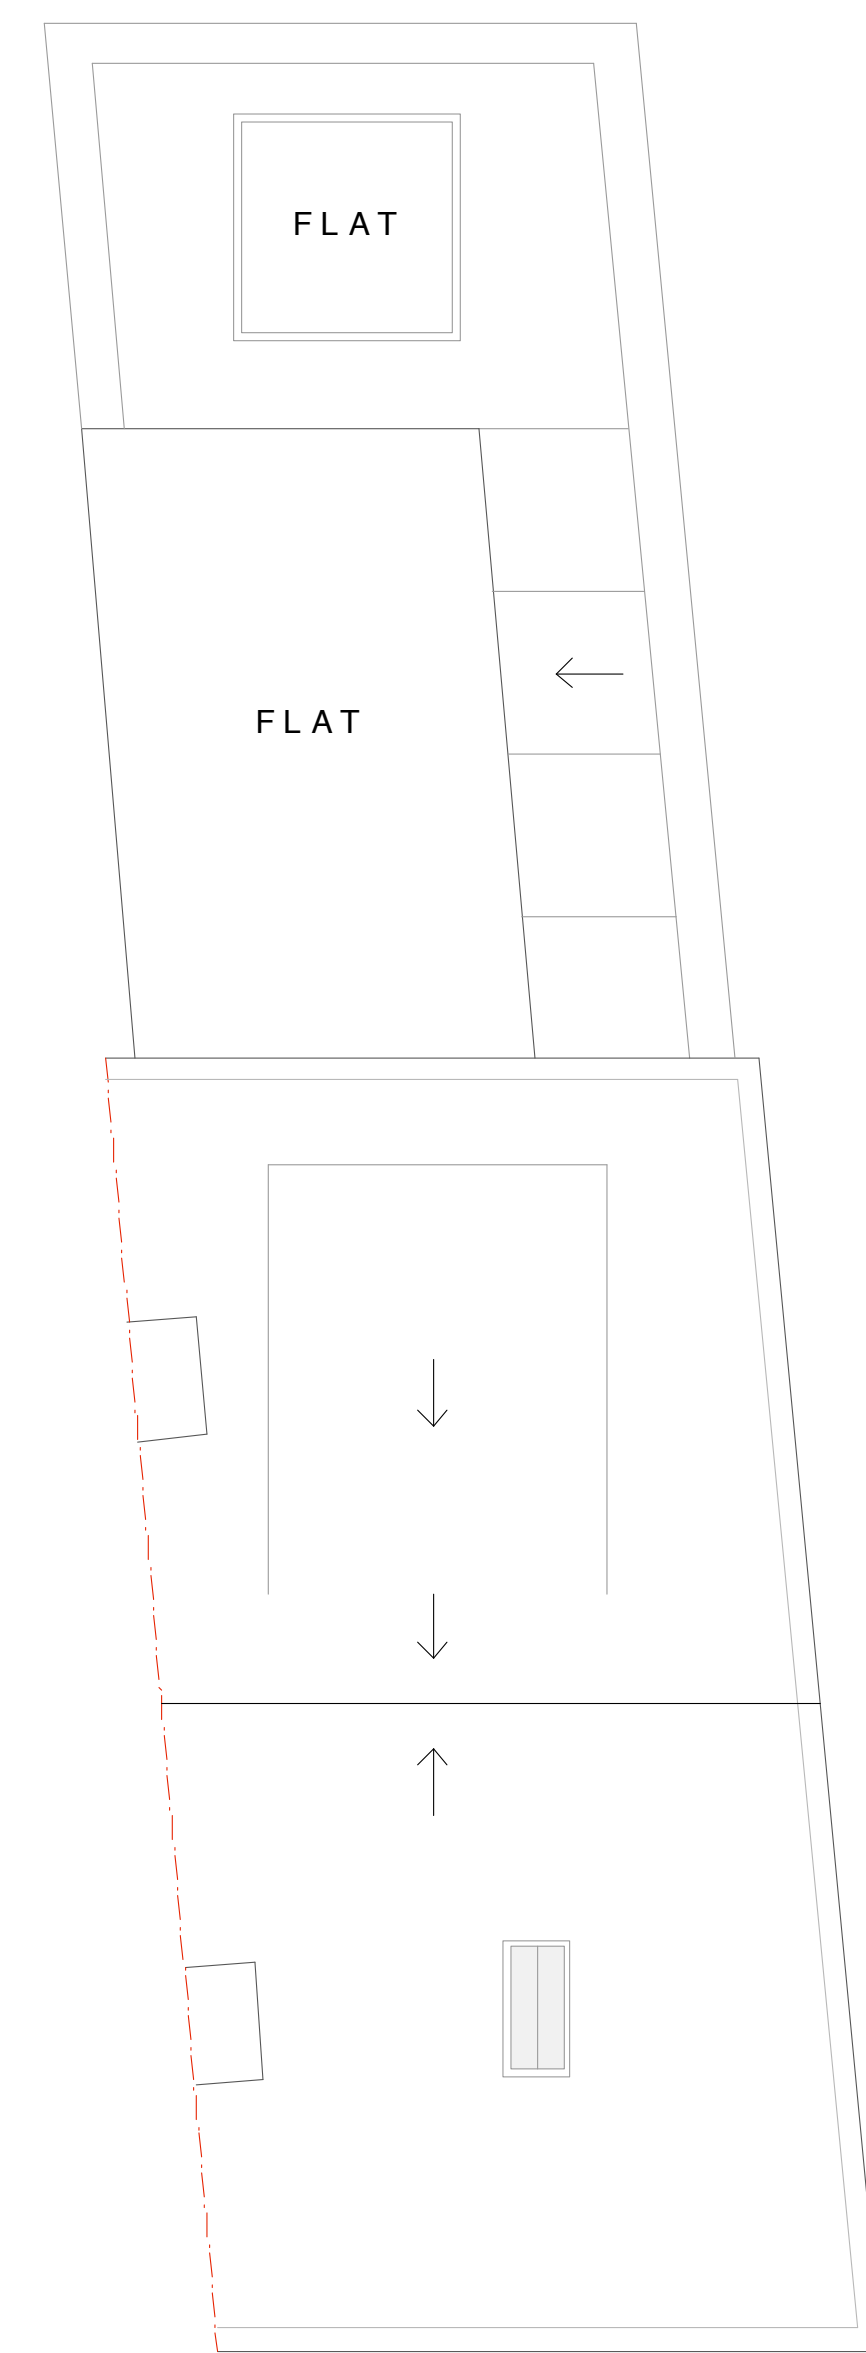

Proposed Roof Plan at 1:50 scale

CLIENT	Dr V Bond	1. DRAWINGS ARE SET TO THE SCALE SHOWN FOR PLANNING PURPOSES ONLY.
SITE	21 King Street, Emsworth	2. NO PART OF THESE DRAWINGS ARE TO BE REPRODUCED OR TRANSMITTED IN ANY FORM OR BY ANY MEANS, WITHOUT THE WRITTEN PERMISSION OF CORINTHIAN ARCHITECTURAL DESIGN.
PROJECT	Proposed Extensions & Alterations	3. ALL DRAWINGS MUST BE CHECKED AND CONFIRMED BY CONTRACTOR PRIOR TO ANY CONSTRUCTION.
DRAWING	001 Proposed Scheme	4. THESE DRAWINGS ARE SUBJECT TO LOCAL AUTHORITY PLANNING LEGISLATION & BUILDING REGULATIONS.
DATE	30.10.15 / REV A 10/12/15	5. ALL DRAWINGS MUST BE CHECKED AND CONFIRMED BY CONTRACTOR PRIOR TO ANY CONSTRUCTION.
AUTHOR	AH	6. THESE DRAWINGS ARE NOT TO BE USED FOR ANY OTHER PURPOSES WITHOUT THE WRITTEN PERMISSION OF CORINTHIAN ARCHITECTURAL DESIGN.
STATUS	PL	7. DRAWINGS REMAIN THE PROPERTY OF CORINTHIAN ARCHITECTURAL DESIGN AND CANNOT BE REPRODUCED OR TRANSMITTED IN ANY FORM OR BY ANY MEANS, WITHOUT THE WRITTEN PERMISSION OF CORINTHIAN ARCHITECTURAL DESIGN.
SCALE	1:50 / 100 @ A0	
		0m 1m 2m
		SCALE BAR @ 1:100
		CORINTHIAN ARCHITECTURAL DESIGN
		8 Davys Court, Funtlington, Chichester, West Sussex, PO18 8LG.
		01243 576 078 > contact@corinthianad.co.uk > www.corinthianad.co.uk