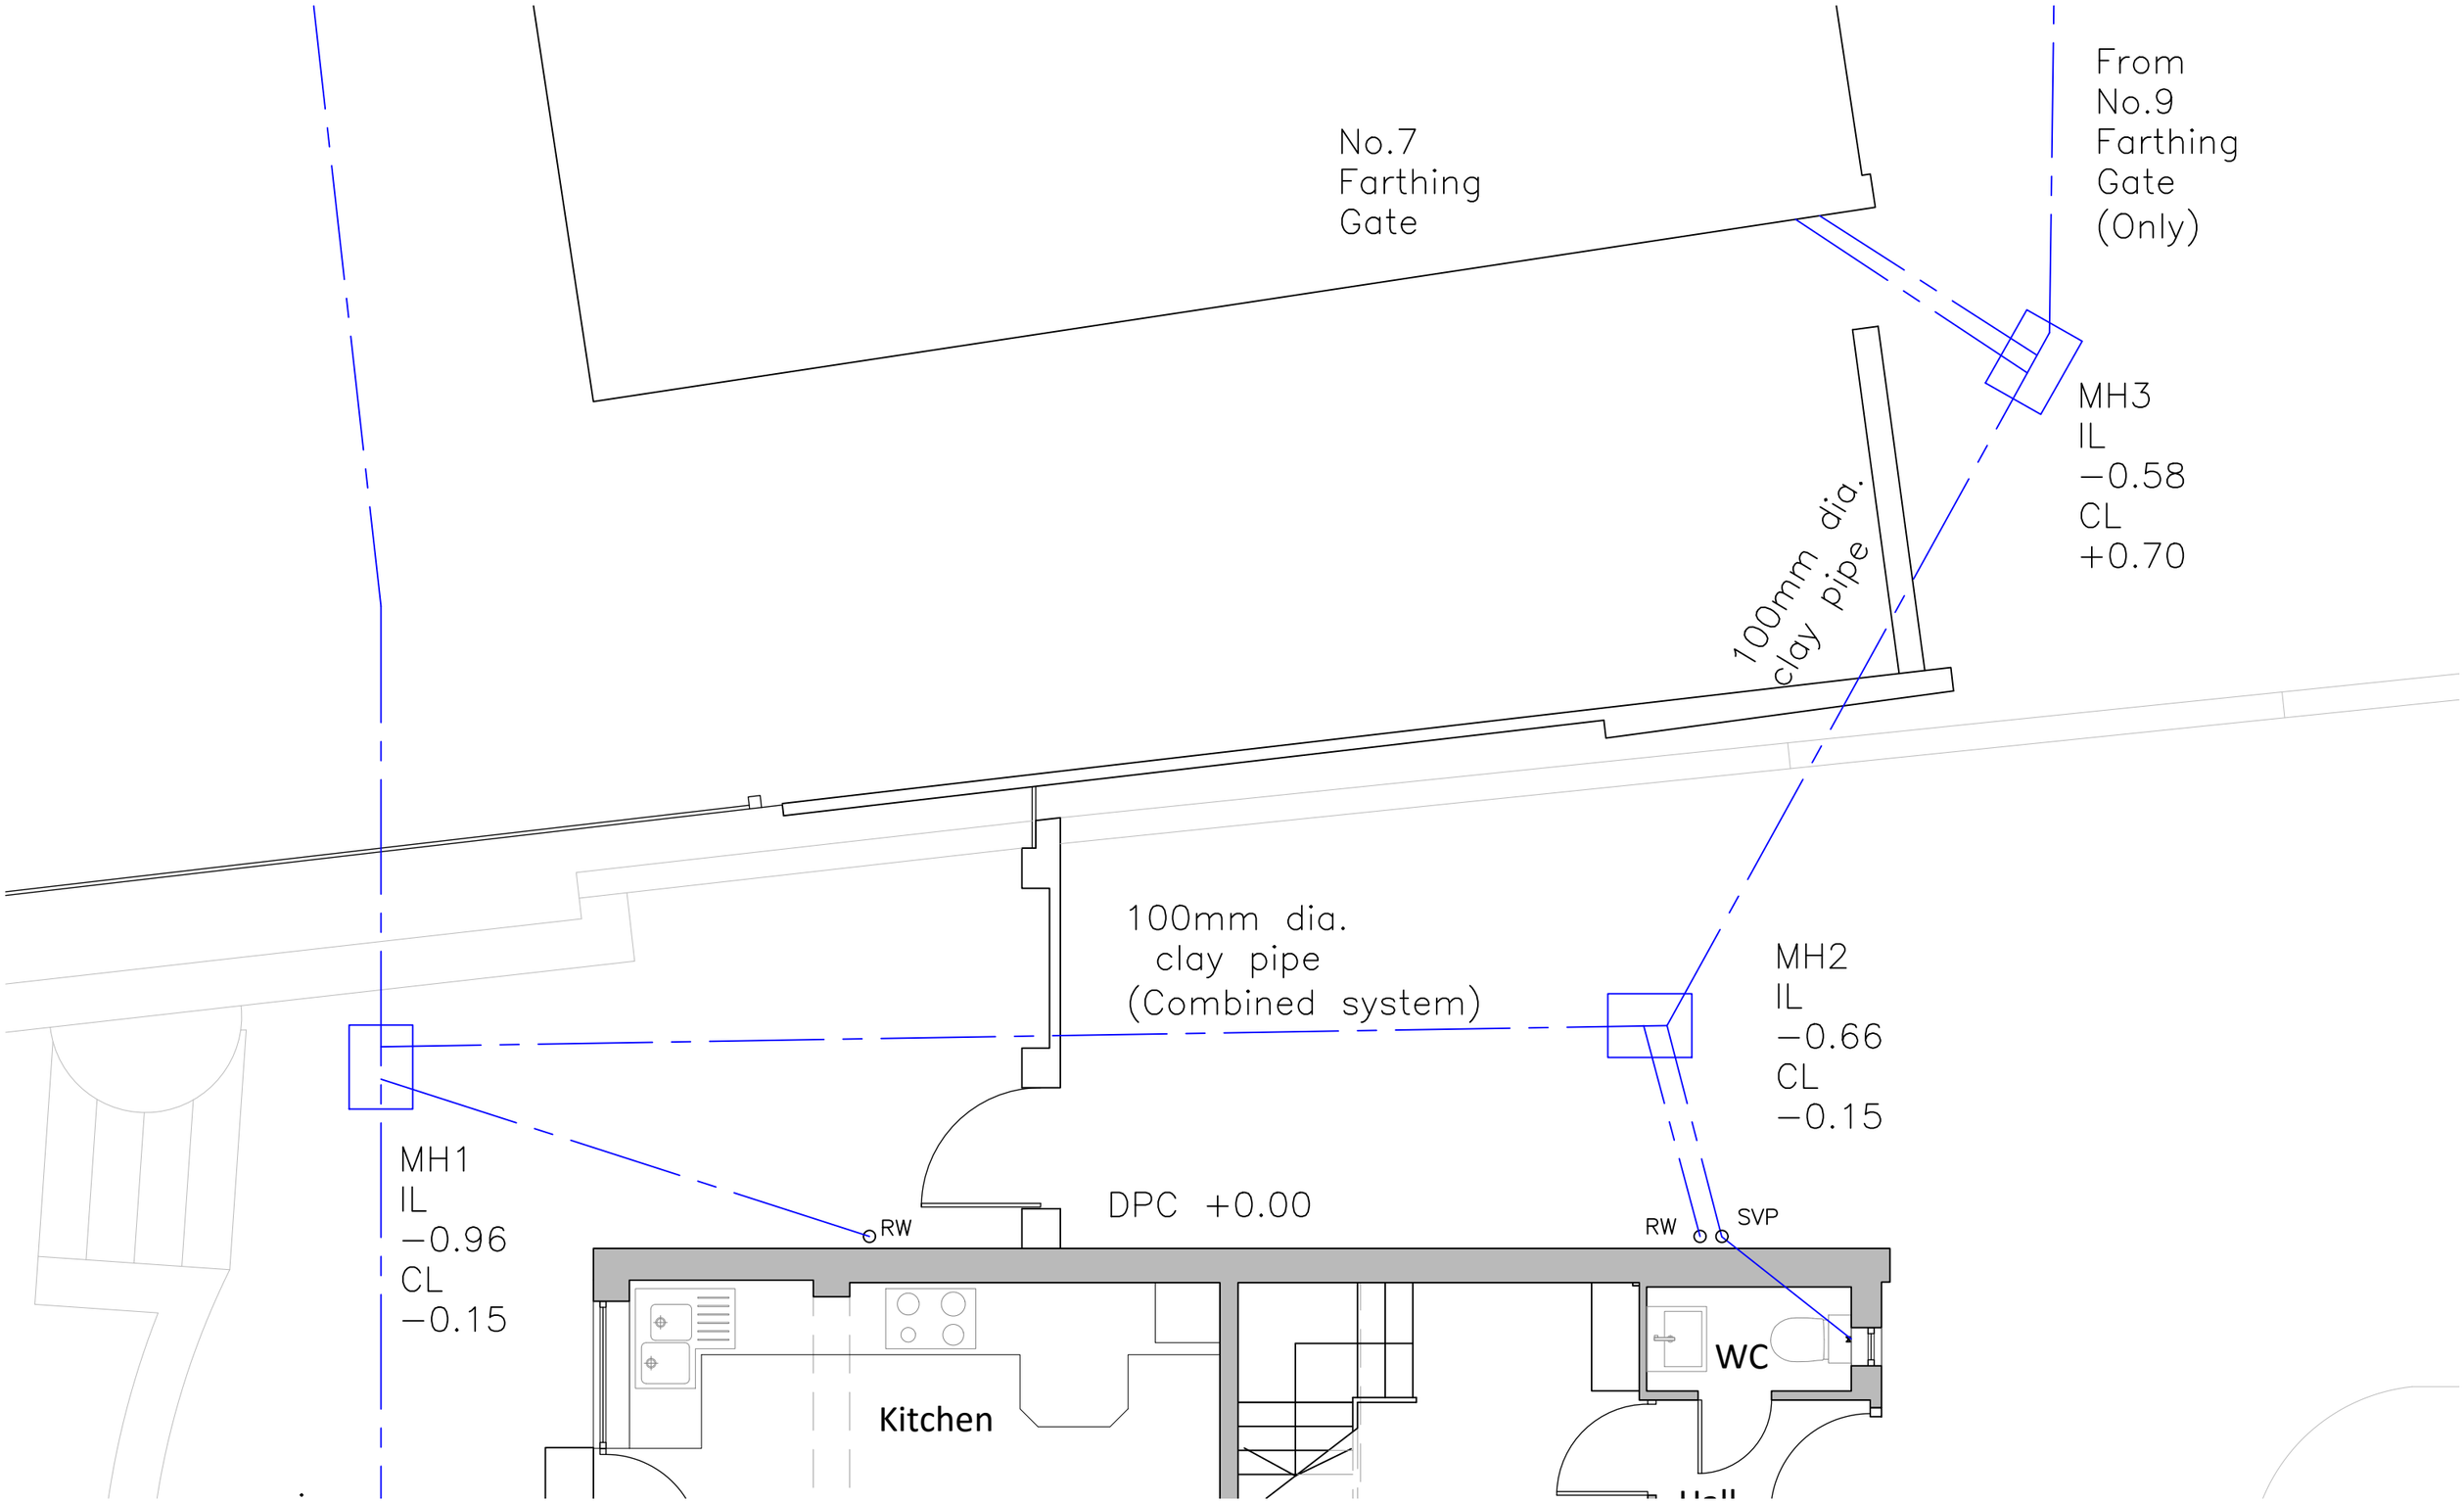

Rev	Comments	Date	Dr	Ch
P1	1st Issue	10-01-2021	RC	RC

Existing drainage

0 1m 2m

Drawing Title:
Existing Ground Floor Plan

Client:
D Grant

Drawing No: 010 Rev: P1

Scale @ A3: 1:50

Status: PRELIMINARY

Project:
5 Farthings Gate
Waterlooville

rca
architecture

©Richard Cornish

Notes:
DO NOT SCALE FROM THIS DRAWING
Scaling Only For Local Authority purposes. Dimensions to be checked on site. All dimensions in millimeters unless otherwise stated. This drawing is to be read in conjunction with all other related material. Any discrepancies, conflicts or errors must be reported before commencing work.

This drawing and information displayed is the confidential property of Richard Cornish and shall not be copied or used for any purpose without written consent.