




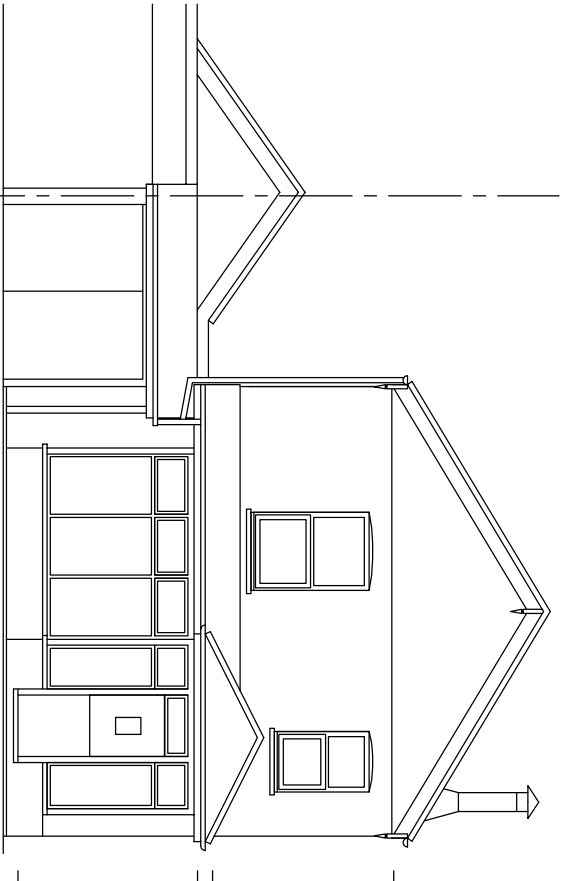


Existing West

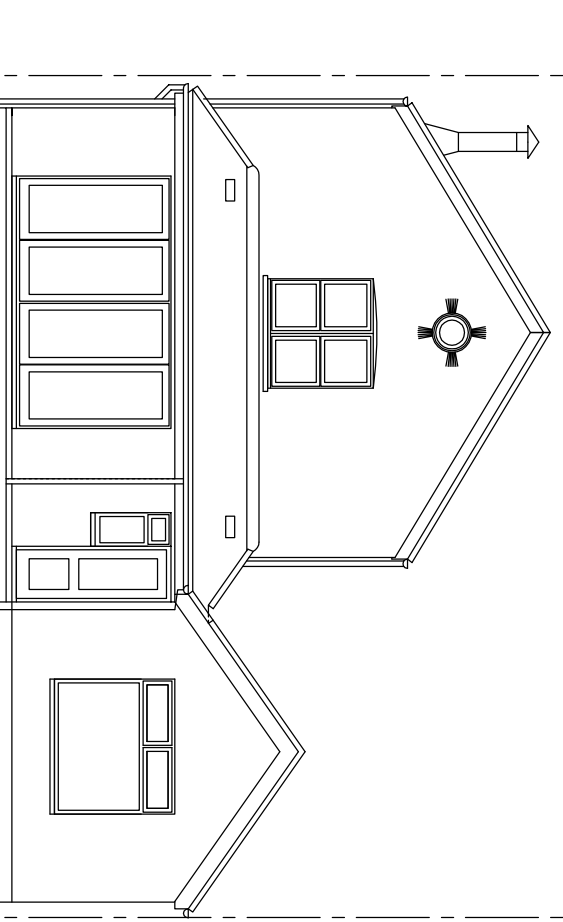


Existing East

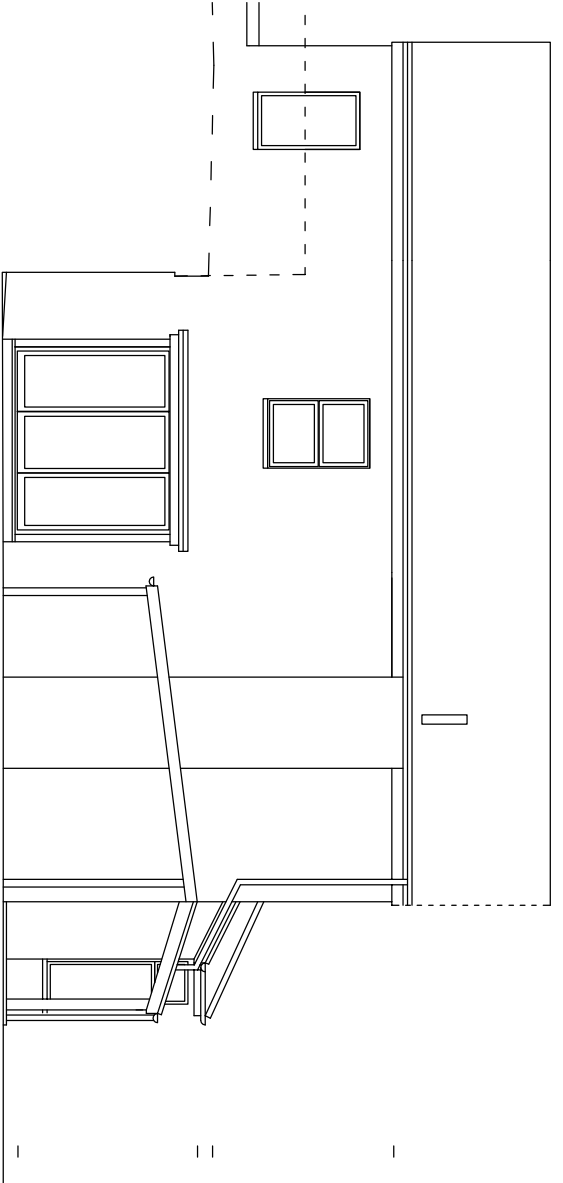


Existing North (Section through garage)

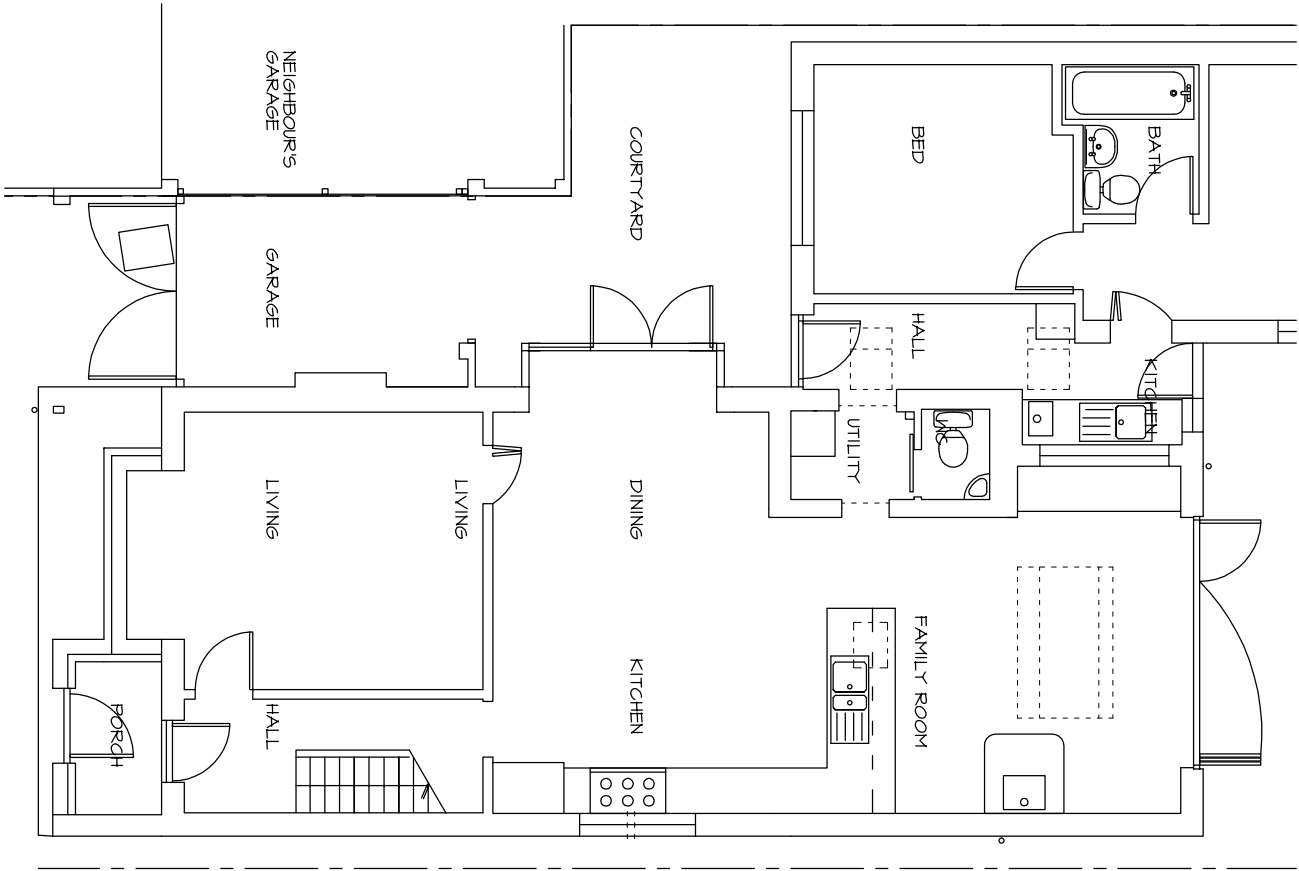

Existing Ground

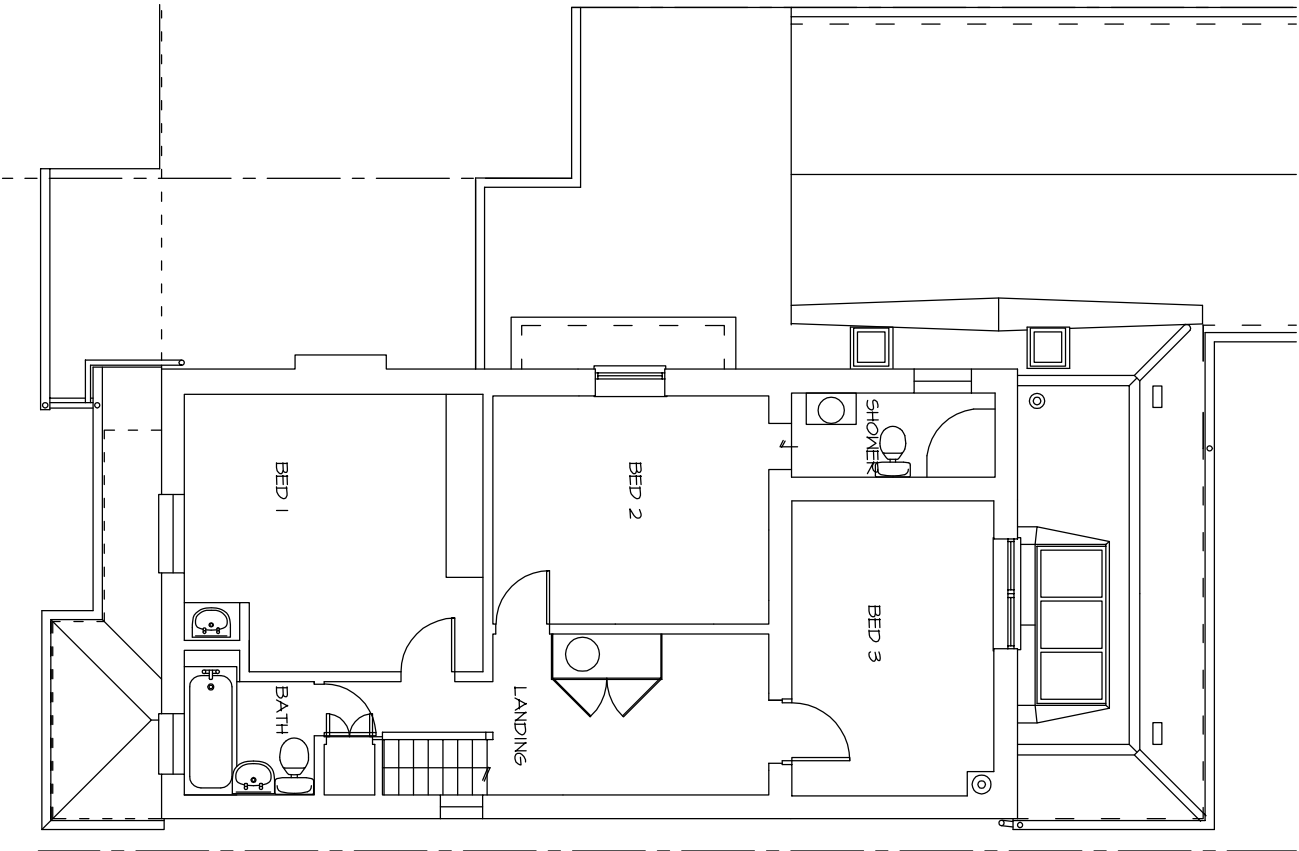

Existing First

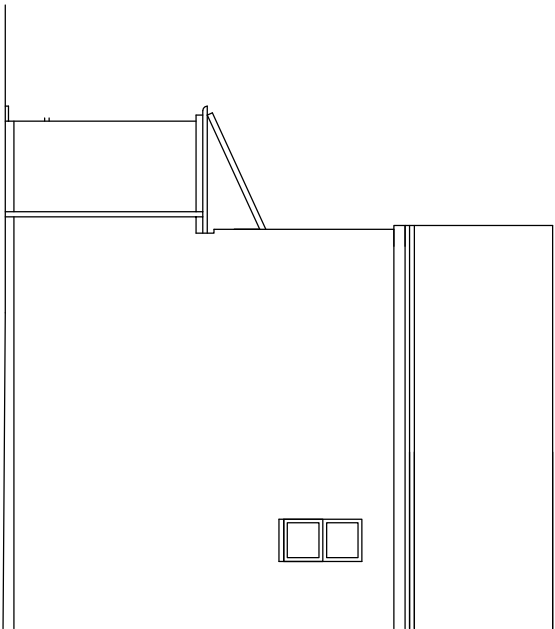

Existing South

NOTES:
This drawing has been produced solely for PLANNING/DESIGN.
Do not Scale from this Drawing except for planning purposes.
Any drainage shown is presumed and to be checked on site
before commencement of works.
This drawing is the copyright of MF Designs Ltd.



mf designs ltd
Chartered Architects



52 King Street • Emsworth • Hampshire • PO10 7AZ
Director: Martin Farrer RIBA • Co Registration No.4507379
Date: Sep 2016
Scale: 1:100

01243 377766
admin@mfdesigns.org.uk
Job No: 3166
Dwg No: EX_01