



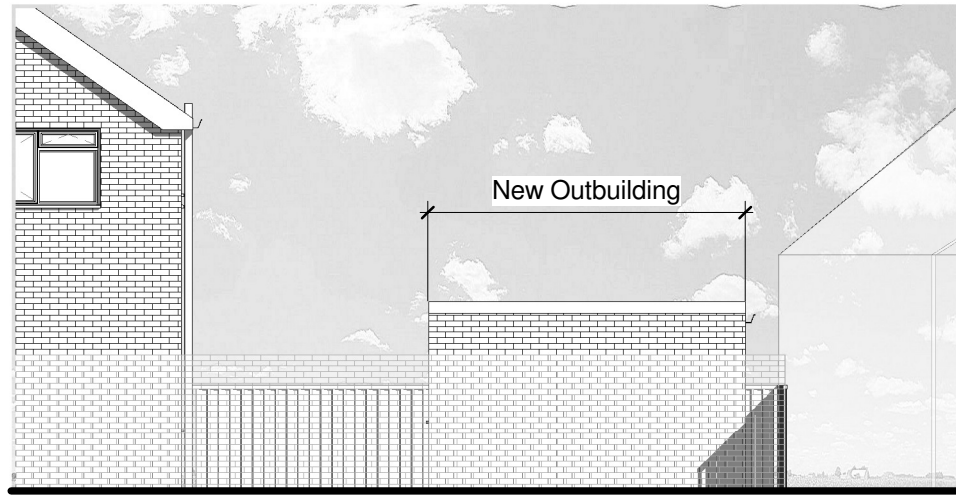

North

2 1 : 100


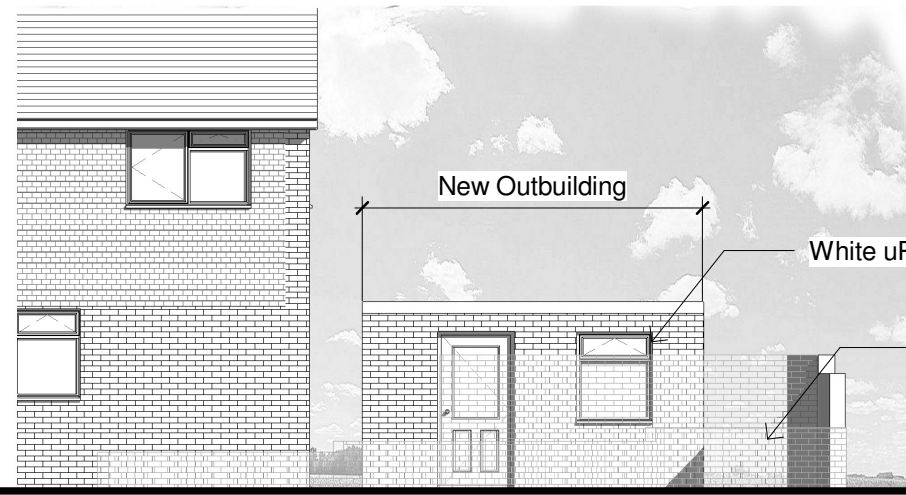


East

3 1 : 100


White uPVC window

Existing garden wall

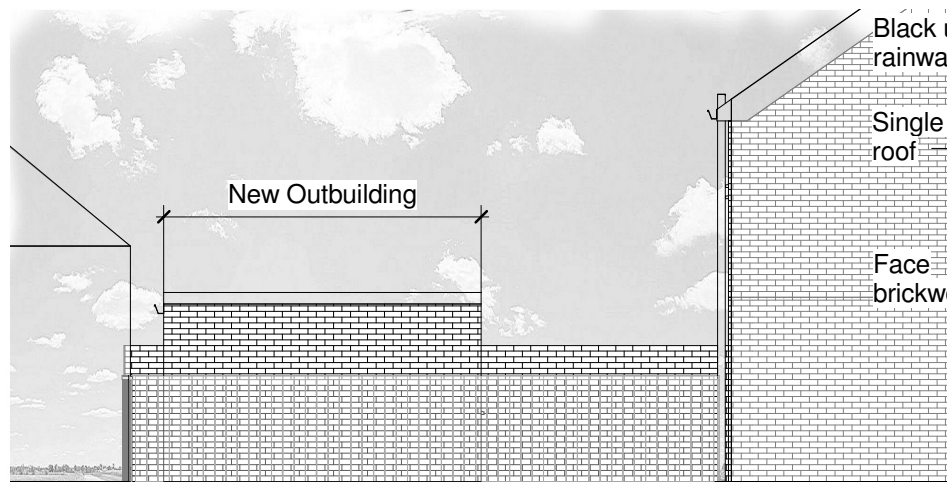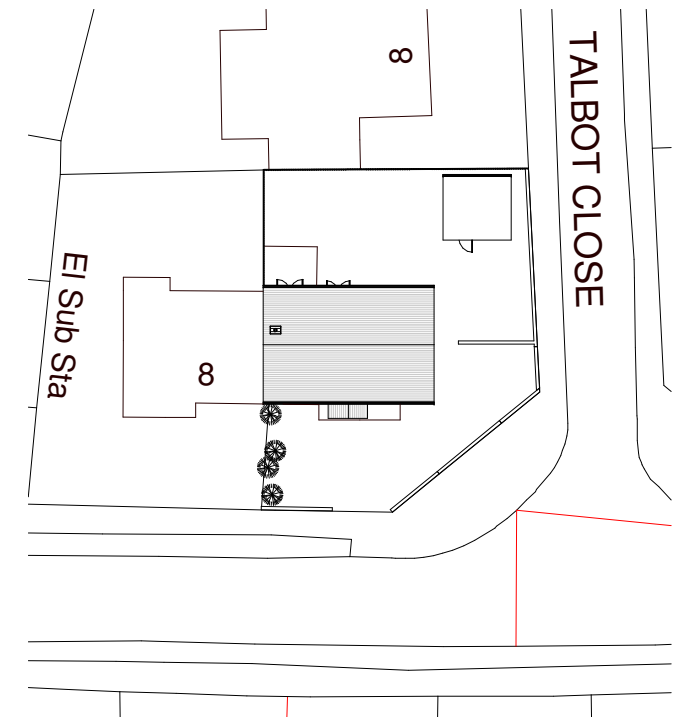

South

4 1 : 100

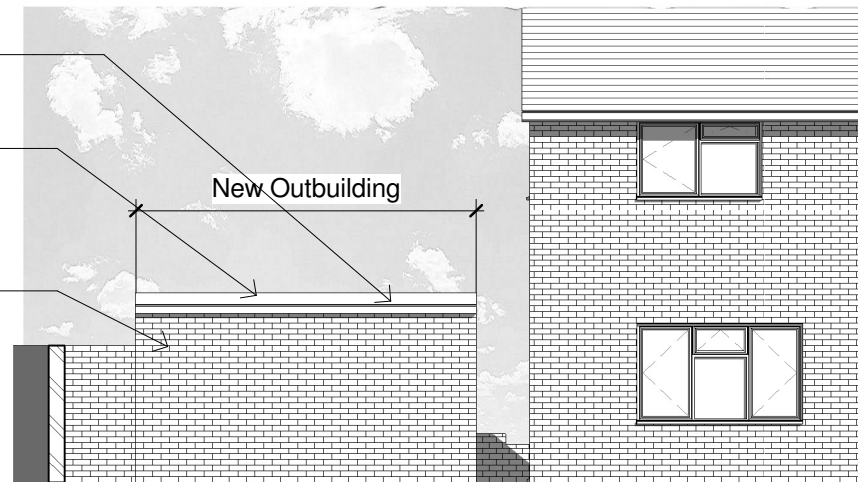

West


5 1 : 100

Black uPCV rainwater goods

Single ply flat roof



Face brickwork

New Outbuilding

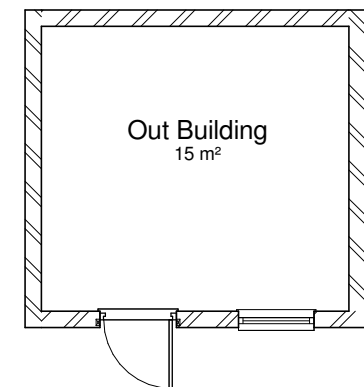

Ground Floor
Copy 1

1 1 : 100

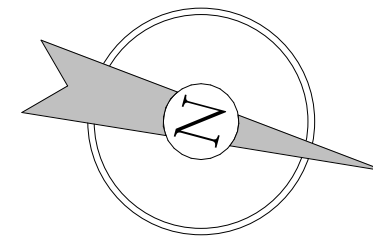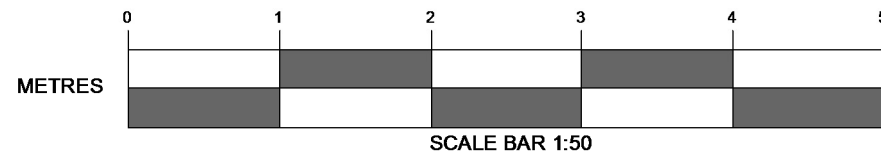

CHARTERED SURVEYORS
ARCHITECTS & ENGINEERS

11 Dragoon House
Hussar Court
Brambles Business Park
Portsmouth
Hampshire
PO7 7SF

www.martinralph.co.uk
info@martinralph.co.uk

T. 023 9225 7711
F. 023 9225 7712

AMENDMENTS

DATE

CLIENT
Steve Gisby
Norwood
Southdown Road
Shawford

PROJECT
6 Talbot Road
Bedhampton
Hampshire
PO9 3HR

DRAWING TITLE
Proposed Outbuilding

DRAWING No. 16.236.SP 02G3

DATE 02/06/2016

SCALE As indicated @ A3

REVISION