


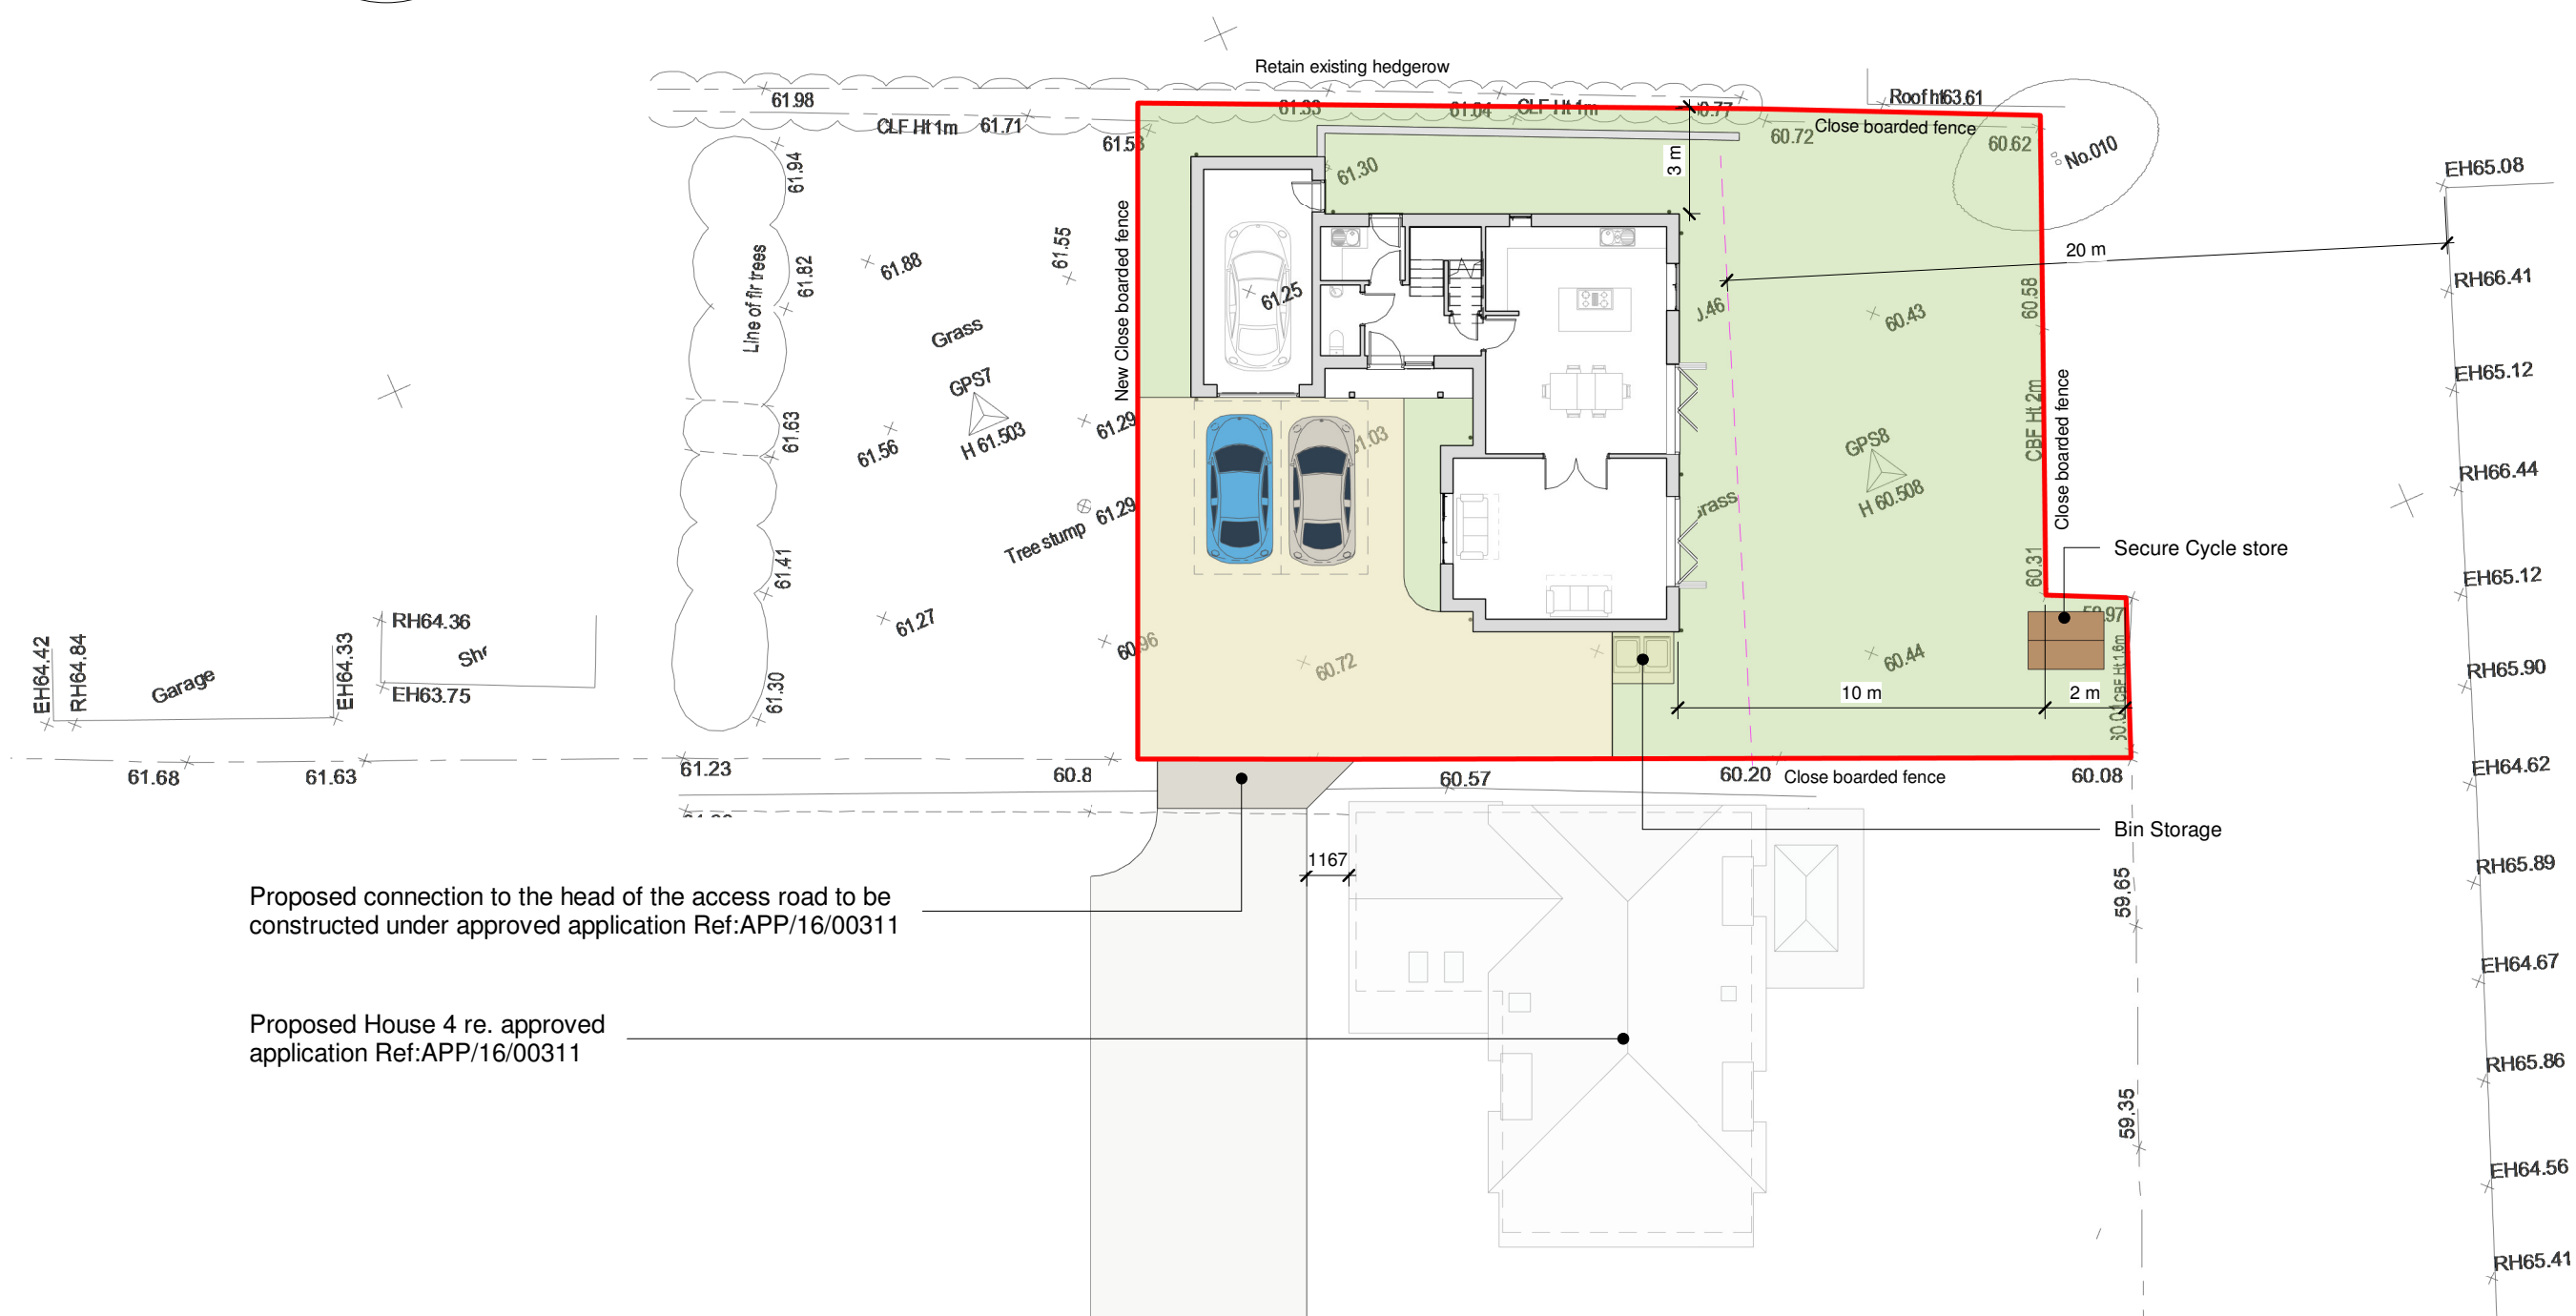

Proposed House 4 re. approved
application Ref:APP/16/00311

Scale 1 : 200 @ A3