


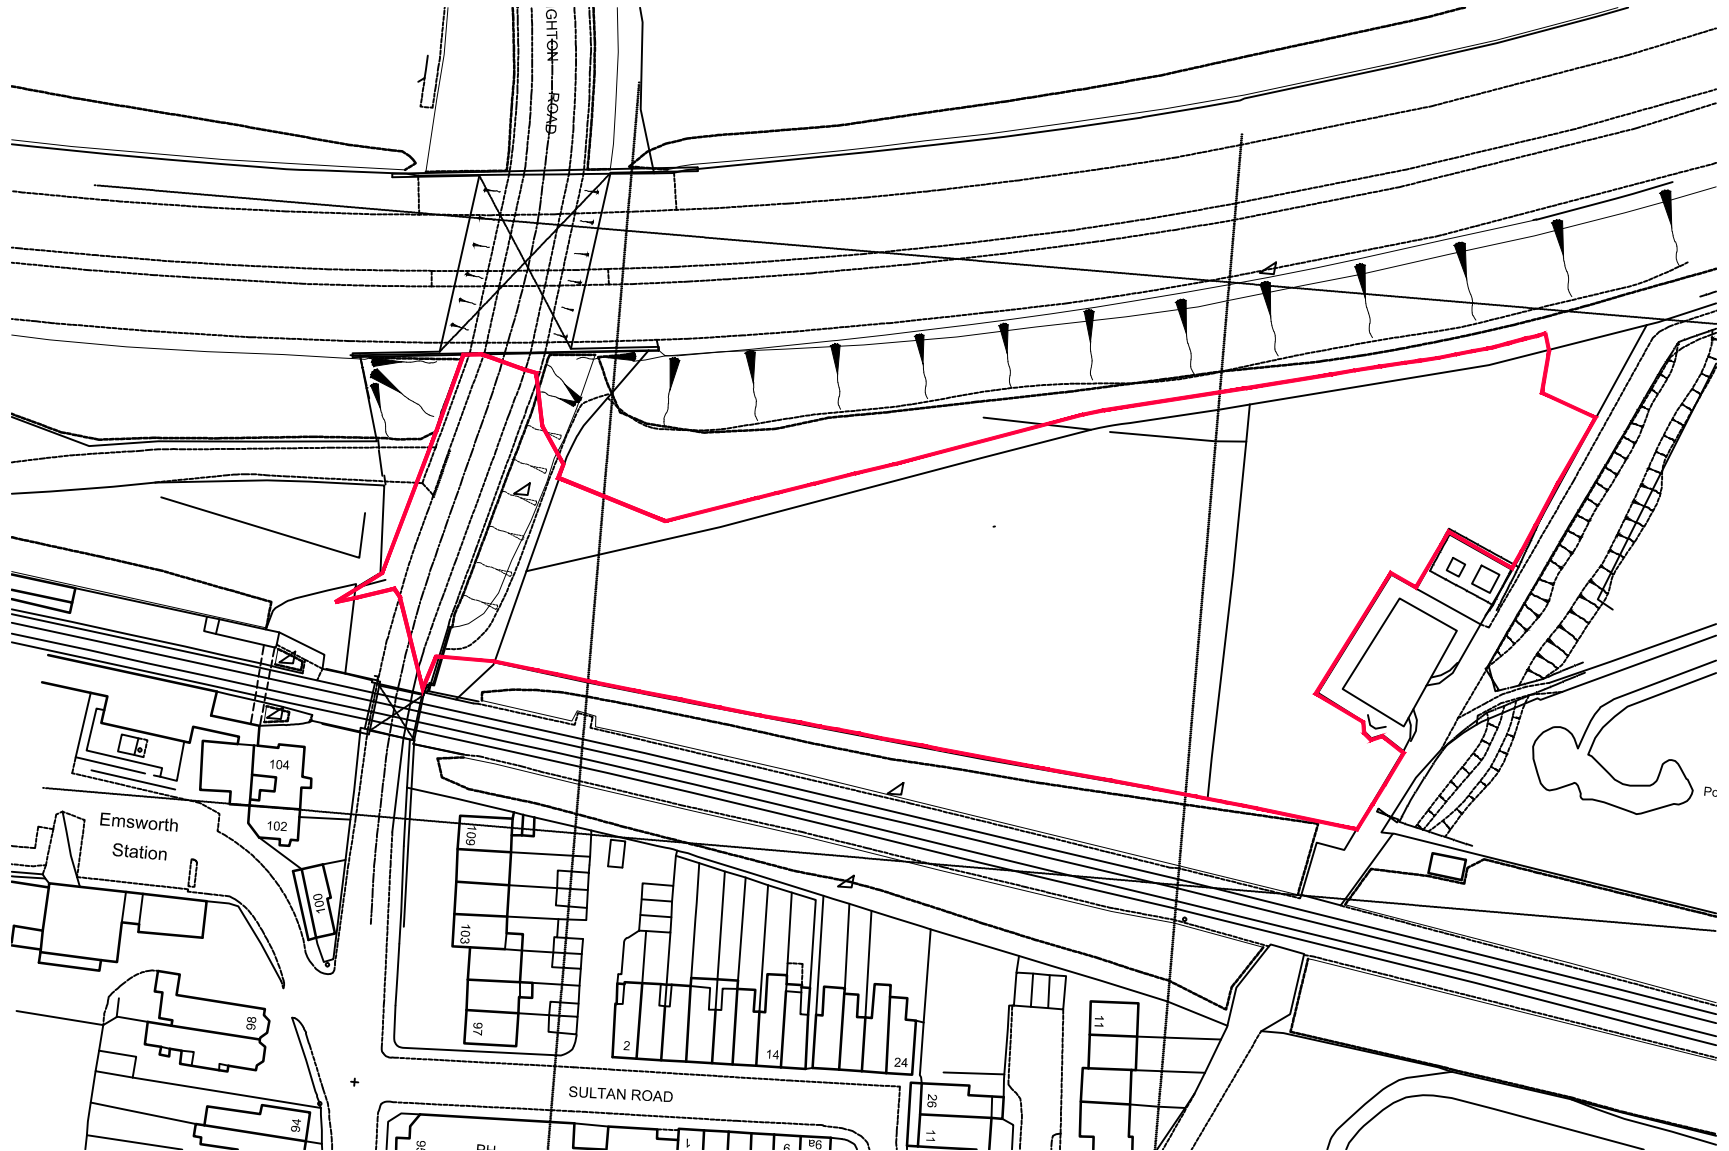

LOCATION PLAN
FULL SITE
AUGUST 2016 1:1250

CAD file name: Interbridges Alternative Development DVG Rev03.dwg



INTERBRIDGE SITE NEW BRIGHTON ROAD EMSWORTH



2045/SK-16A