



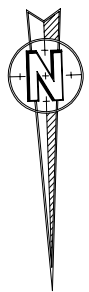


CASKET


* n.b. all preparation carried out off site

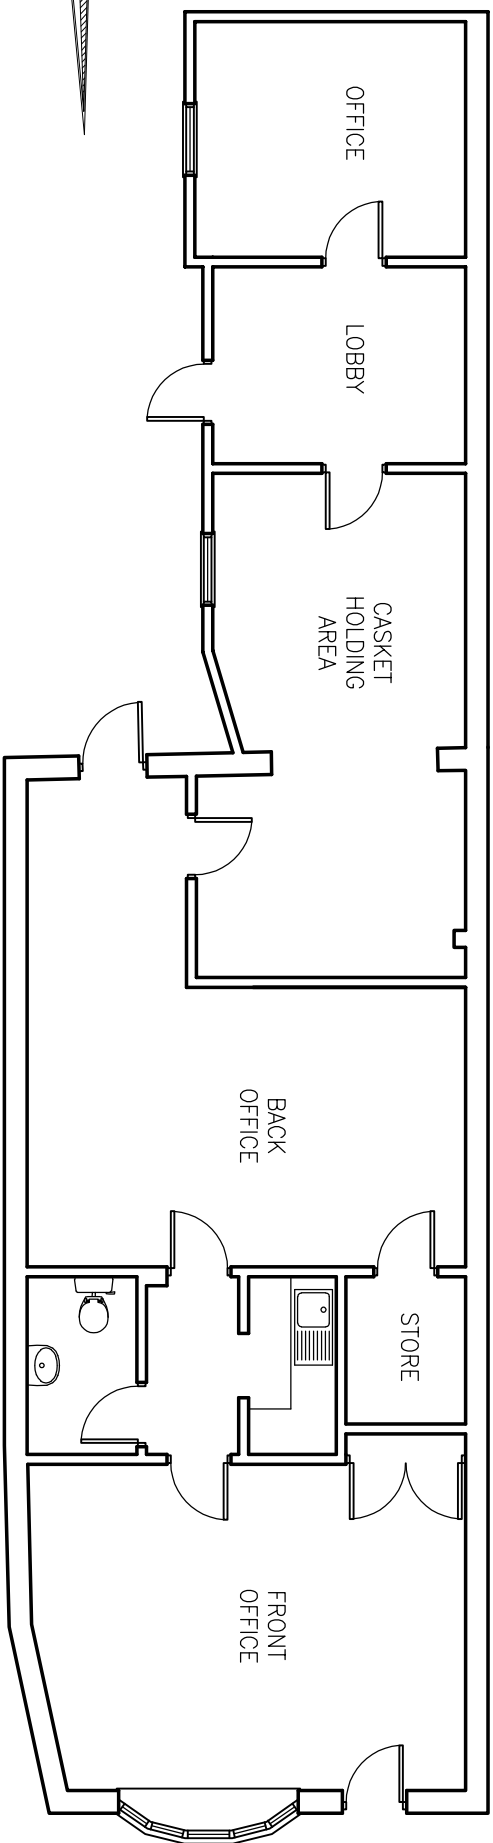


EXISTING SIDE ELEVATION

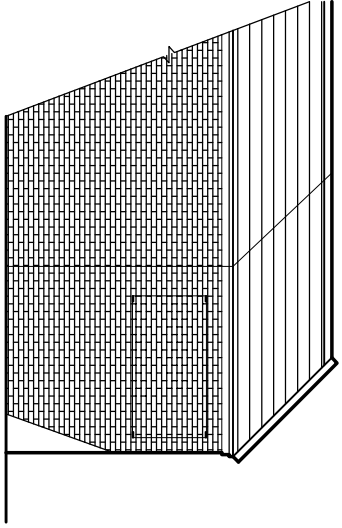



EXISTING FRONT ELEVATION

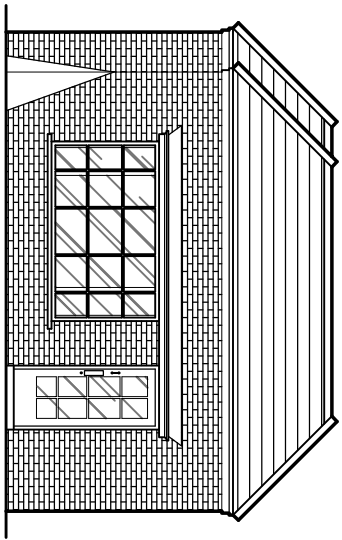

PROPOSED SIDE ELEVATION

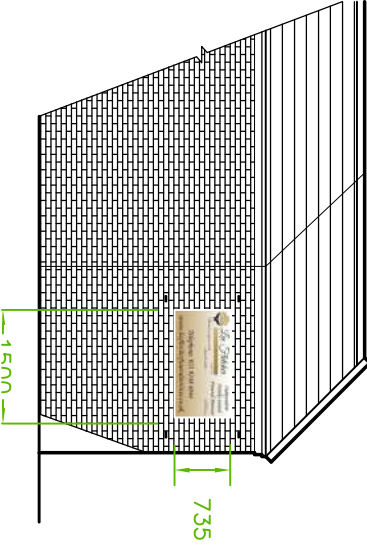

PROPOSED FRONT ELEVATION

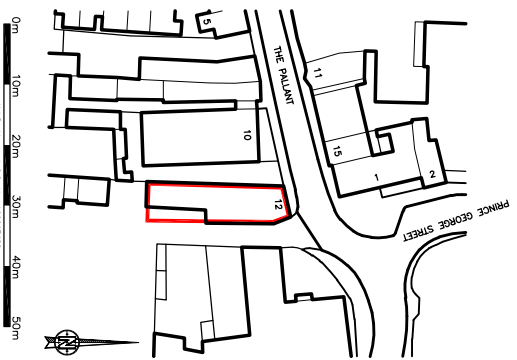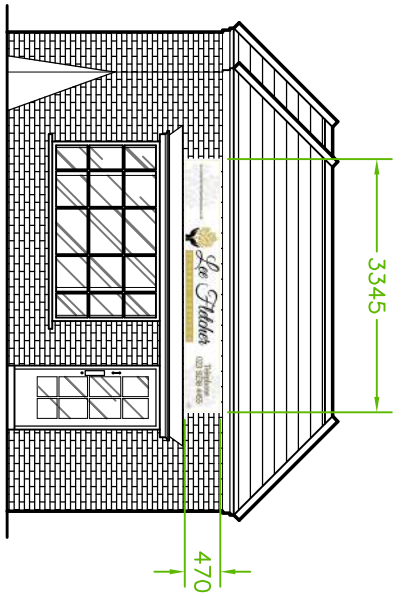

LOCATION PLAN 1:1250

Rev	Revision	By	Date

KAD NIGHT ARCHITECTURAL DESIGN

The Gatehouse, Admirals Wood
7 Coddess Way
Southampton
SO9 4JY
t 01489 660 194
e: kln@kad-td.co.uk

Client: **LEE FLETCHER FUNERAL SERVICES**

Project: **12 THE PALLANT HAVANT, HAMPSHIRE PO9 1BE**

Drawing: **PLANNING**

Scale: **1:100@A4** Date: **JULY 2016**

Project no.	Sequential	Day/Place	Detail	Rev
KAD	01	A	PLAN	B