

NOTES:

This drawing has been prepared for the purpose of Planning and/or Building Regulations approval only, and is not to be used for any other purpose.

All dimensions to be checked on site and any discrepancy notified to The Martin Ralph Group. Written dimensions are to be used in preference to scaled dimensions.

This drawing is the property of The Martin Ralph Group and must not be reproduced, in part or whole, or deviated from, without their permission.

Ground Floor Area
86.5 sqm

AMENDMENTS	DATE
E Planning Application	20.08.15
D Ground floor updated	17.08.15
C Proposed new layout for a single units only	24.07.15
B Layout updated / notes added	10.10.14
A Layout updated	29.09.14

CLIENT
LANDMARK ESTATES LTD

PROJECT
PROPOSED NEW DWELLING
48 HART PLAIN AVENUE,
WATERLOOVILLE

DRAWING TITLE GROUND FLOOR LAYOUT AS PROPOSED	
DATE 20.09.2014	
SCALE 1:100 @ A3	
DRAWING No. 14A_067 007	REVISION E

MARTIN RALPH

ARCHITECTS




CHARTERED ARCHITECTS
SURVEYORS & ENGINEERS

Part of THE MARTIN RALPH GROUP

11 Dragon House
Hussar Court
Brambles Business Park
Portsmouth
Hampshire
PO7 7SF

www.martinralph.co.uk
info@martinralph.co.uk

T. 023 9226 7711
F. 023 9226 7712

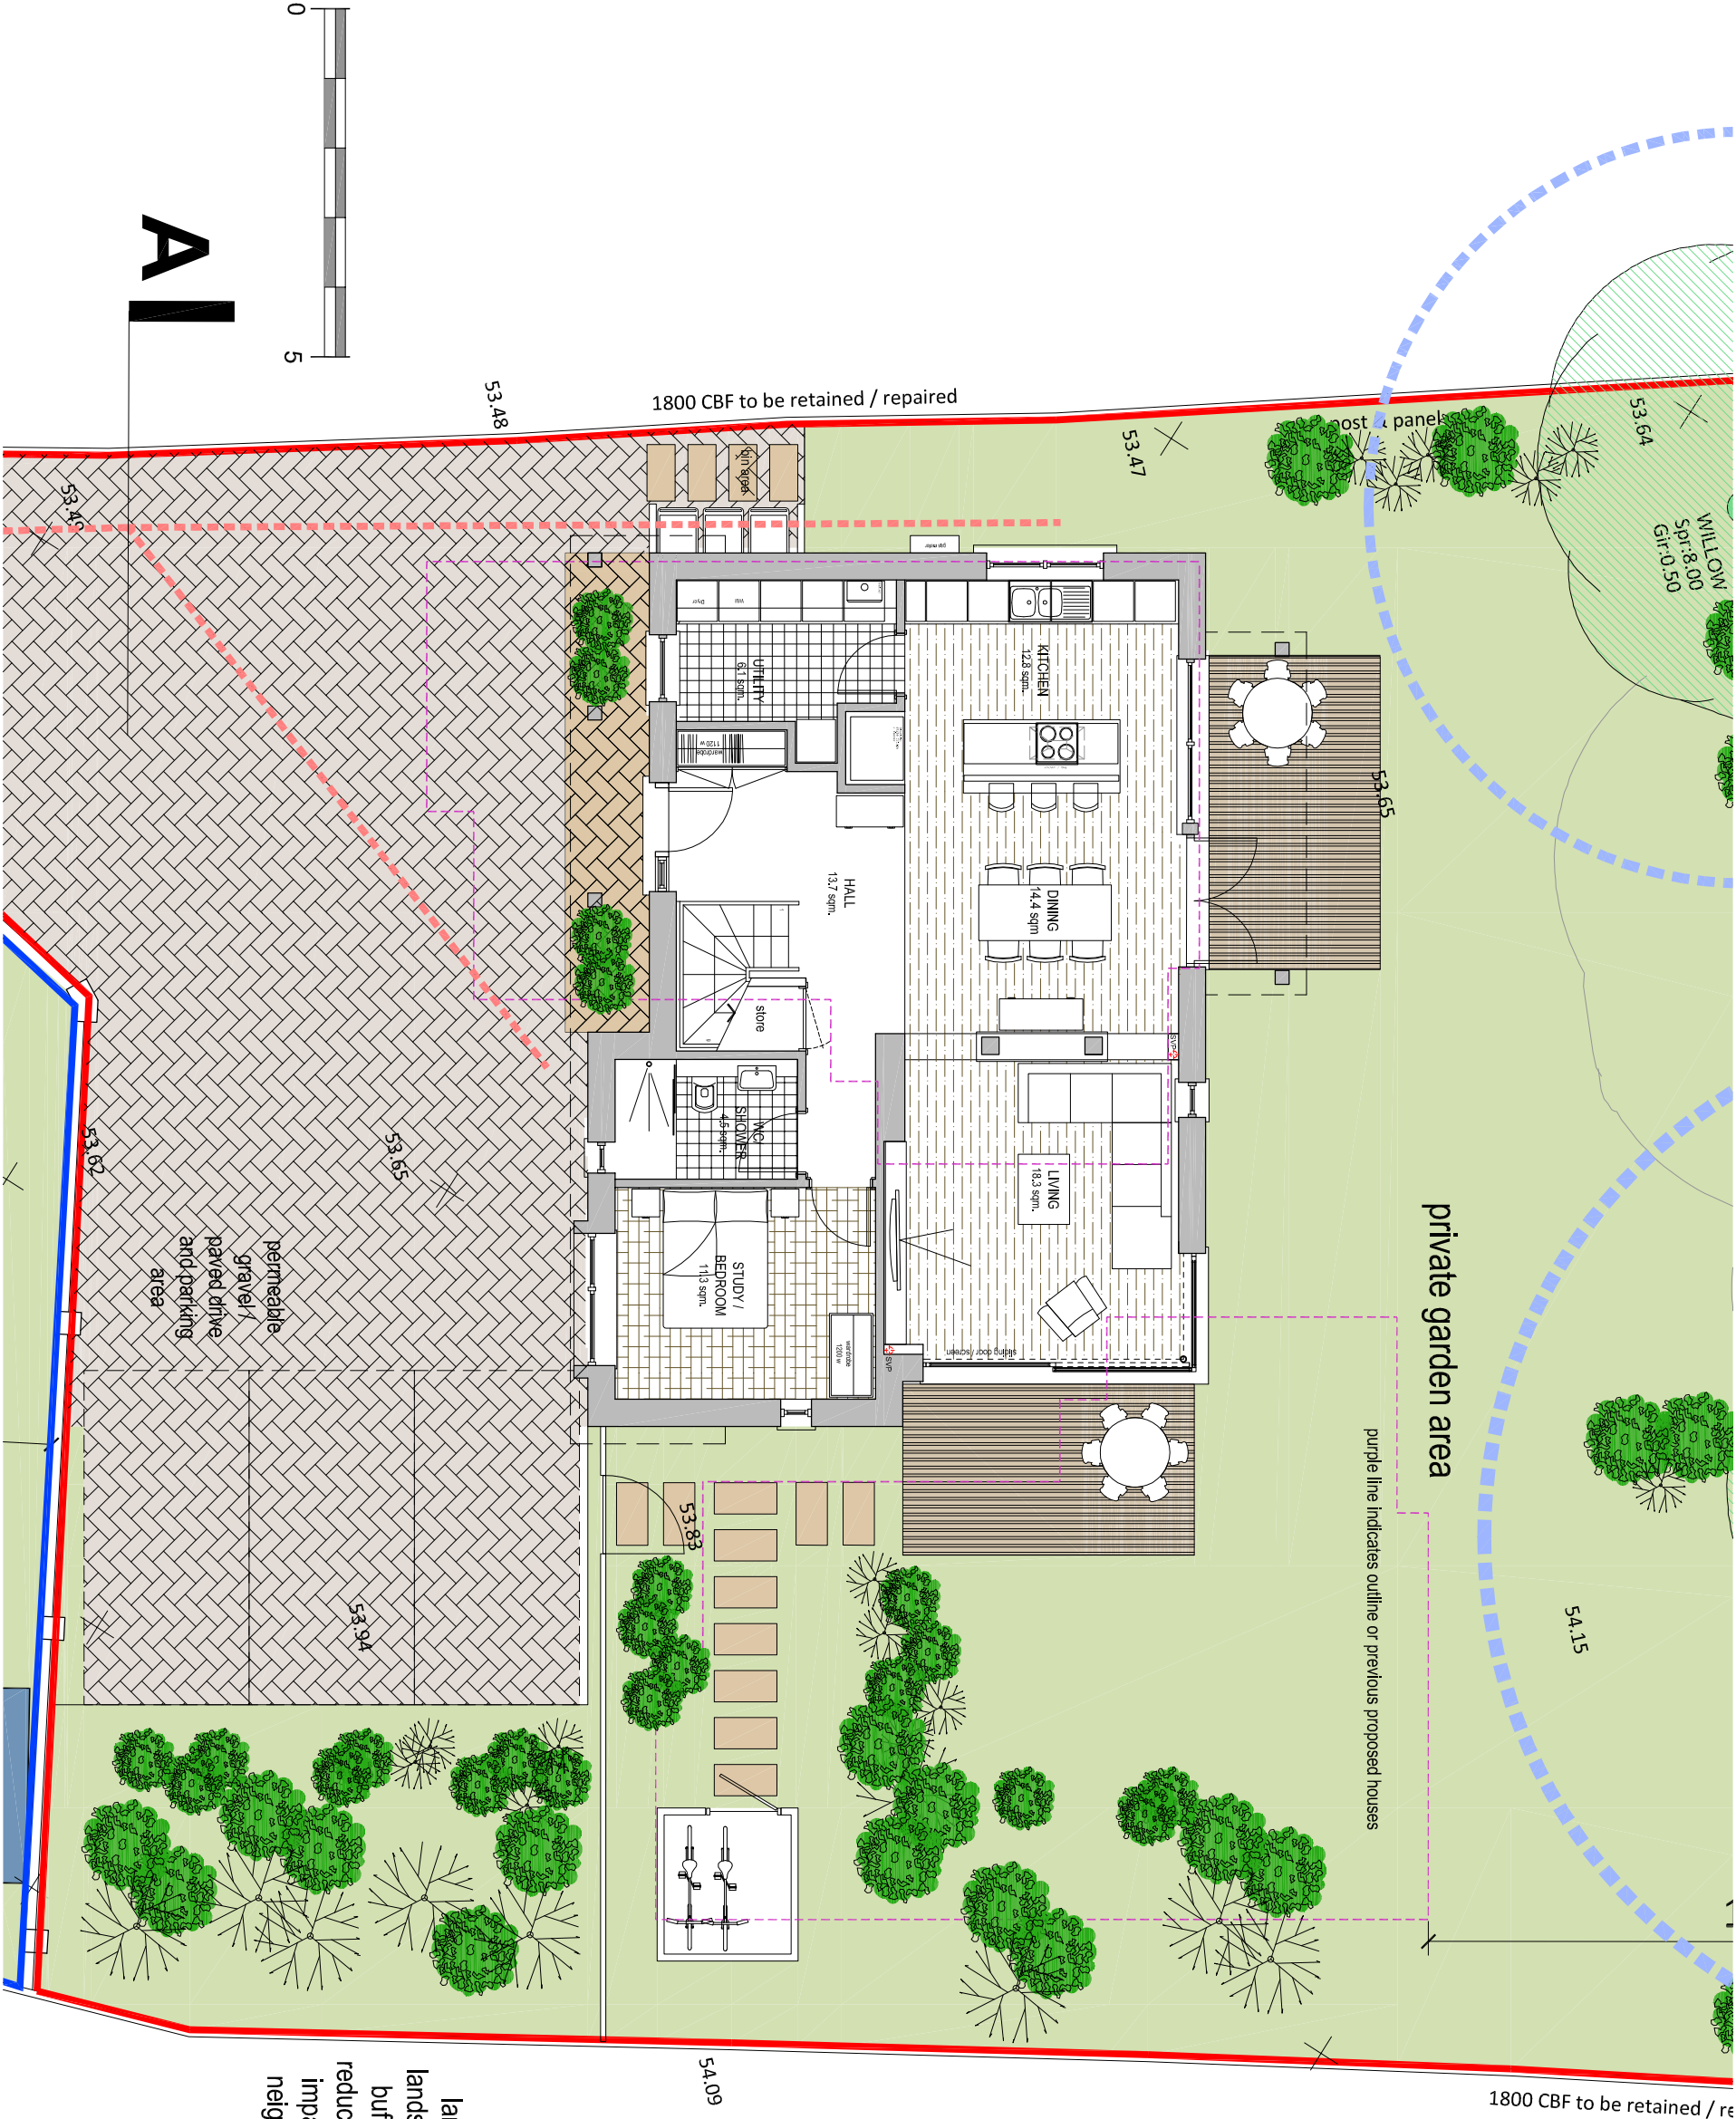

GROUND FLOOR AS PROPOSED

PLANS

48 HART PLAIN AVENUE, WATERLOOVILLE