
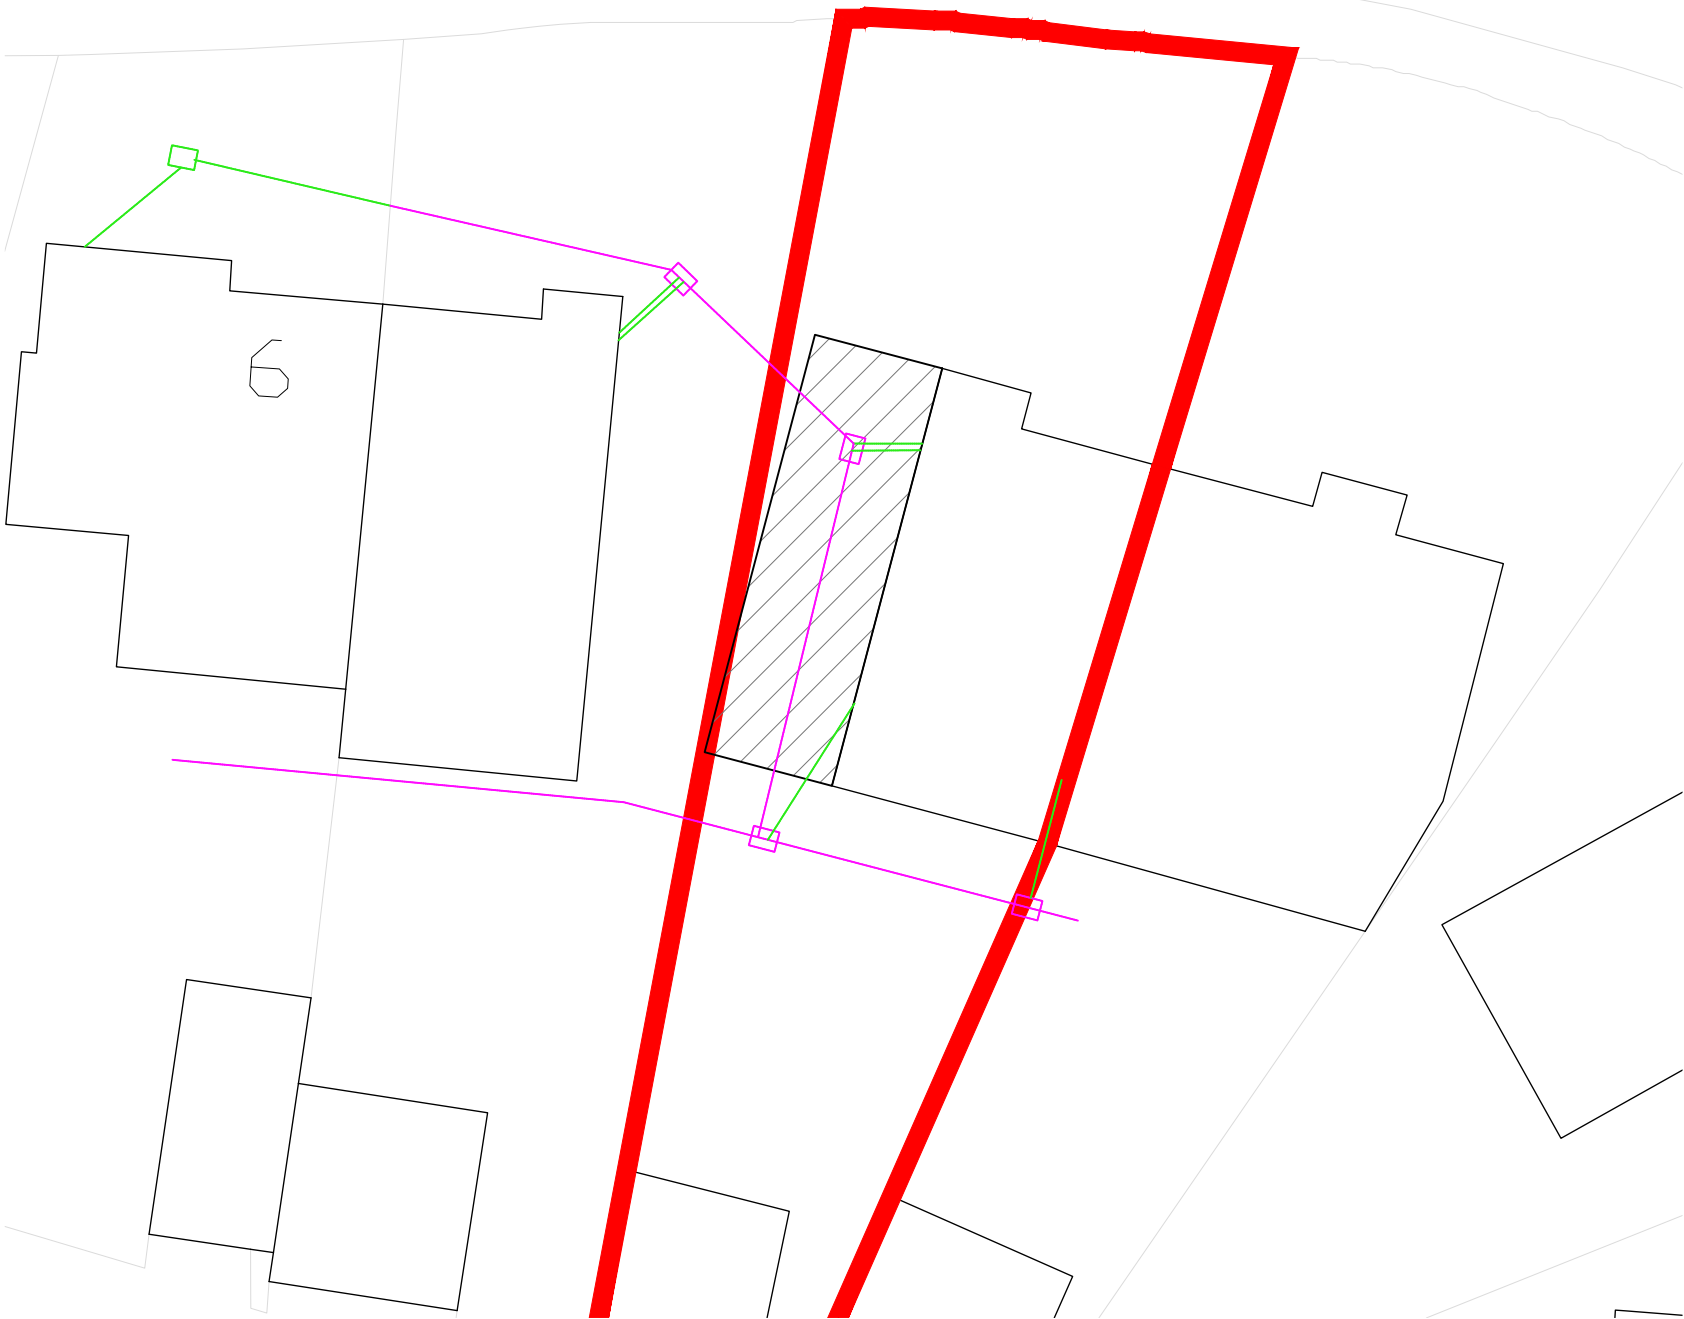


FARTHINGS GATE

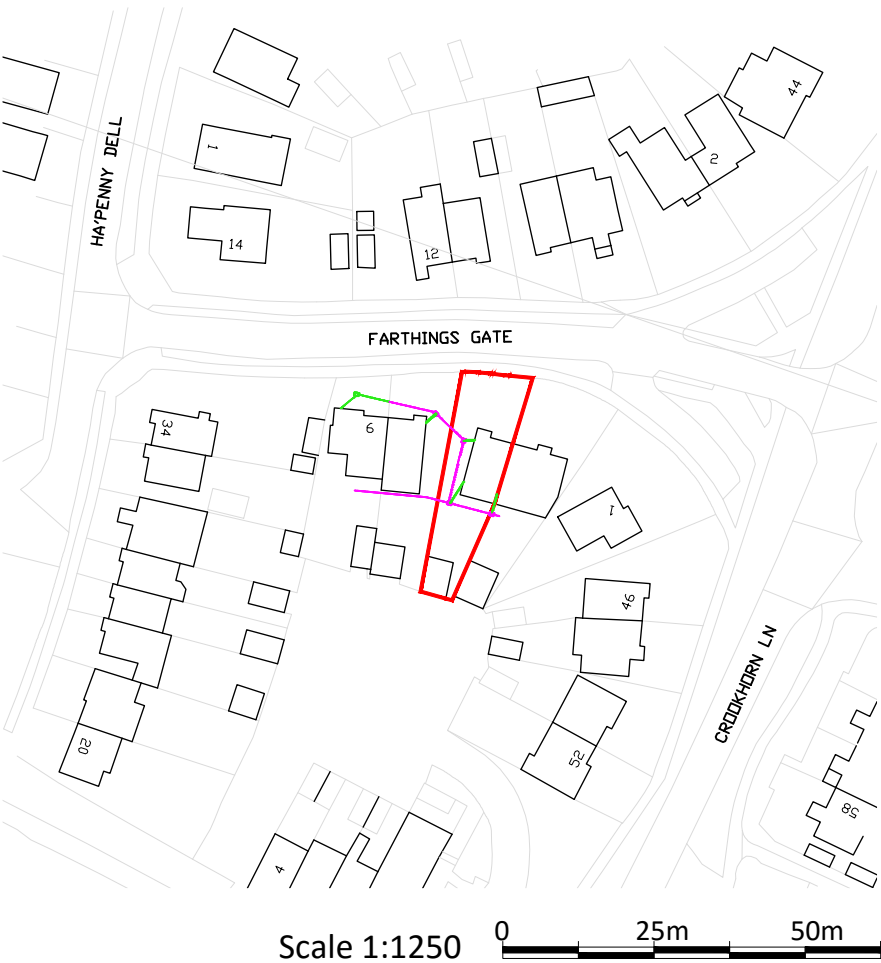


© Crown copyright and database rights 2021 Ordnance Survey 0100031673

Rev	Comments	Date	Dr	Ch
P1	1st Issue	31-0-2021	RC	RC

Key

- Application Boundary
- Existing private drain
- Existing public drain

Notes:
DO NOT SCALE FROM THIS DRAWING
Scaling Only For Local Authority purposes. Dimensions to be checked on site. All dimensions in millimeters unless otherwise stated. This drawing is to be read in conjunction with all other related material. Any discrepancies, conflicts or errors must be reported before commencing work.
This drawing and information displayed is the confidential property of Richard Cornish and shall not be copied or used for any purpose without written consent.

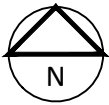

Drawing Title: Location Plan	Project: 5 Farthings Gate Waterlooville
Client: D Grant	
Drawing No: 001	Rev: P1
Scale @ A3: 1:1250	
Status: PRELIMINARY	
	rca architecture ©Richard Cornish