
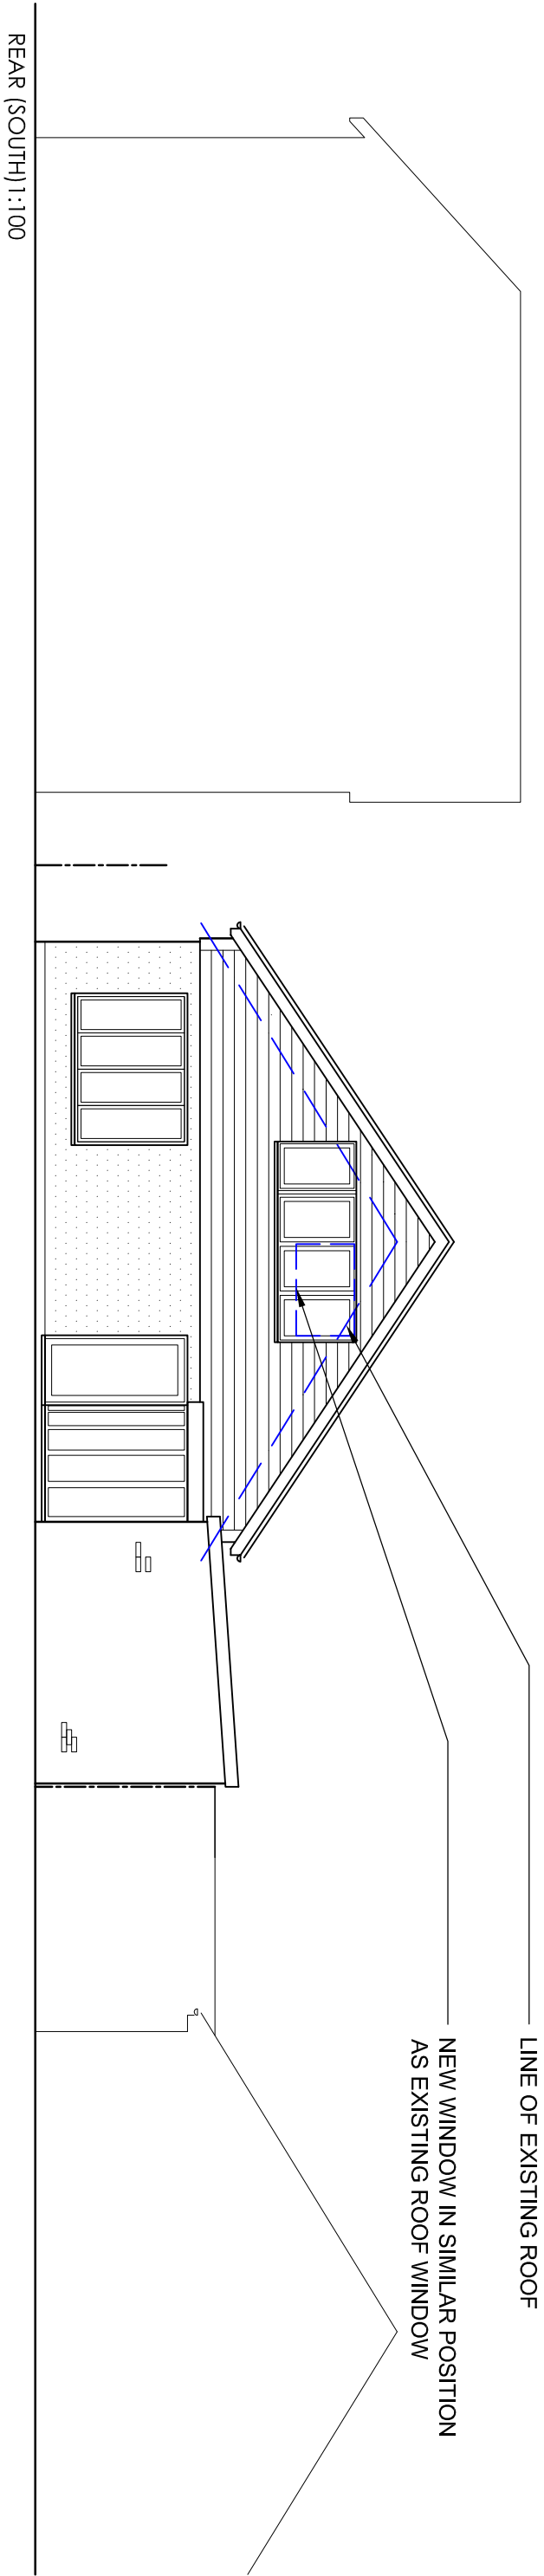


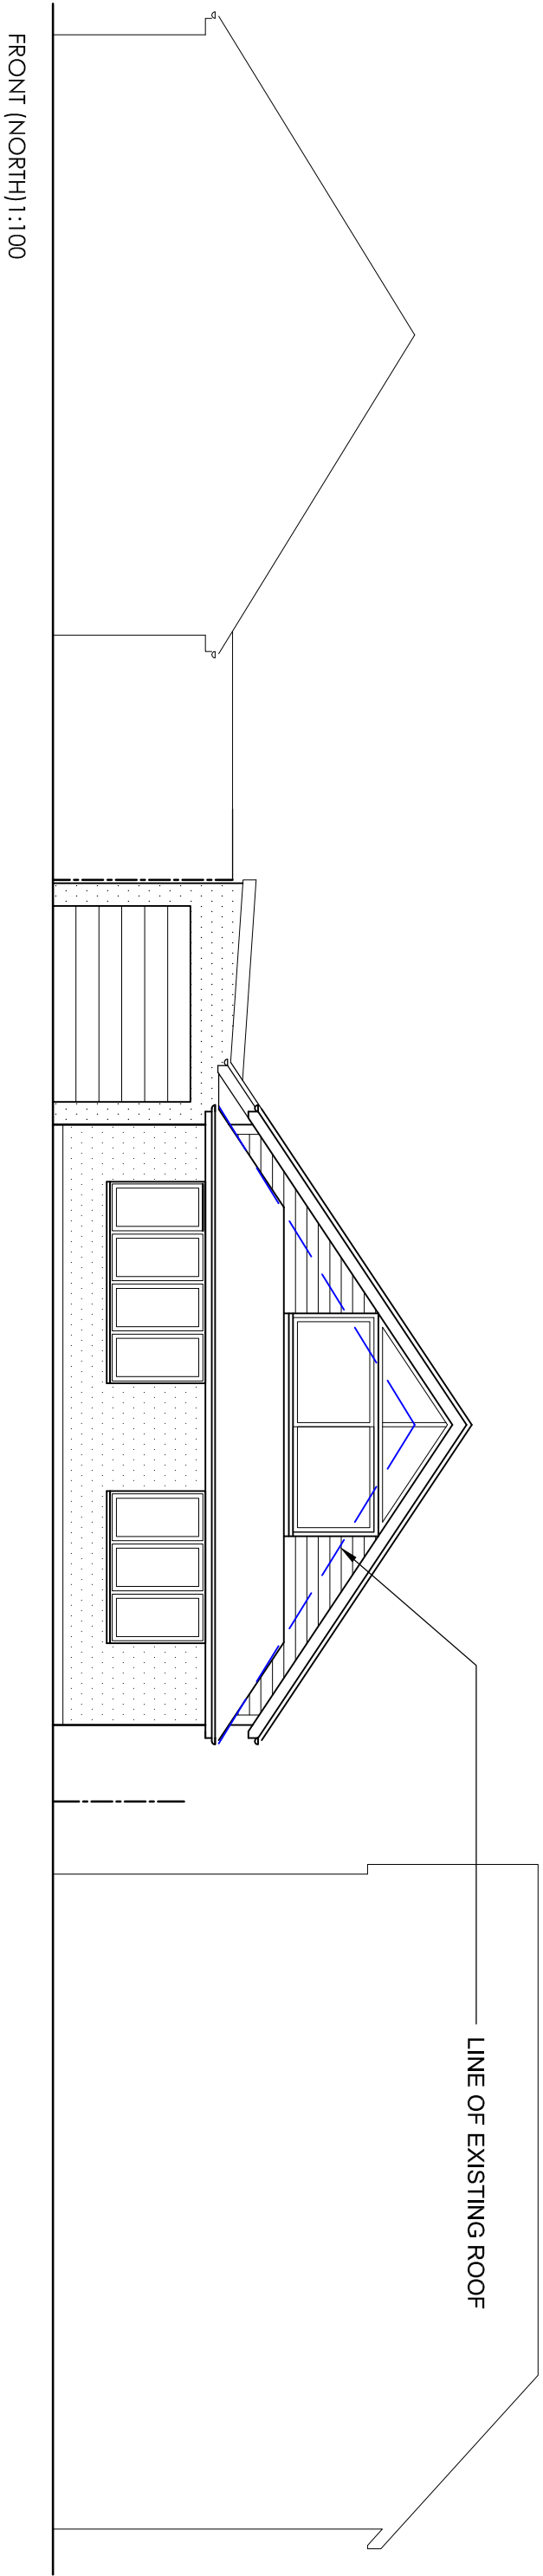

- SCHEDULE OF MATERIALS**
- > PLAIN ROOF TILES
 - > PAINTED/ STAINED HORIZONTAL CLADDING TO GABLES
 - > OFF WHITE RENDER WALLS TO GROUND FLOOR
 - > NEW & REPLACEMENT TIMBER OR METAL FRAME WINDOWS AND DOORS (COLOUR: GREY)