




PROPOSED SECTION A-A
Scale 1:100



PROPOSED SECTION B-B
Scale 1:100



PROPOSED SECTION C-C
Scale 1:100

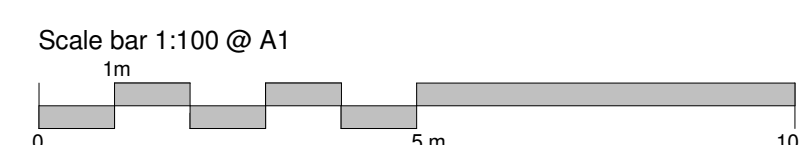

Client: Ropley House Estates Ltd		Project: 112 London Road, Cowplain, PO8 8HB	
 Style Front (London) Ltd Chester House Fulham Green 81-83 Fulham High Street London, SW6 3JA T: +44 (0)20 37139300 E: info@stylefront.co.uk W: www.stylefront.co.uk © 2016 - The contents of this drawing and the designs depicted are the exclusive copyright of Style Front Ltd		Drawing Title: Proposed Site Sections	
		Drawing No: ST-PL-03	
		Rev:	Date: 23-03-2016
Project No: 112LR		Scale: 1 : 100 @ A1	