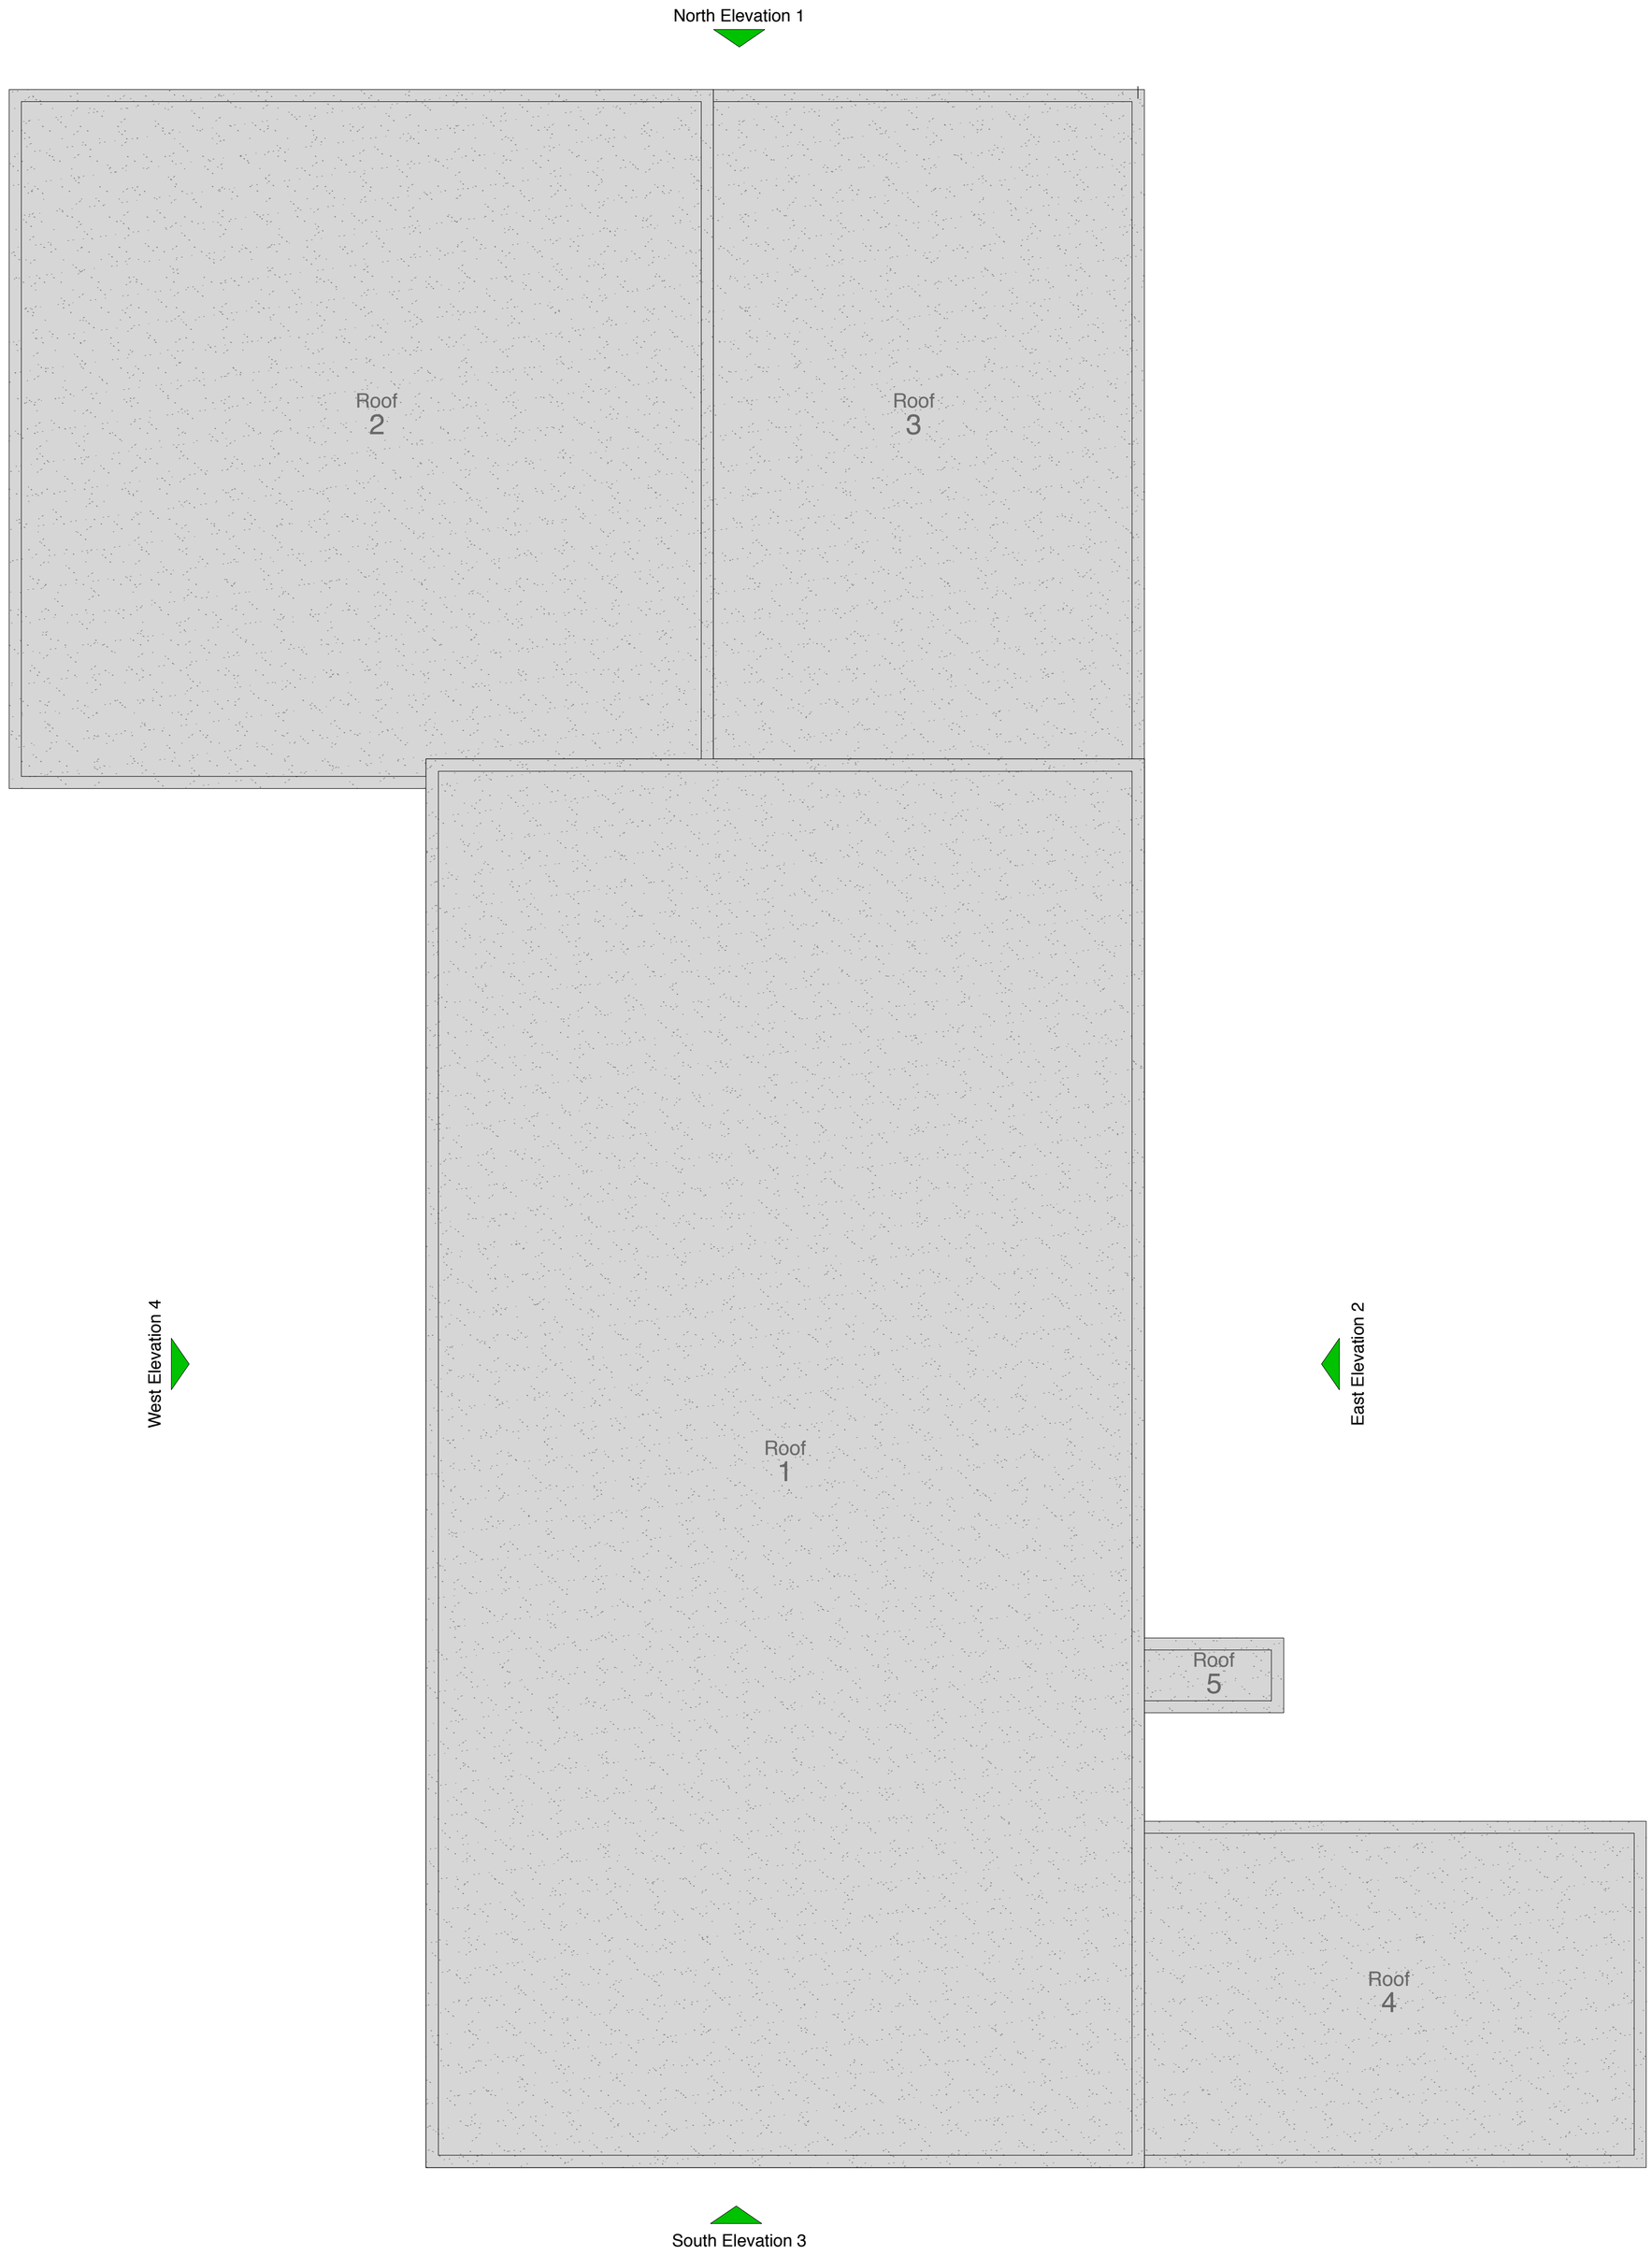


# EXISTING ROOF PLAN

0 1 2 3 4 5 6 7 8 9 10 M

Scale 1:100 at A1 and 1:200 at A3

N

Kendall Kingscott

Chartered Architects
Chartered Building Surveyors
Interior Designers
CDM Services

Unit 1 Lakeside, Headlands
Business Park, Salisbury Road,
Ringwood BH24 3PB

+44 (0)1425 472 833
www.kendallkingscott.co.uk

Project
Cowplain School
Recladding of SCOLA Building

Client
Cowplain School

| Scale | Paper Size | Filename |
|---|---|---|
| AS SHOWN | A1 | 160398.vwx |

© Copyright

| Rev | Date | By | Ap | Note |
|---|---|---|---|---|

Drawing Title
Existing Roof Plan

Project Number / Drawing Number - Revision
160398 L(P)04

| Date | Drawn | Checked | Status |
|---|---|---|---|
| 1/8/16 | DM | AB | PLANNING |

Check all dimensions and levels on site

Only to be used on the site for which designed. The electronic transmission of designs/information contained in this drawing is carried out entirely at the User's risk and Kendall Kingscott Ltd. will have no liability for any errors or inaccuracies arising therefrom. The production of amended or updated information from the said designs/information by the User is entirely the responsibility of the User and Kendall Kingscott Ltd. shall have no responsibility in respect thereof whatsoever.