



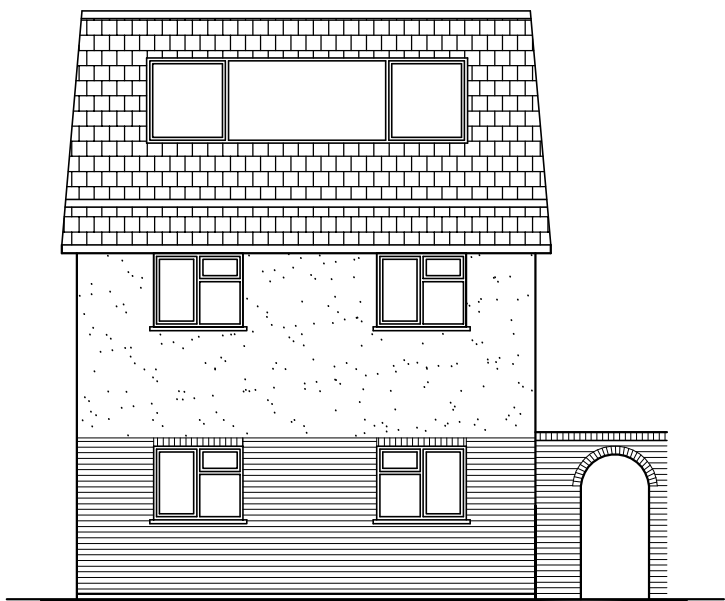

SOUTH—WEST

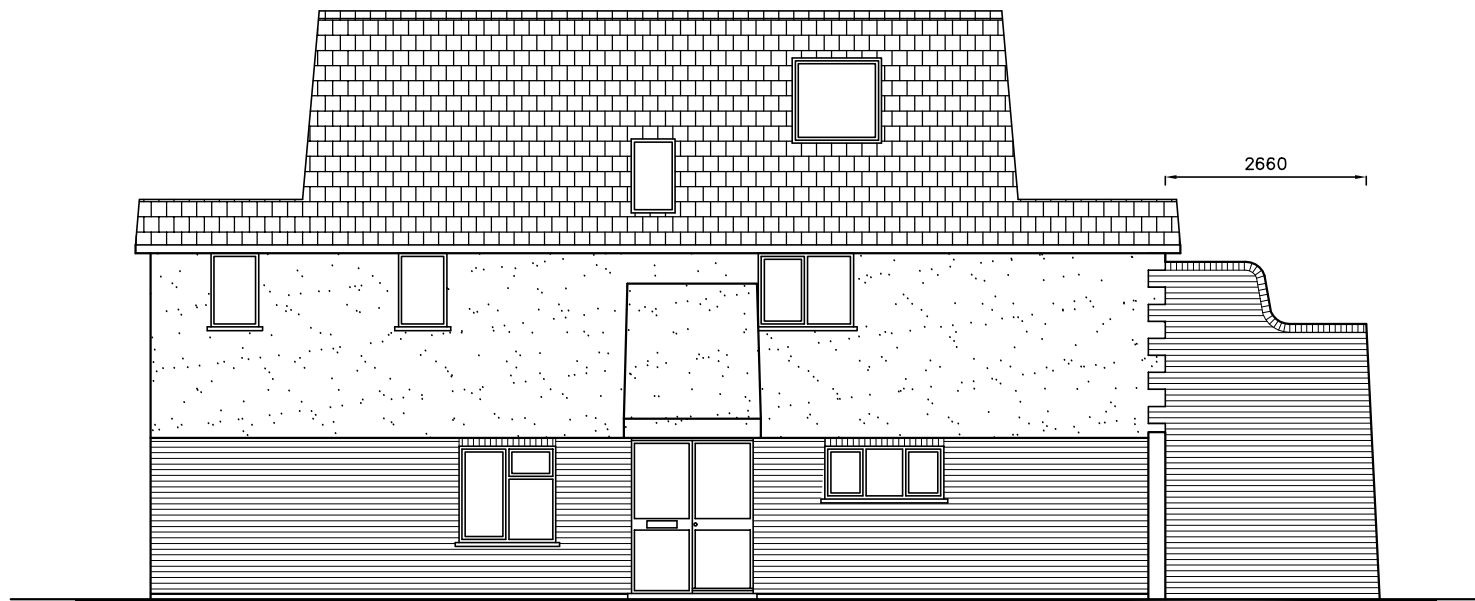

SOUTH—EAST



NORTH—EAST




NORTH—WEST

Windsong,  
Ferry Road,  
Hayling Island,  
PO11 0DG

## SURVEY ELEVATIONS

### Revisions

- A. Wall revisions 09/08/16
- B. NW window added. 22/08/16
- C.

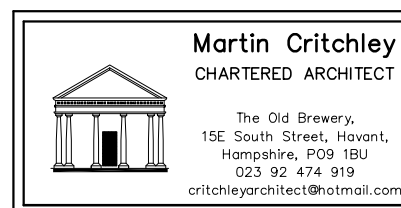

Scale A1 = 1:50, A3 = 1:100  
Date 17/05/16  
Drawn JHL/NKM

metres

10

20

30

1632—301<sup>B</sup>