

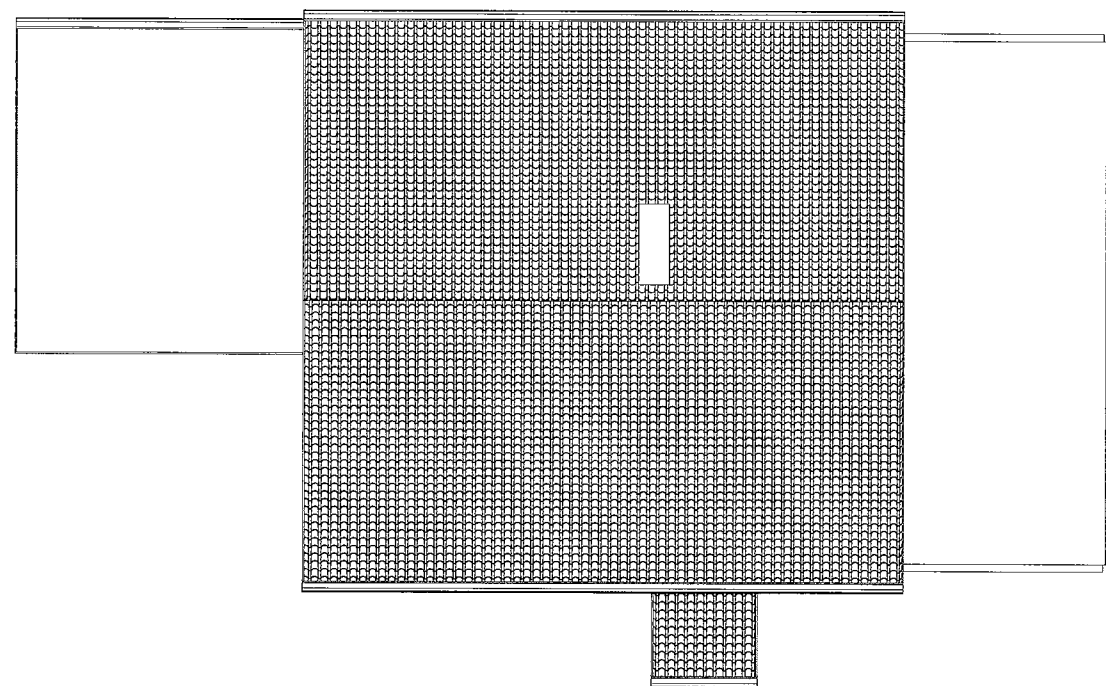


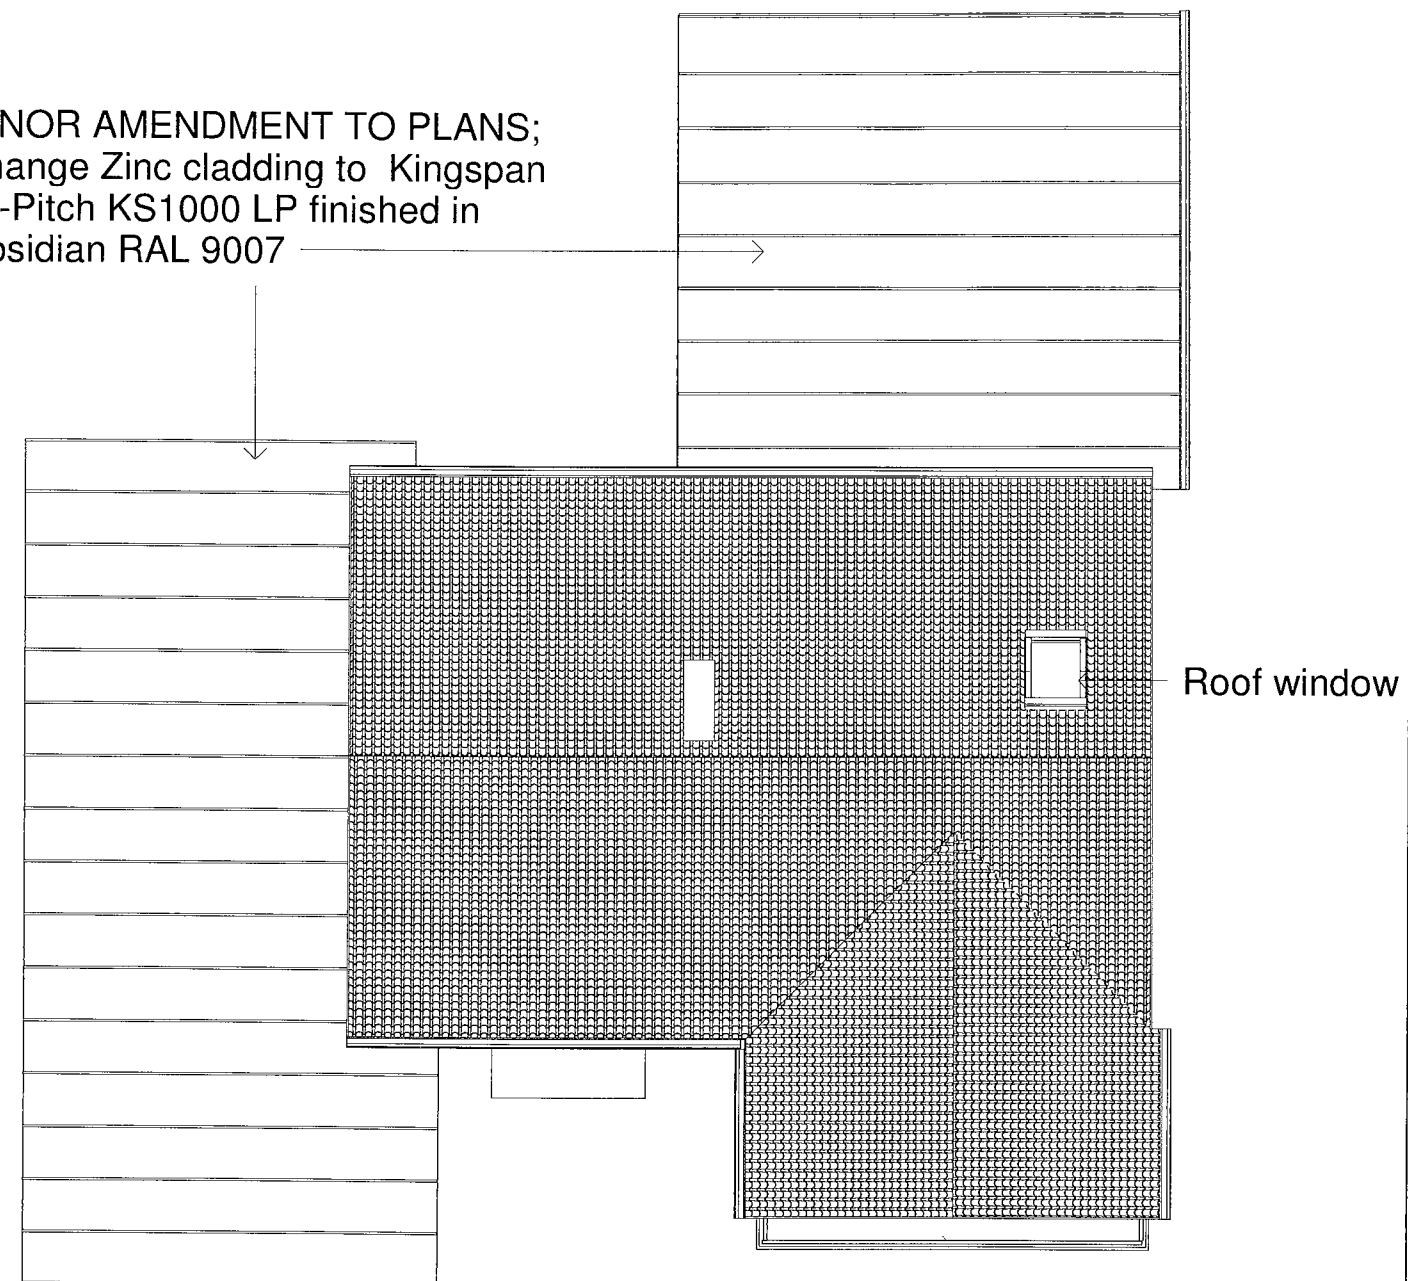

# Existing Roof Plan

1 : 100

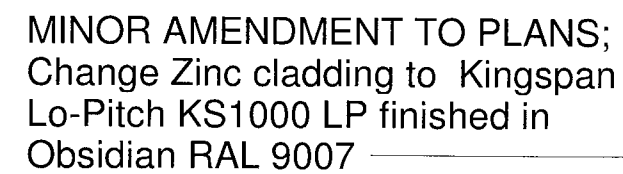

# Proposed Roof Plan

