



Proposed alterations and extension to 10 Bath Road | Emsworth | PO10 7EP

RBA Architects Ltd for Mr and Mrs T Doran

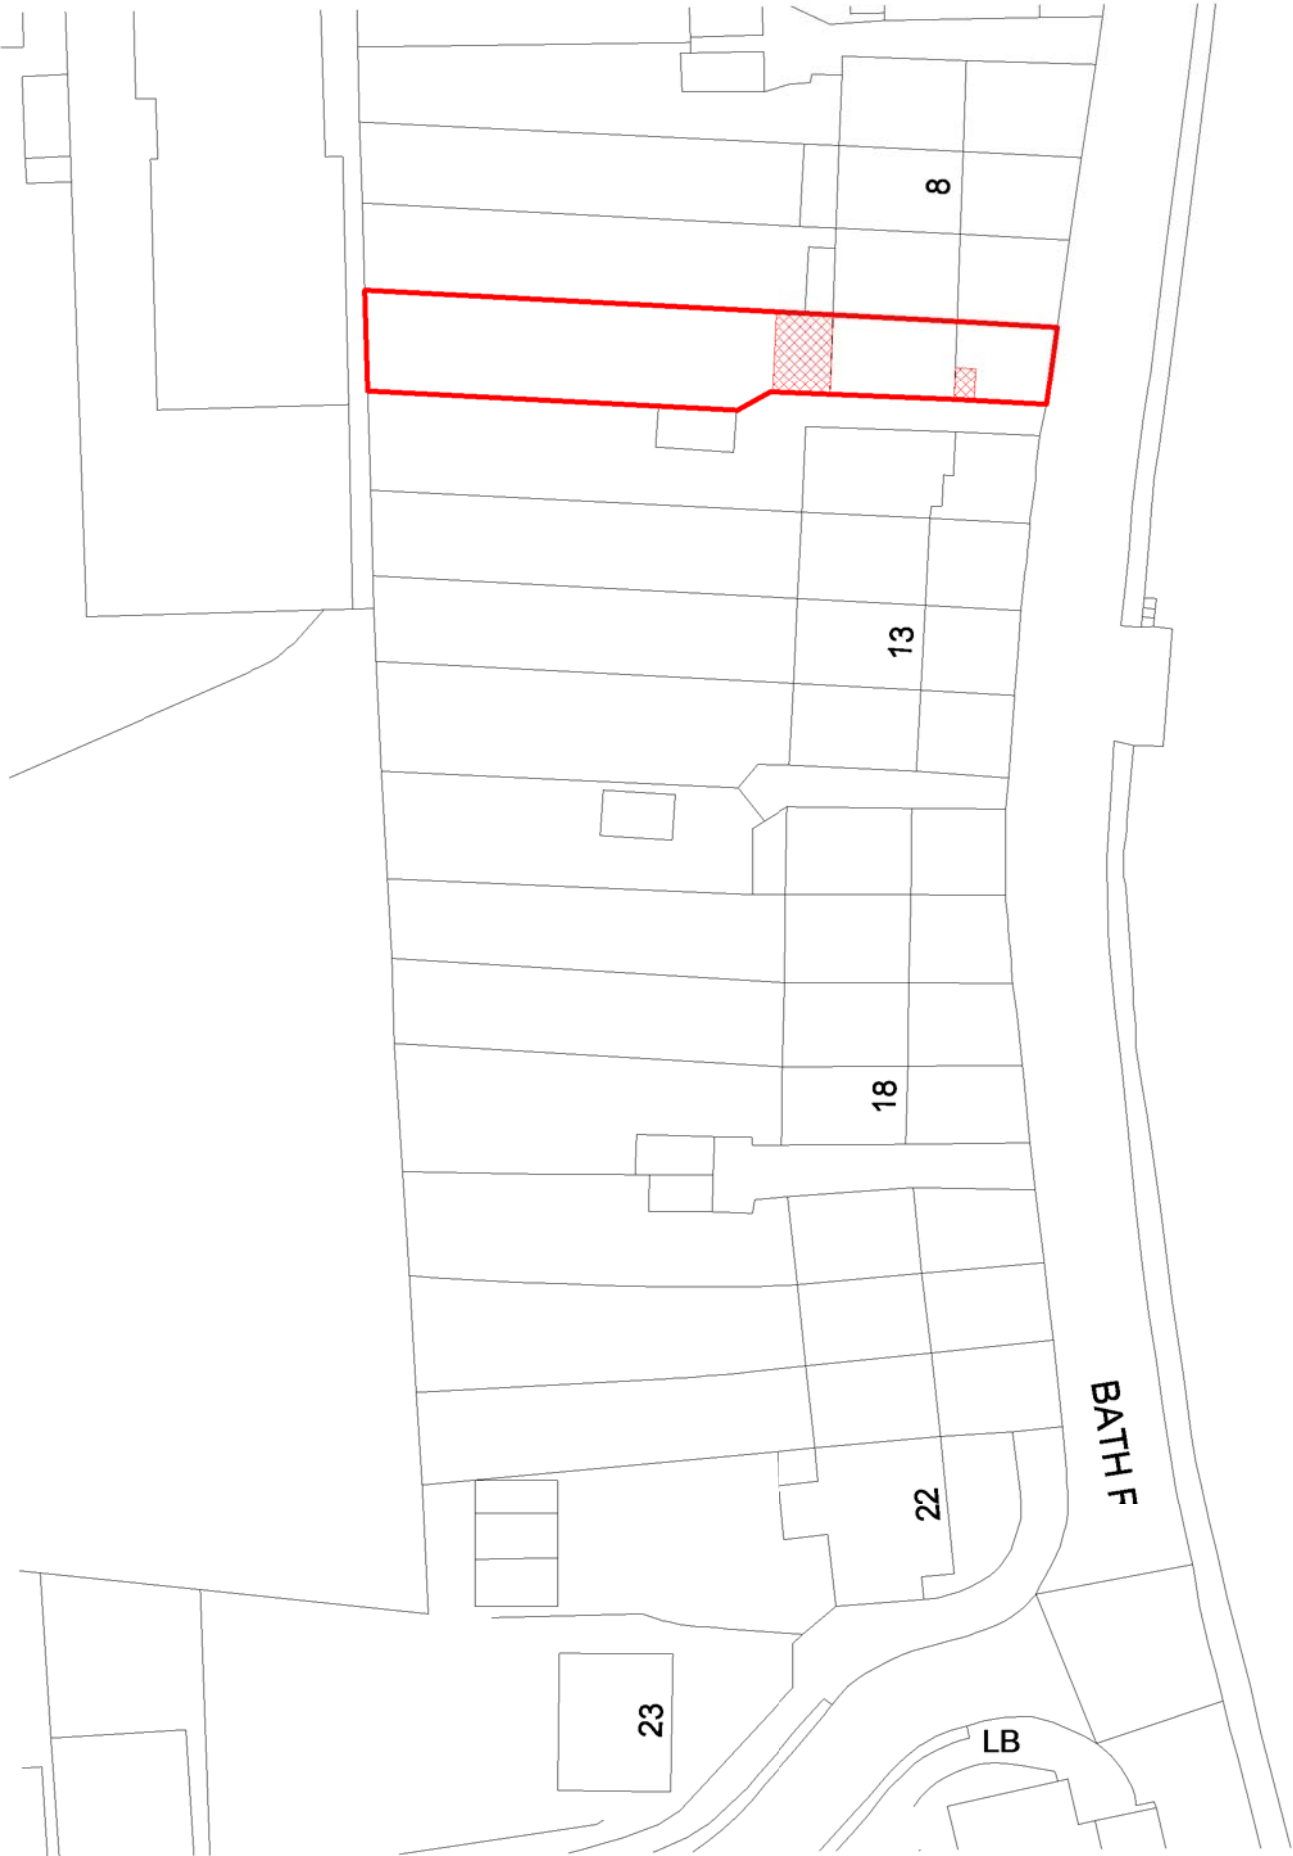

1. Block Plan
scale 1 : 500

Mill Pond

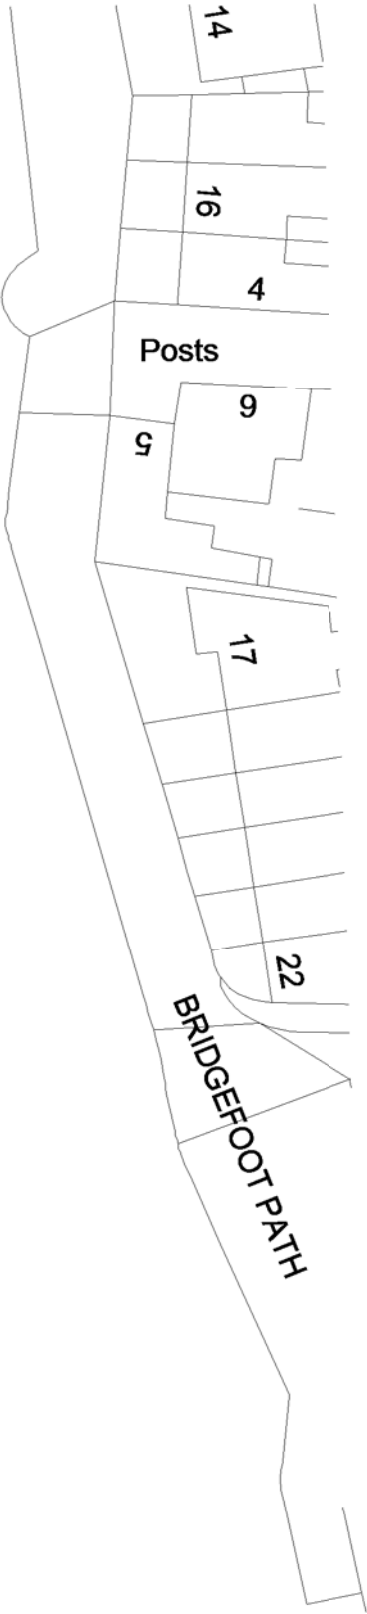

notes

Permission is granted to scale from this drawing for the purposes of Local Authority Planning Approval only. Please verify that the information is correctly printed to scale by checking the control bar below.

0mm

20

40

In all other circumstances DO NOT scale from this drawing, please contact this office for any additional information required. Contractors, Sub Contractors and Suppliers are to check all relevant dimensions and levels of site and building before commencing any shop drawings or building work.

RIBA

Chartered Practice

Ordinance Survey information is reproduced under Crown Copyright 2007 ©. All rights Reserved. Licence number 100020449.

This drawing is the copyright of RBA Ltd ©

This drawing must be read in conjunction with related RBA drawings as scheduled in the Drawing Register. This drawing must also be read in conjunction with the following consultants, specialists & sub-contractors drawings :

drawing number	consultant name	revision
----------------	-----------------	----------

RevD2. Porch footprint added	20/06/16	RJB	RDV
RevD1. Planning Application	17/06/16	RJB	RDV
revisions	date	author QA level a	author QA level b

rba

THE LECTURE ROOMS
CARNEGIE LIBRARY
FRATTON ROAD
PORTSMOUTH
PO1 5EZ
t: 023 9275 3672
e: mail@rba-architects.co.uk
w: www.rba-architects.co.uk

project
Proposed Alterations and Extension
10 Bath Road, Emsworth PO10 7EP

drawing
Block Plan

scale	date	author QA level a	author QA level b
1 : 500	@ A3 03/06/16	RJB	RDV
job no	drawing no	rev	
1606	1.002	D2	

Revision Codes : P=Preliminary D=Design Stage T=Tender Issue C=Construction Issue