
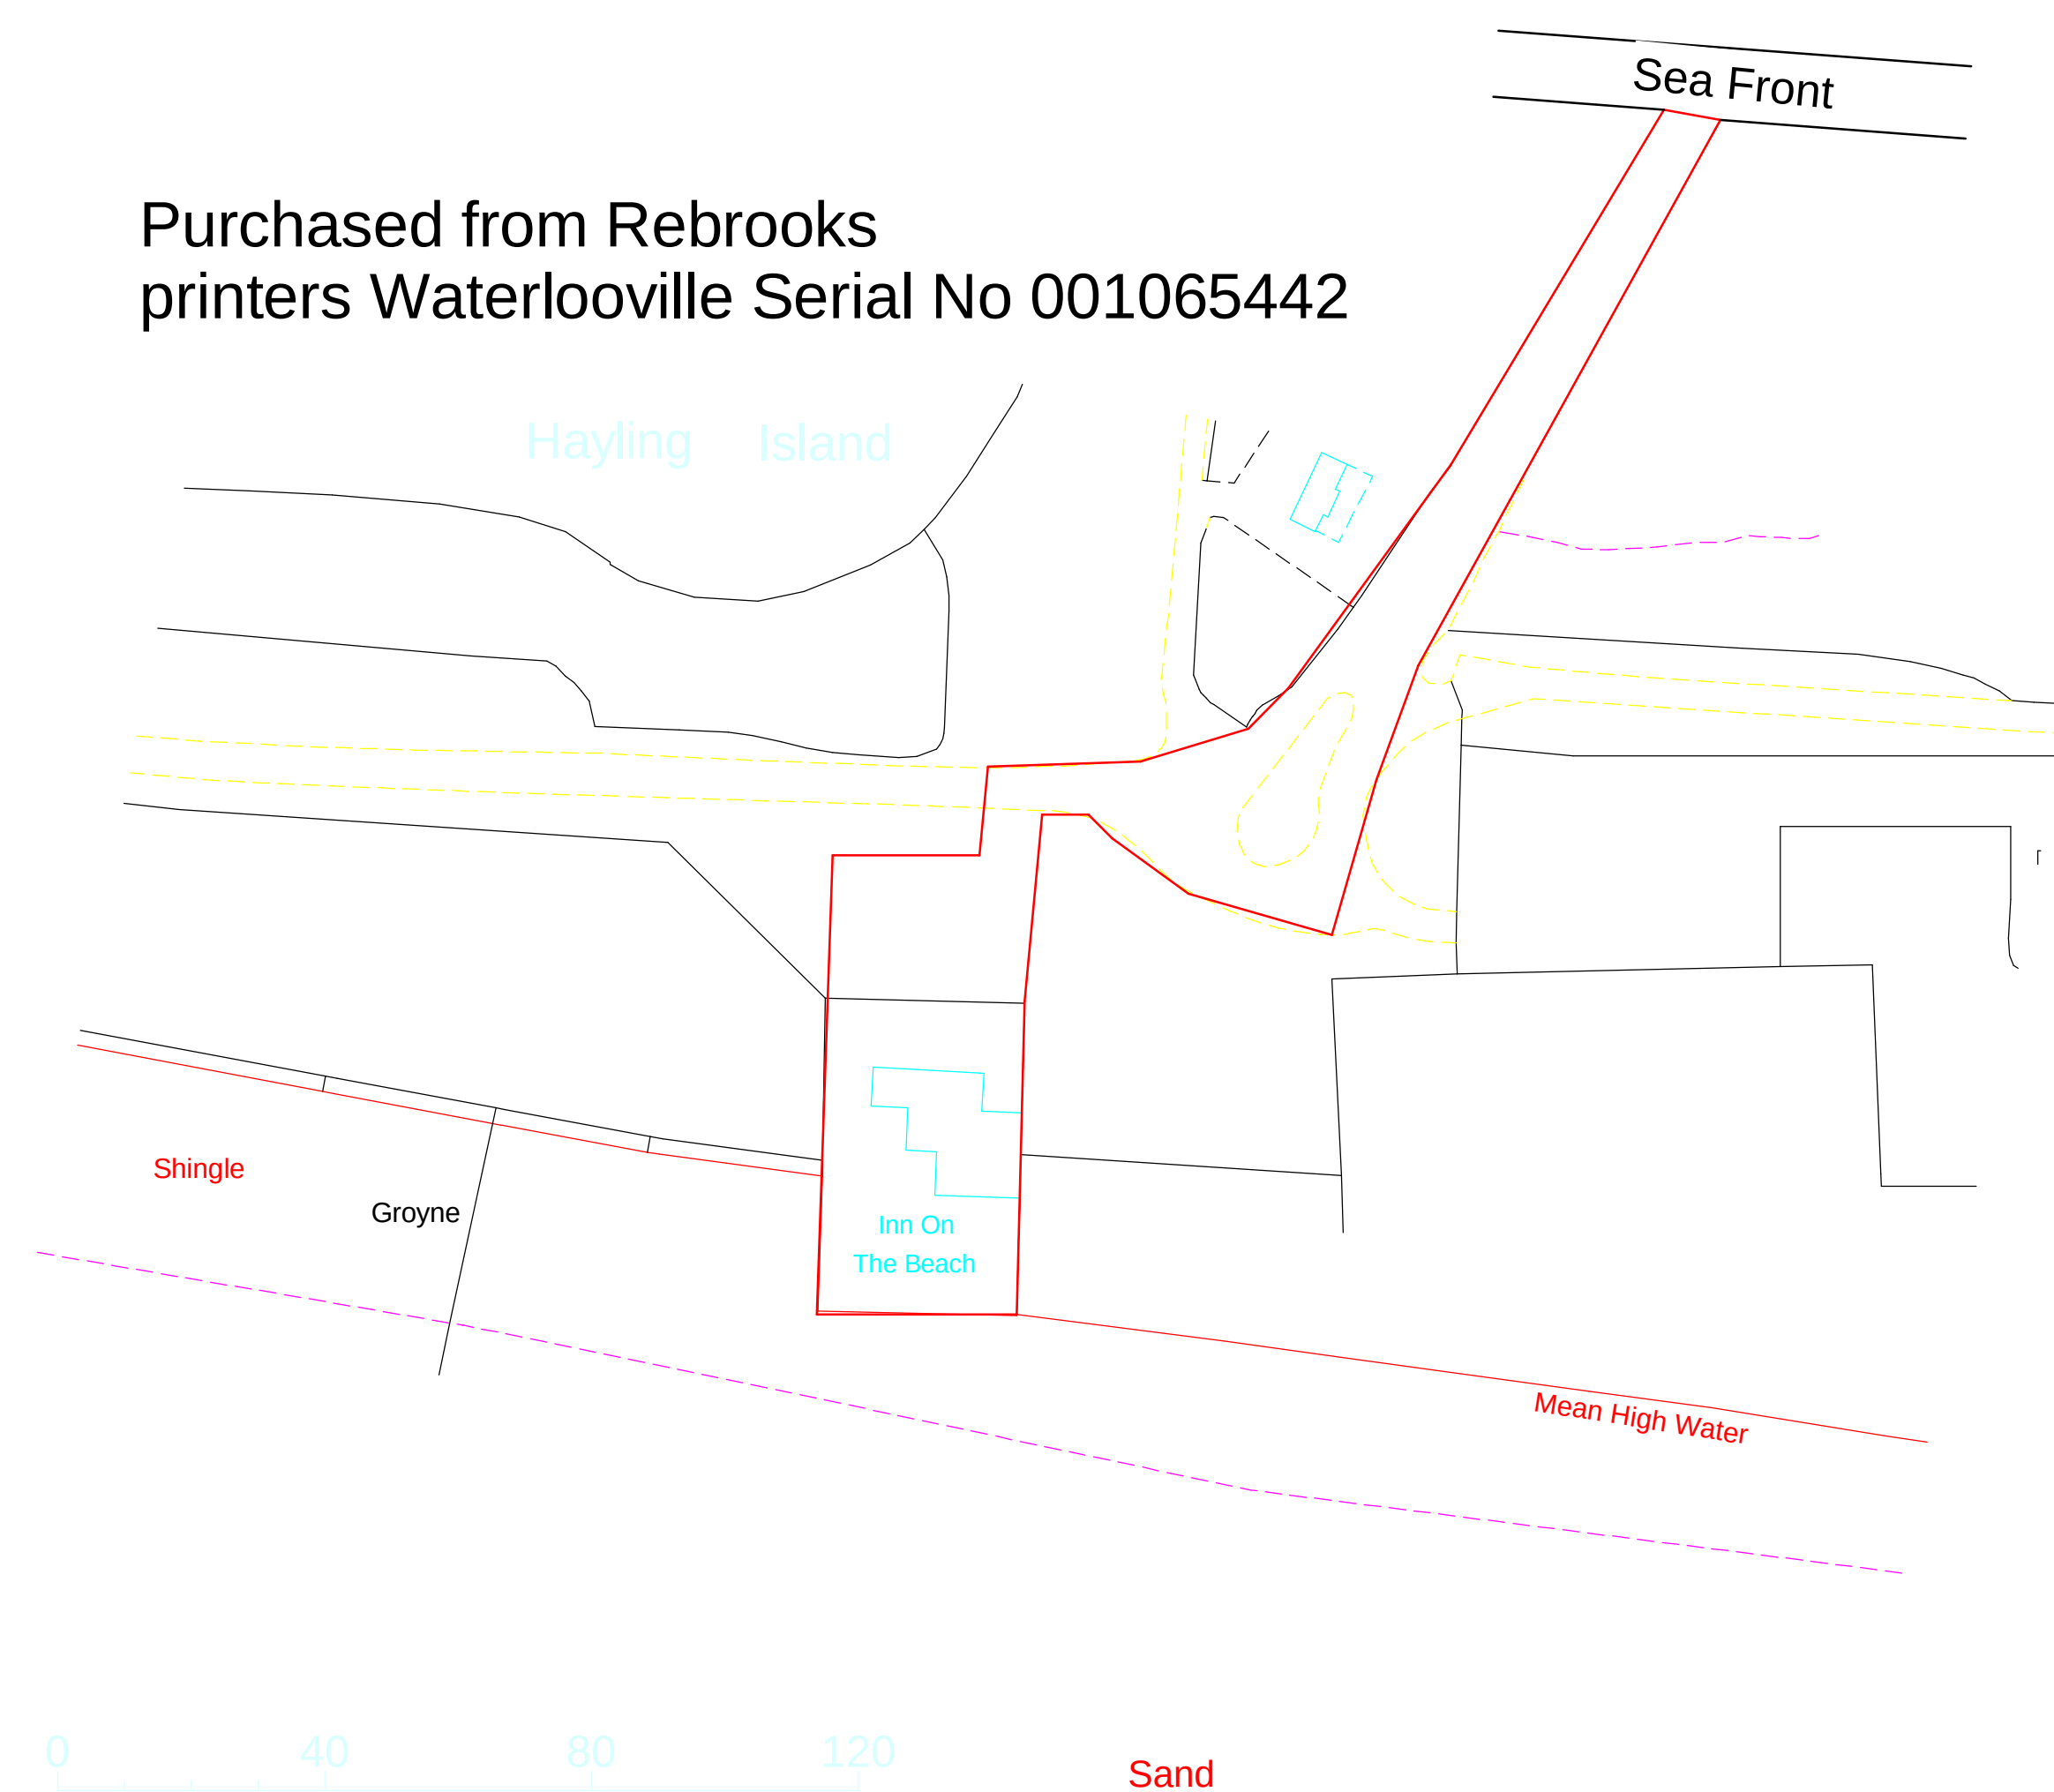
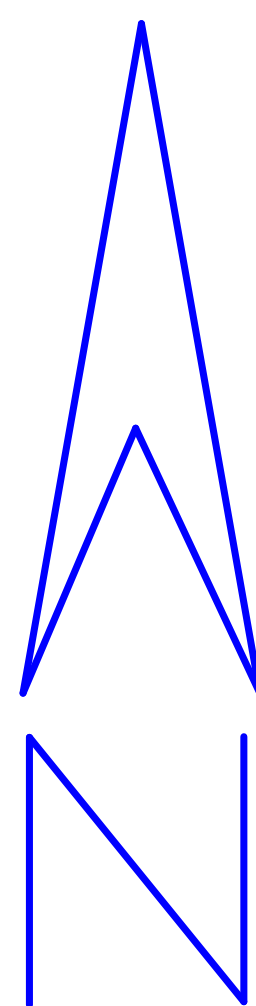
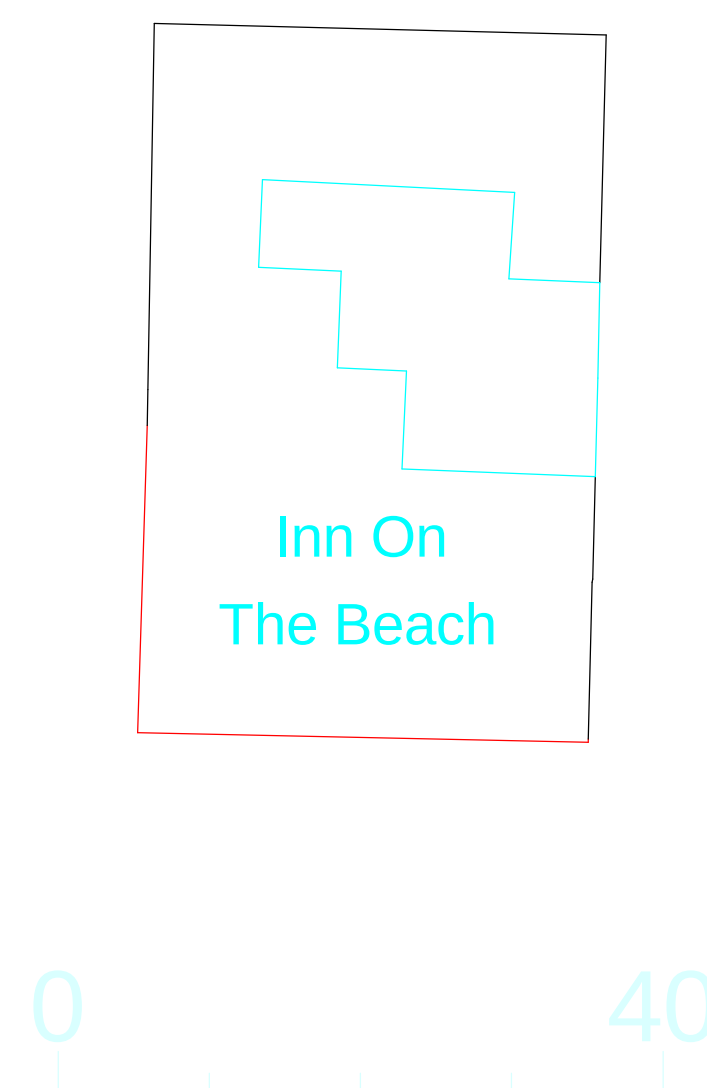
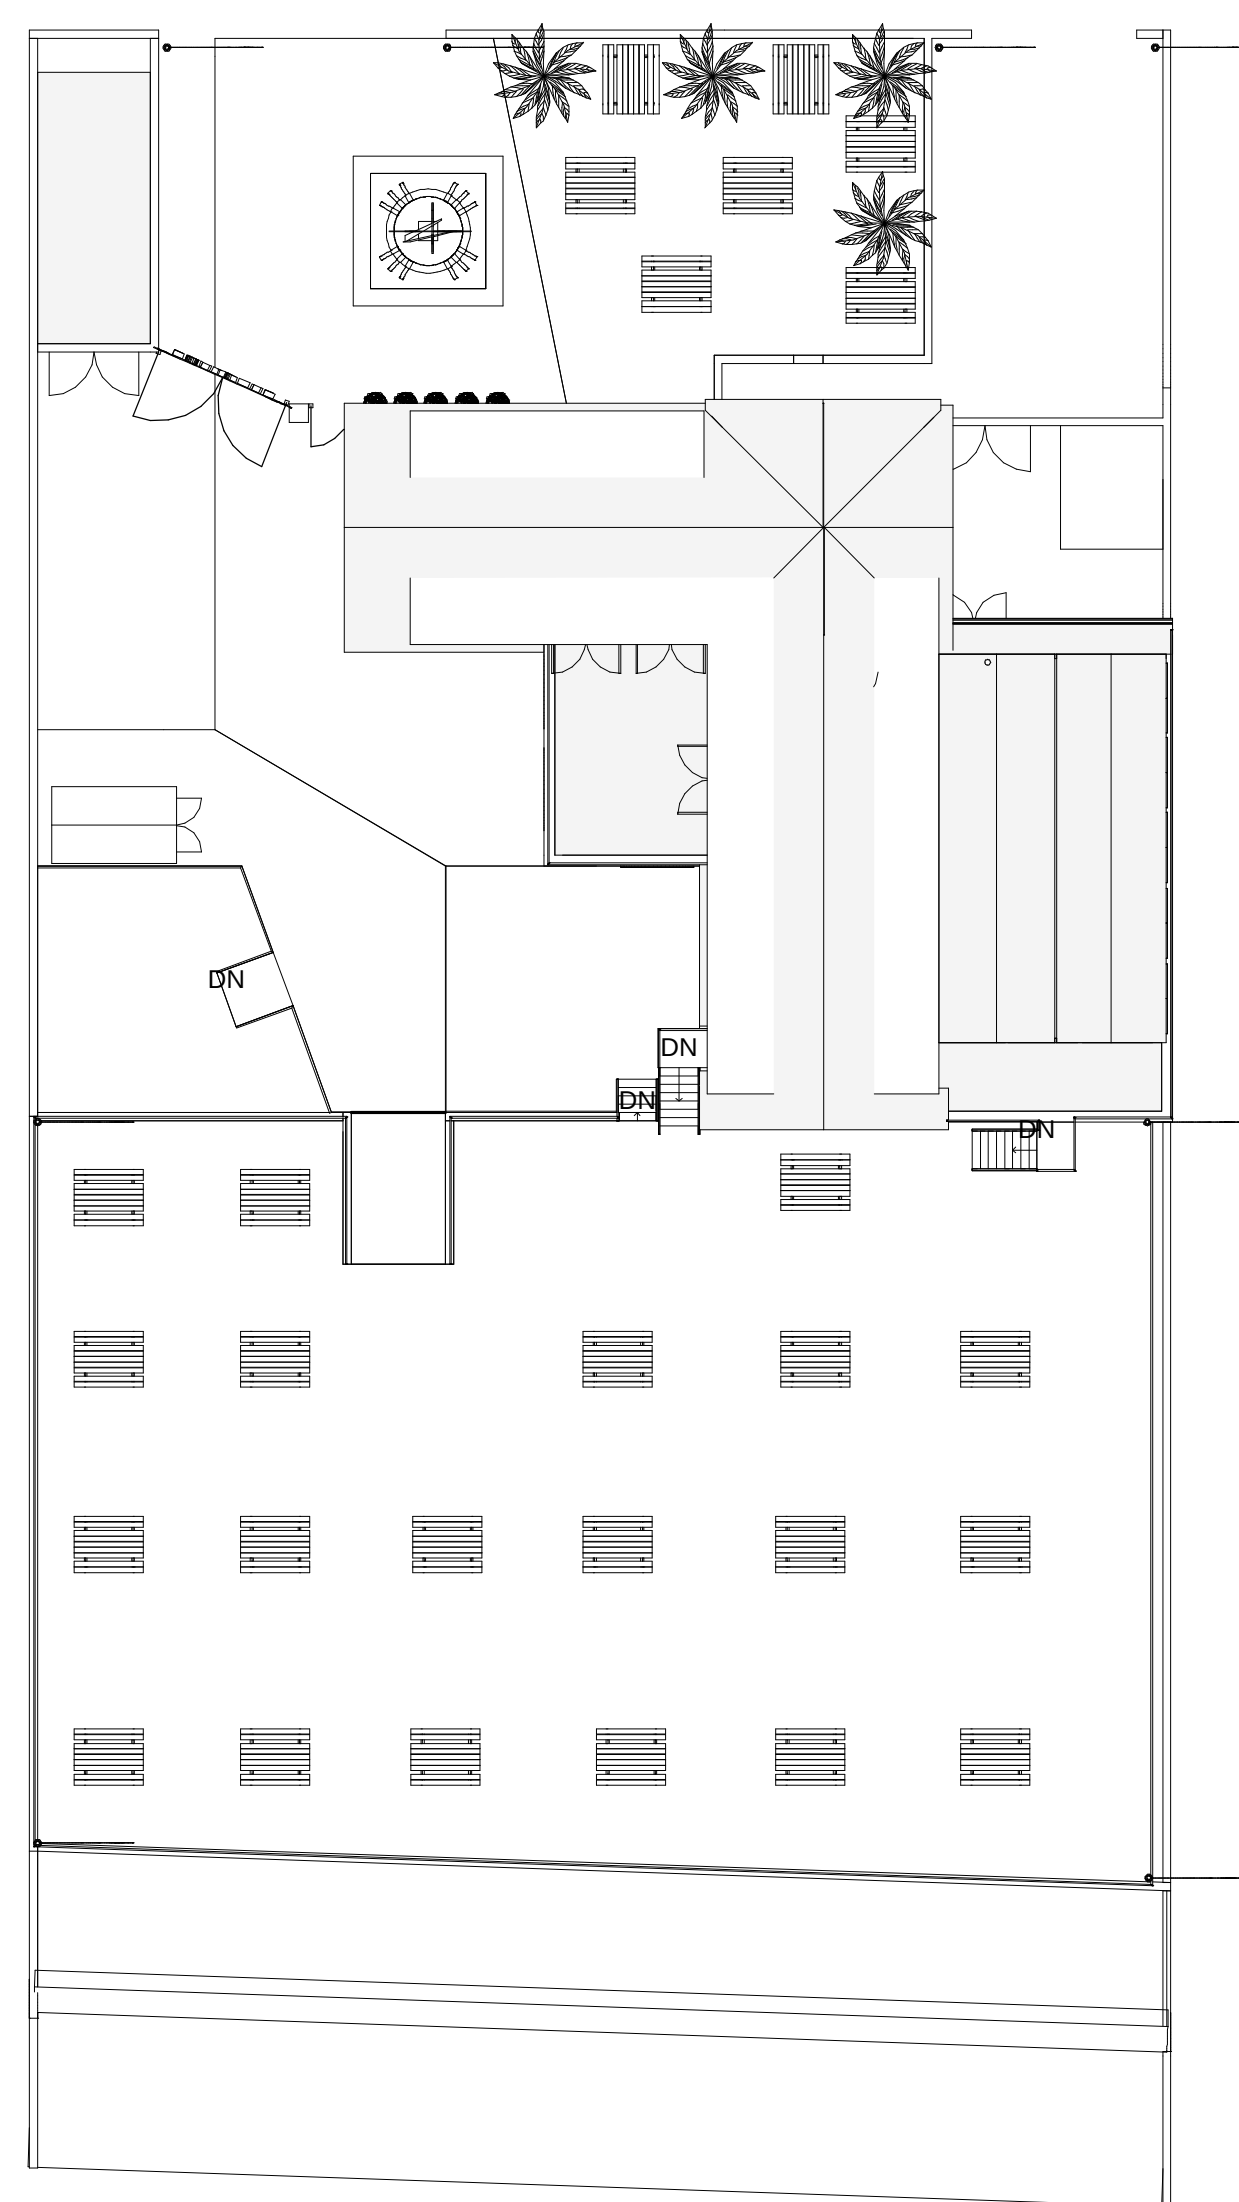
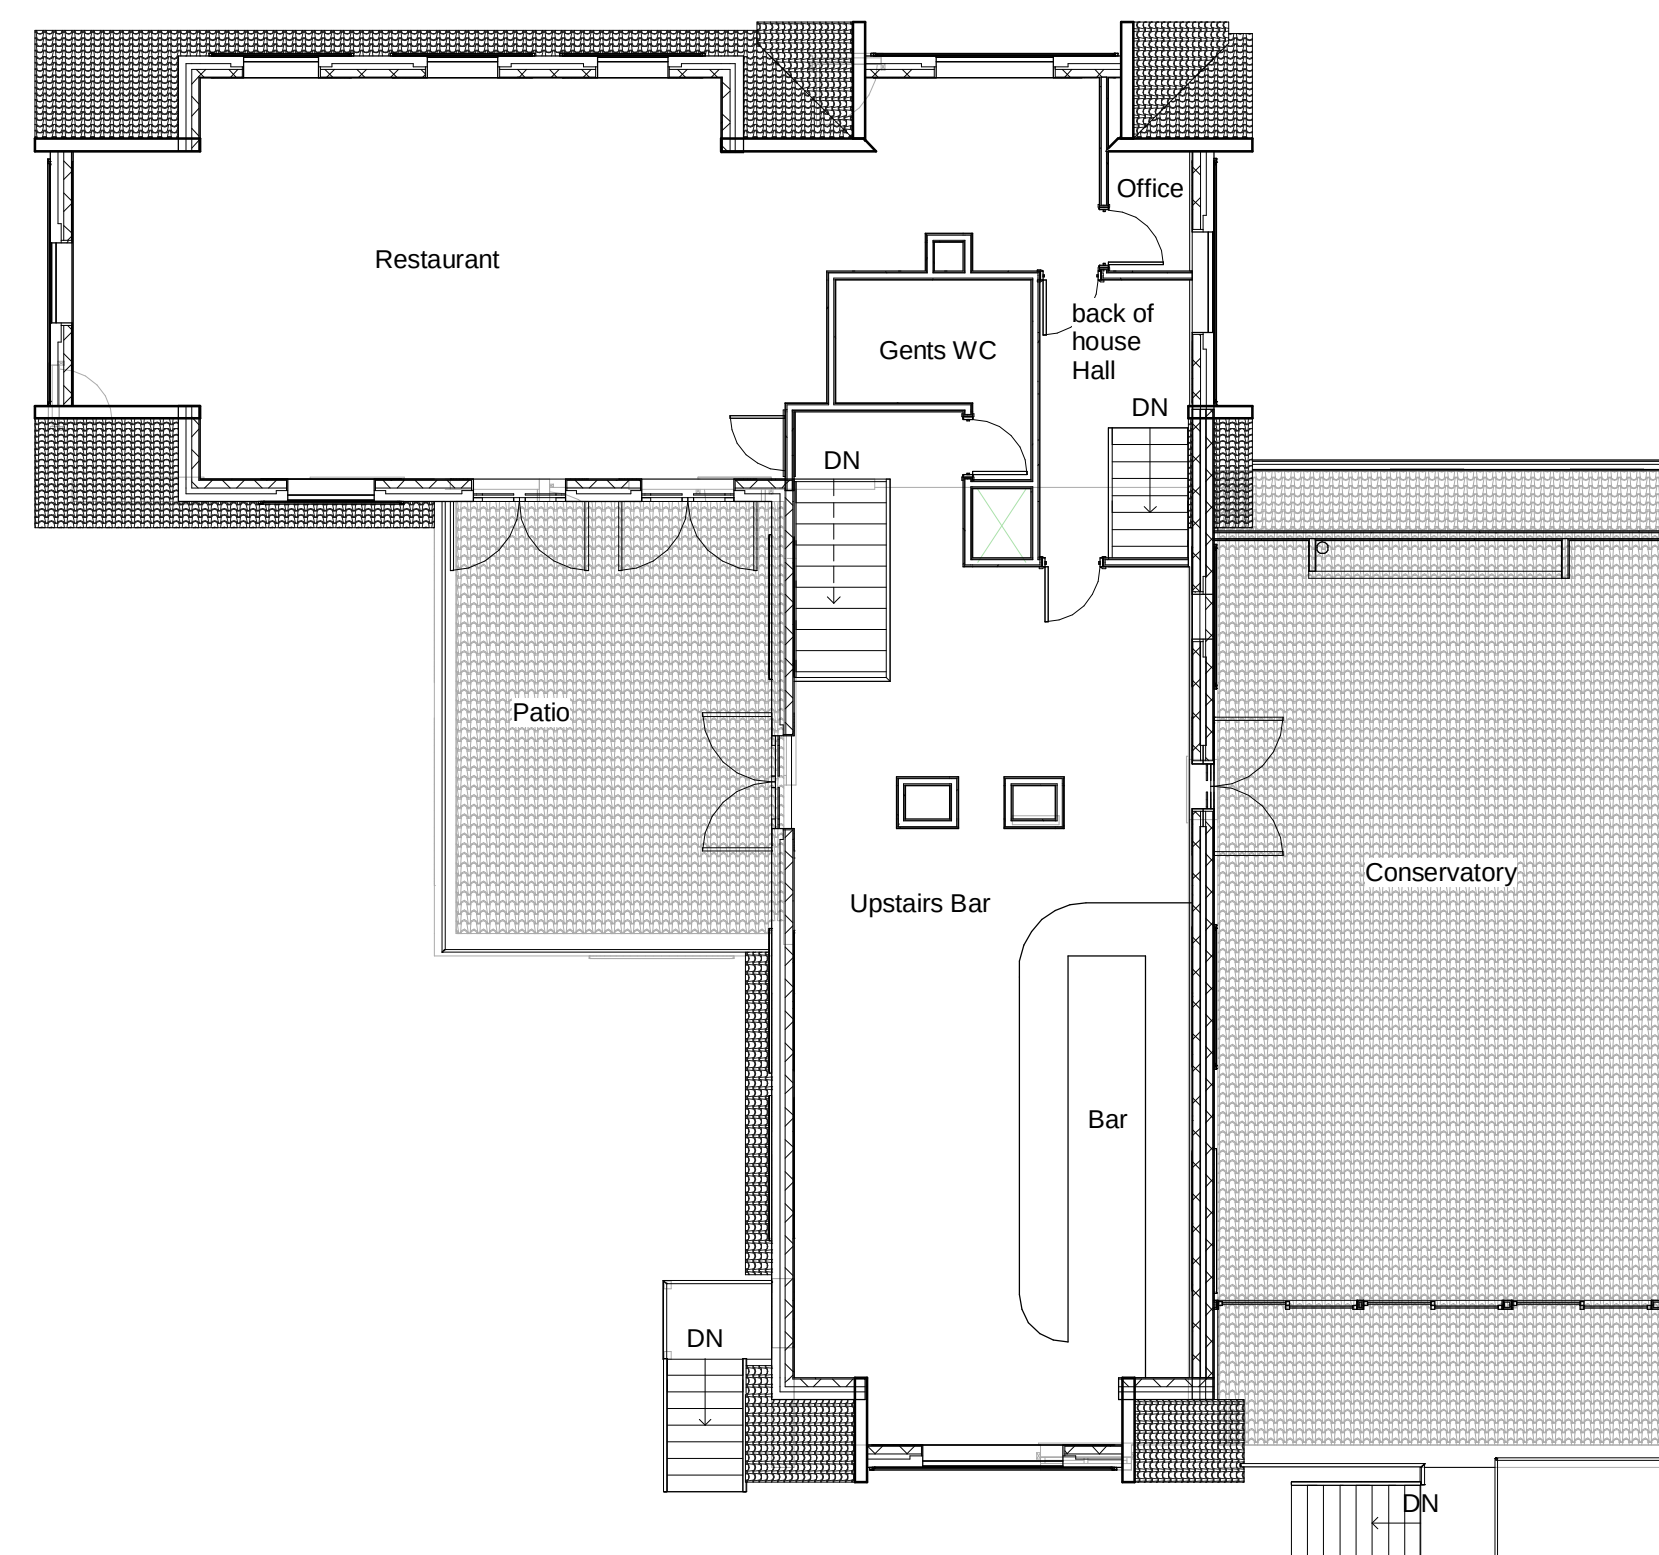


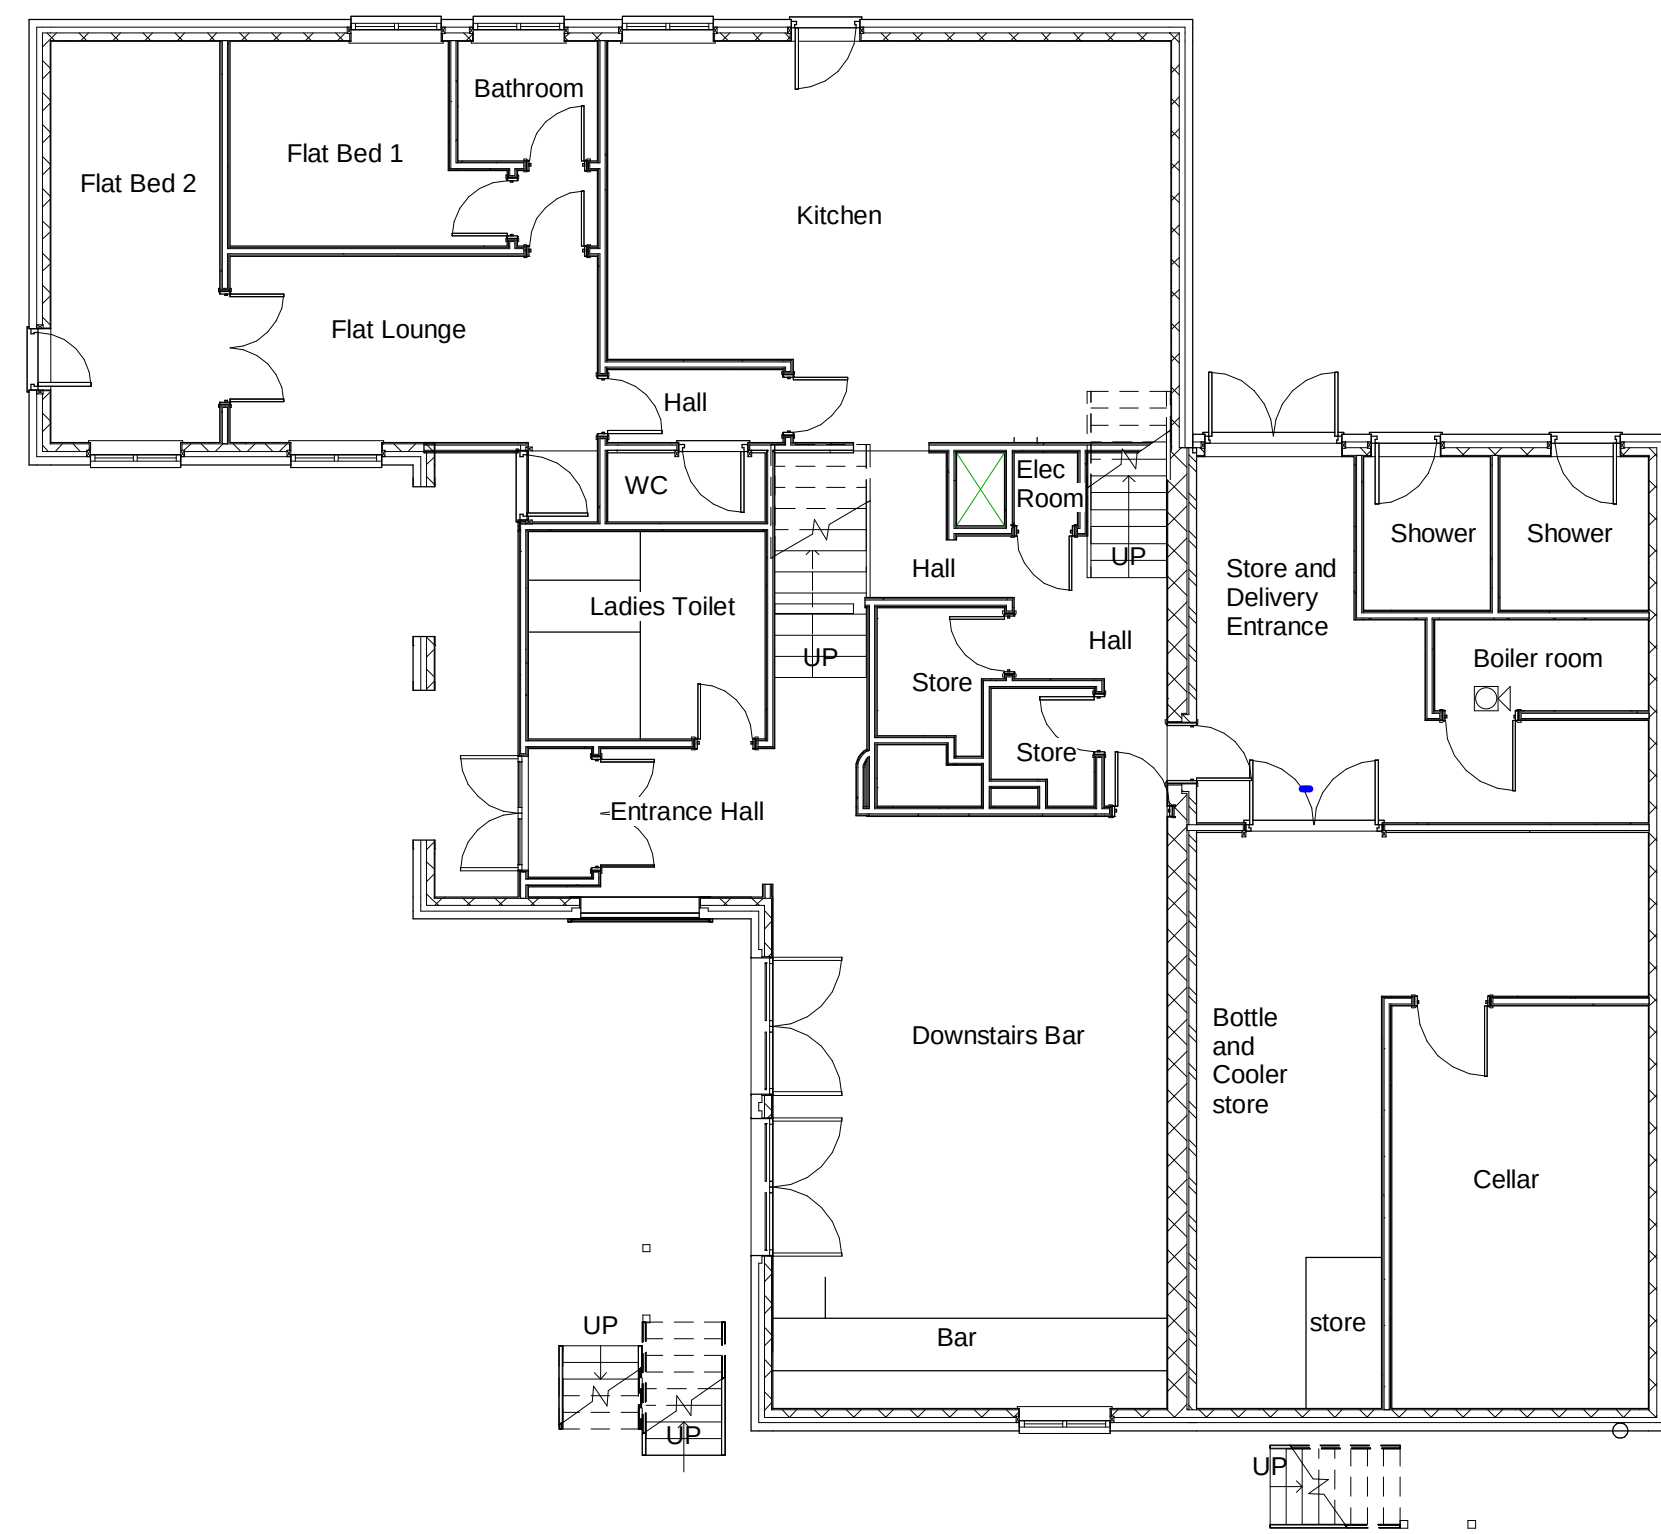

IJ Murray  
Associates

www.ijma.co.uk

IJ Murray Associates  
173 Havant Road  
Hayling Island  
Hampshire  
PO11 0LF  
Phone 02392469004  
Mob 07779 246915  
e-mail [ian@ijma.co.uk](mailto:ian@ijma.co.uk)

[illegible]

## Inn on the Beach

## 97 Seafront HI

## Existing Plans

|                |                |
|----------------|----------------|
| Project number | Project Number |
| Date           | Issue Date     |
| Drawn by       | Author         |
| Checked by     | Checker        |
| A101Ex         |                |
| Scale          | As indicated   |