



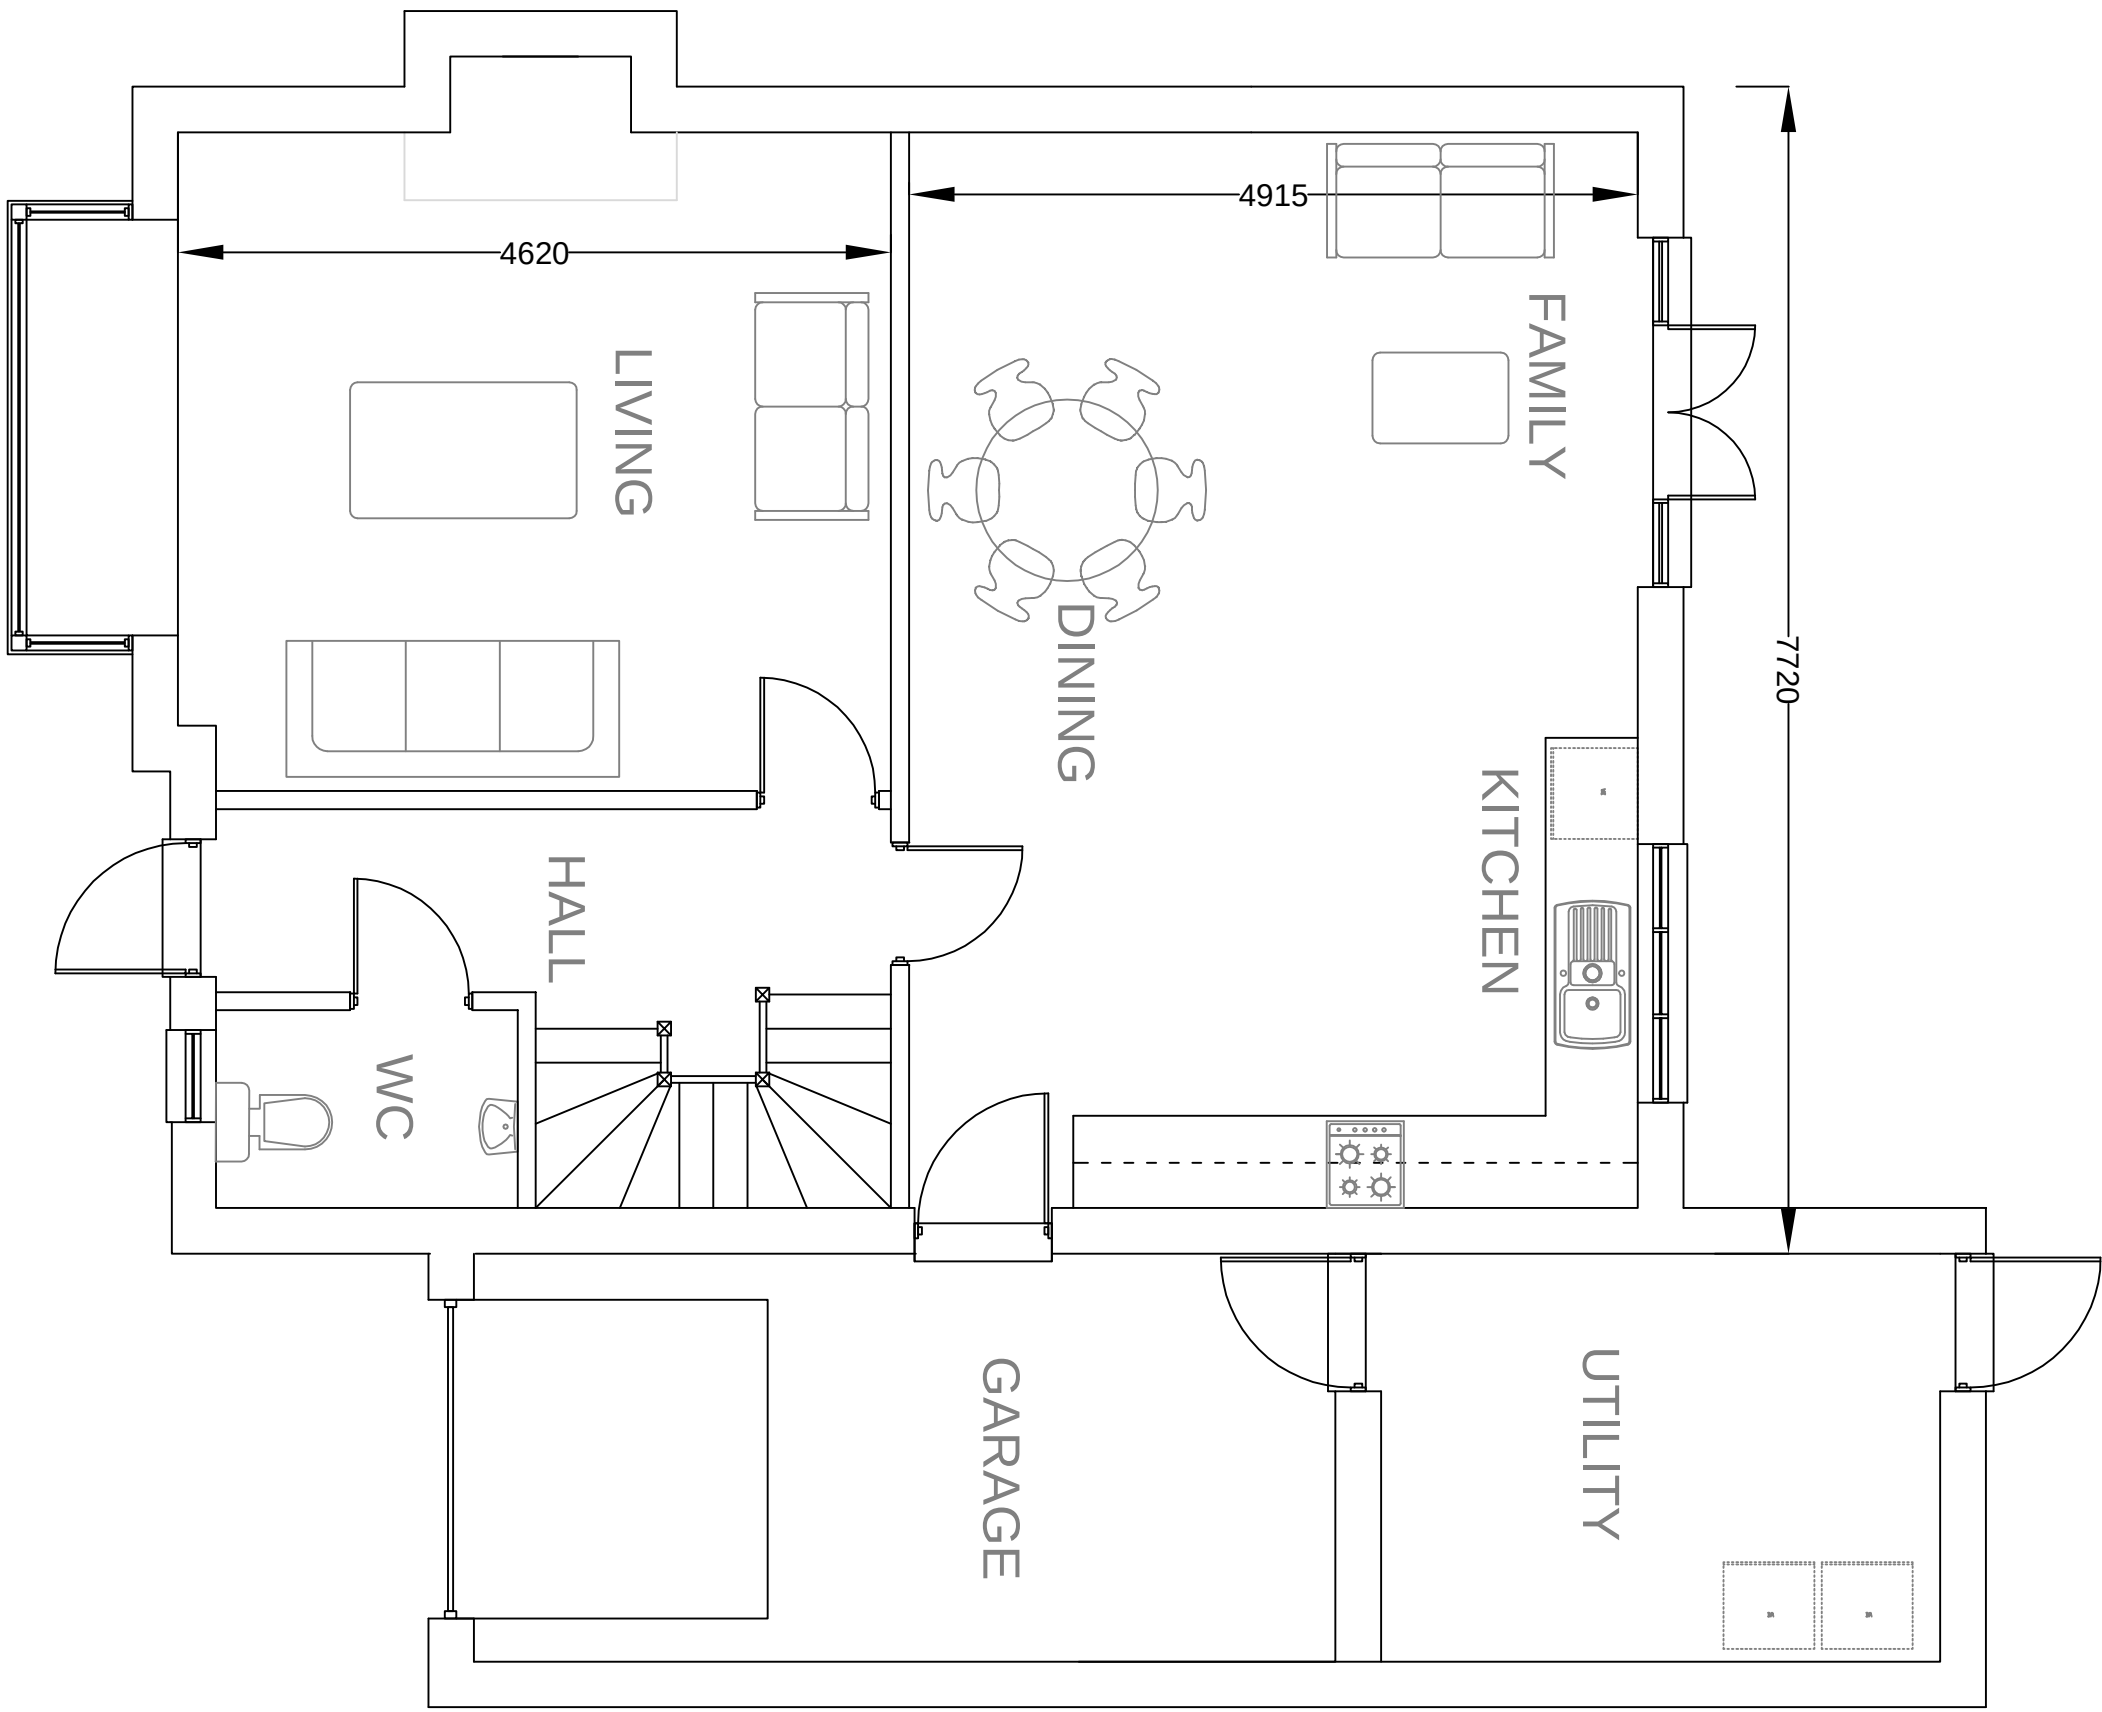

GROUND

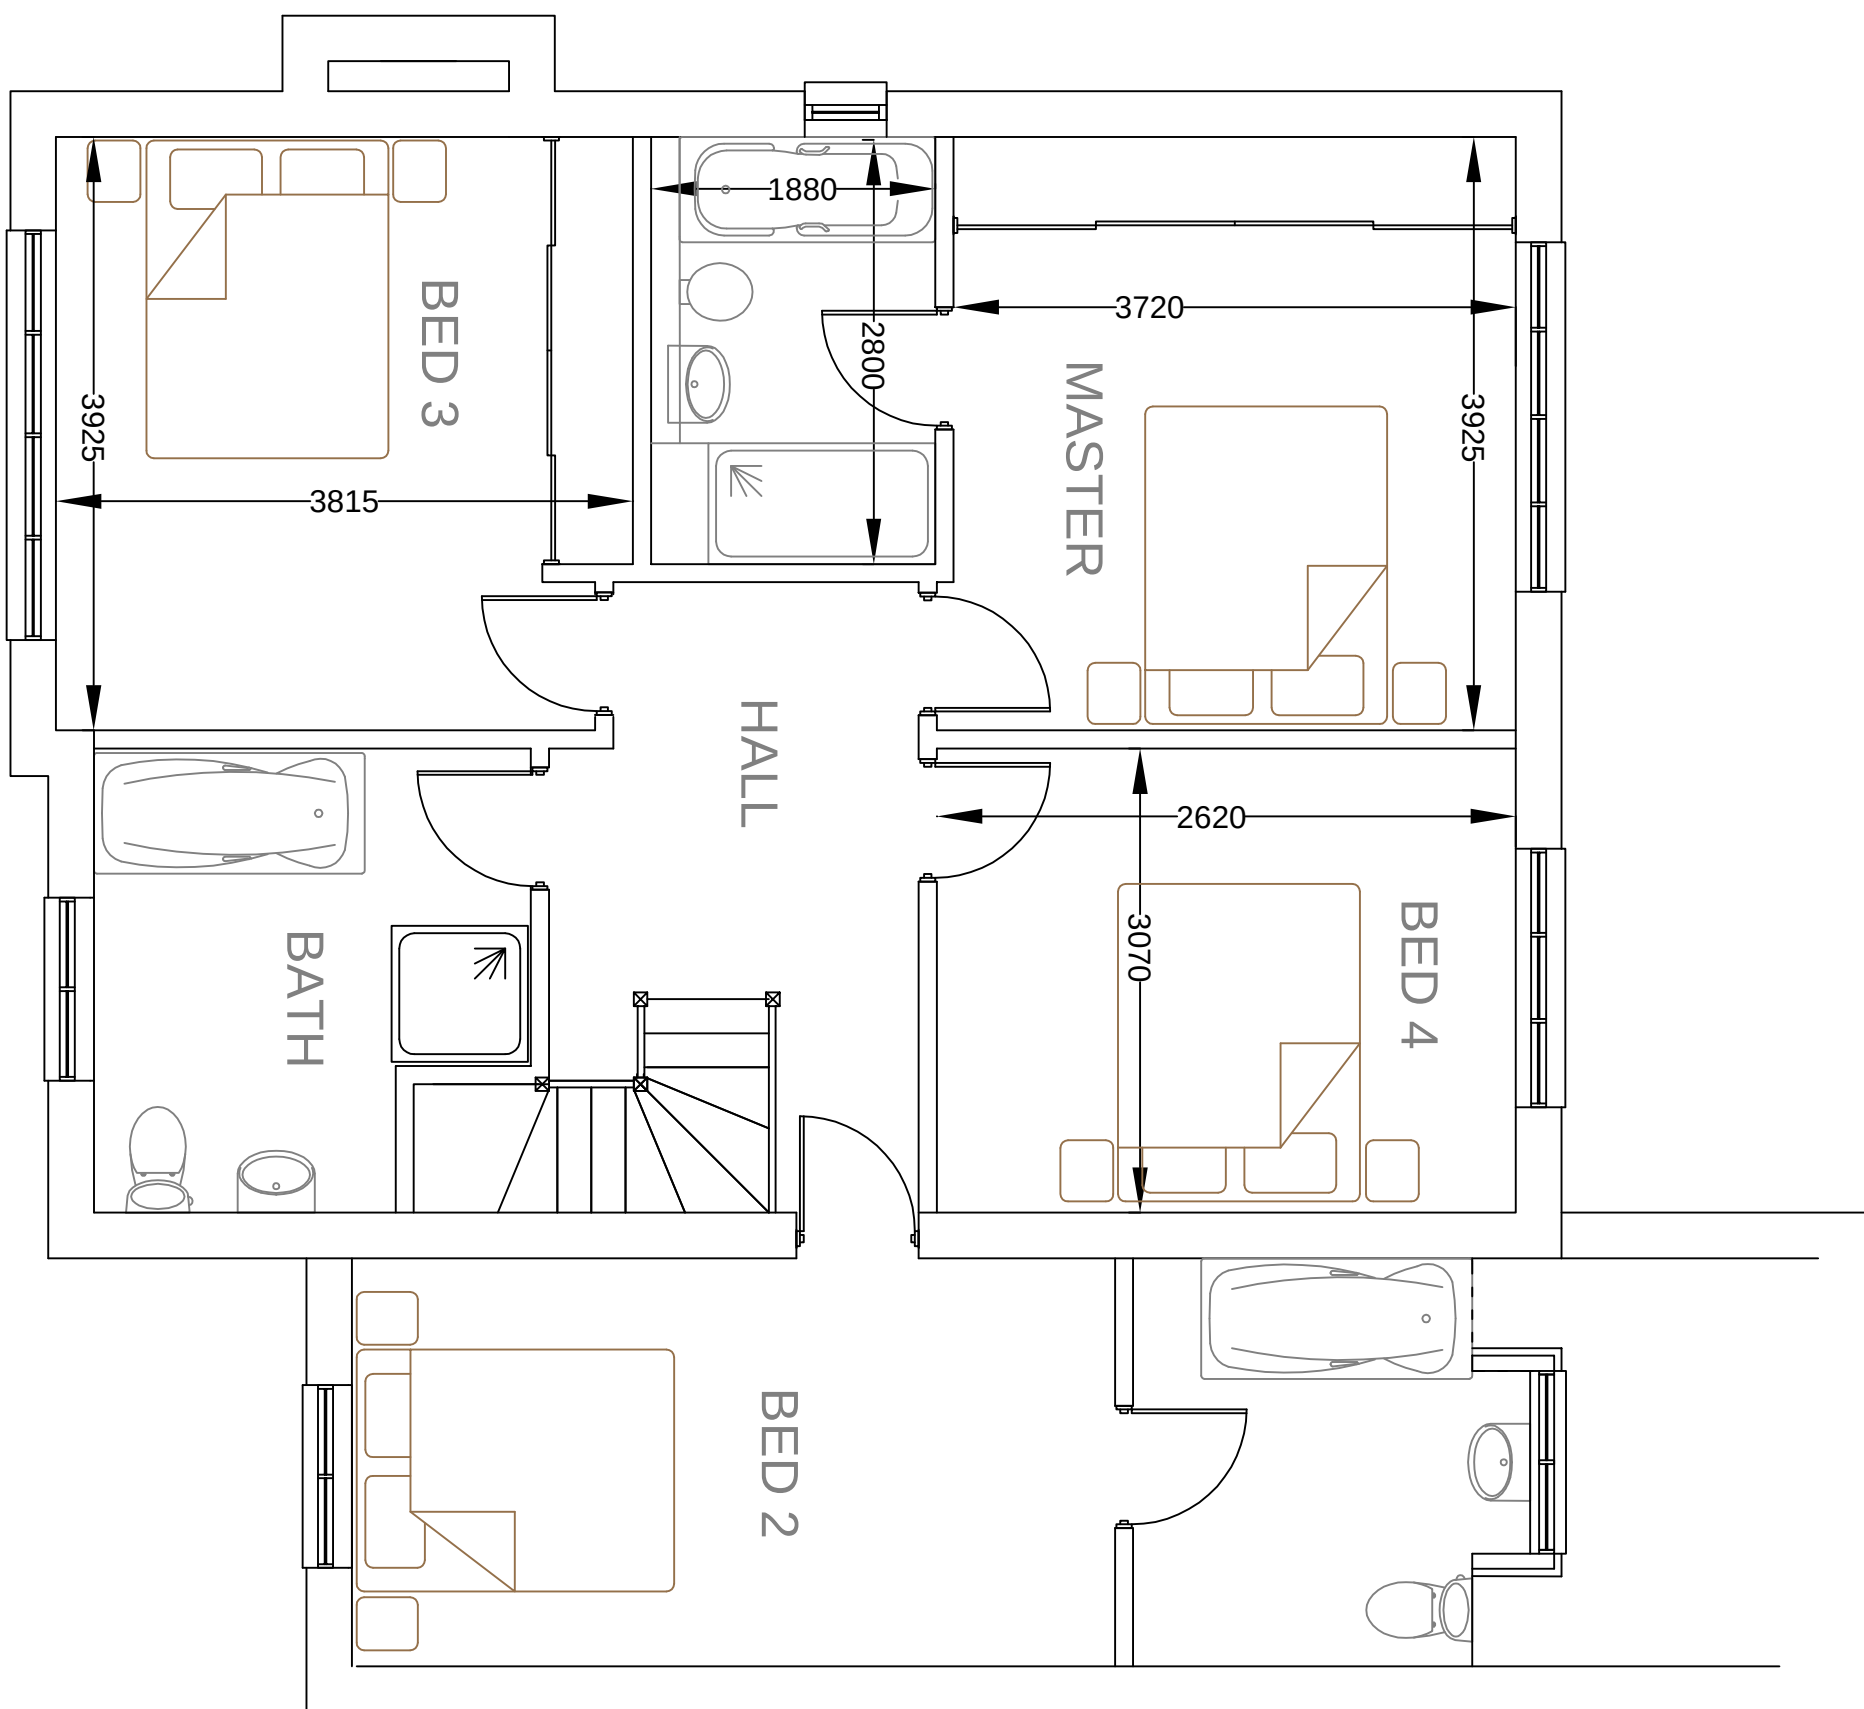

FIRST

Client
MR AND MRS HILL
61 HOLLYBANK LANE
EMSWORTH

Project
PROPOSED DWELLING OFF-
AUBURN WOOD

Title
PROPOSED FLOOR PLANS

PROJECT **DRAWINGS**
01H/10/15 04
scale date drawn
1:50 @ A1 28.04.16 SJ

STEPHEN JUPP
CHARTERED
TOWN
PLANNER

348 Congeston Road
Bognor Regis, West Sussex PO21 3BX
t: 01243 827113 m: 07777 688866
e: steve@planning-solutions.co.uk