
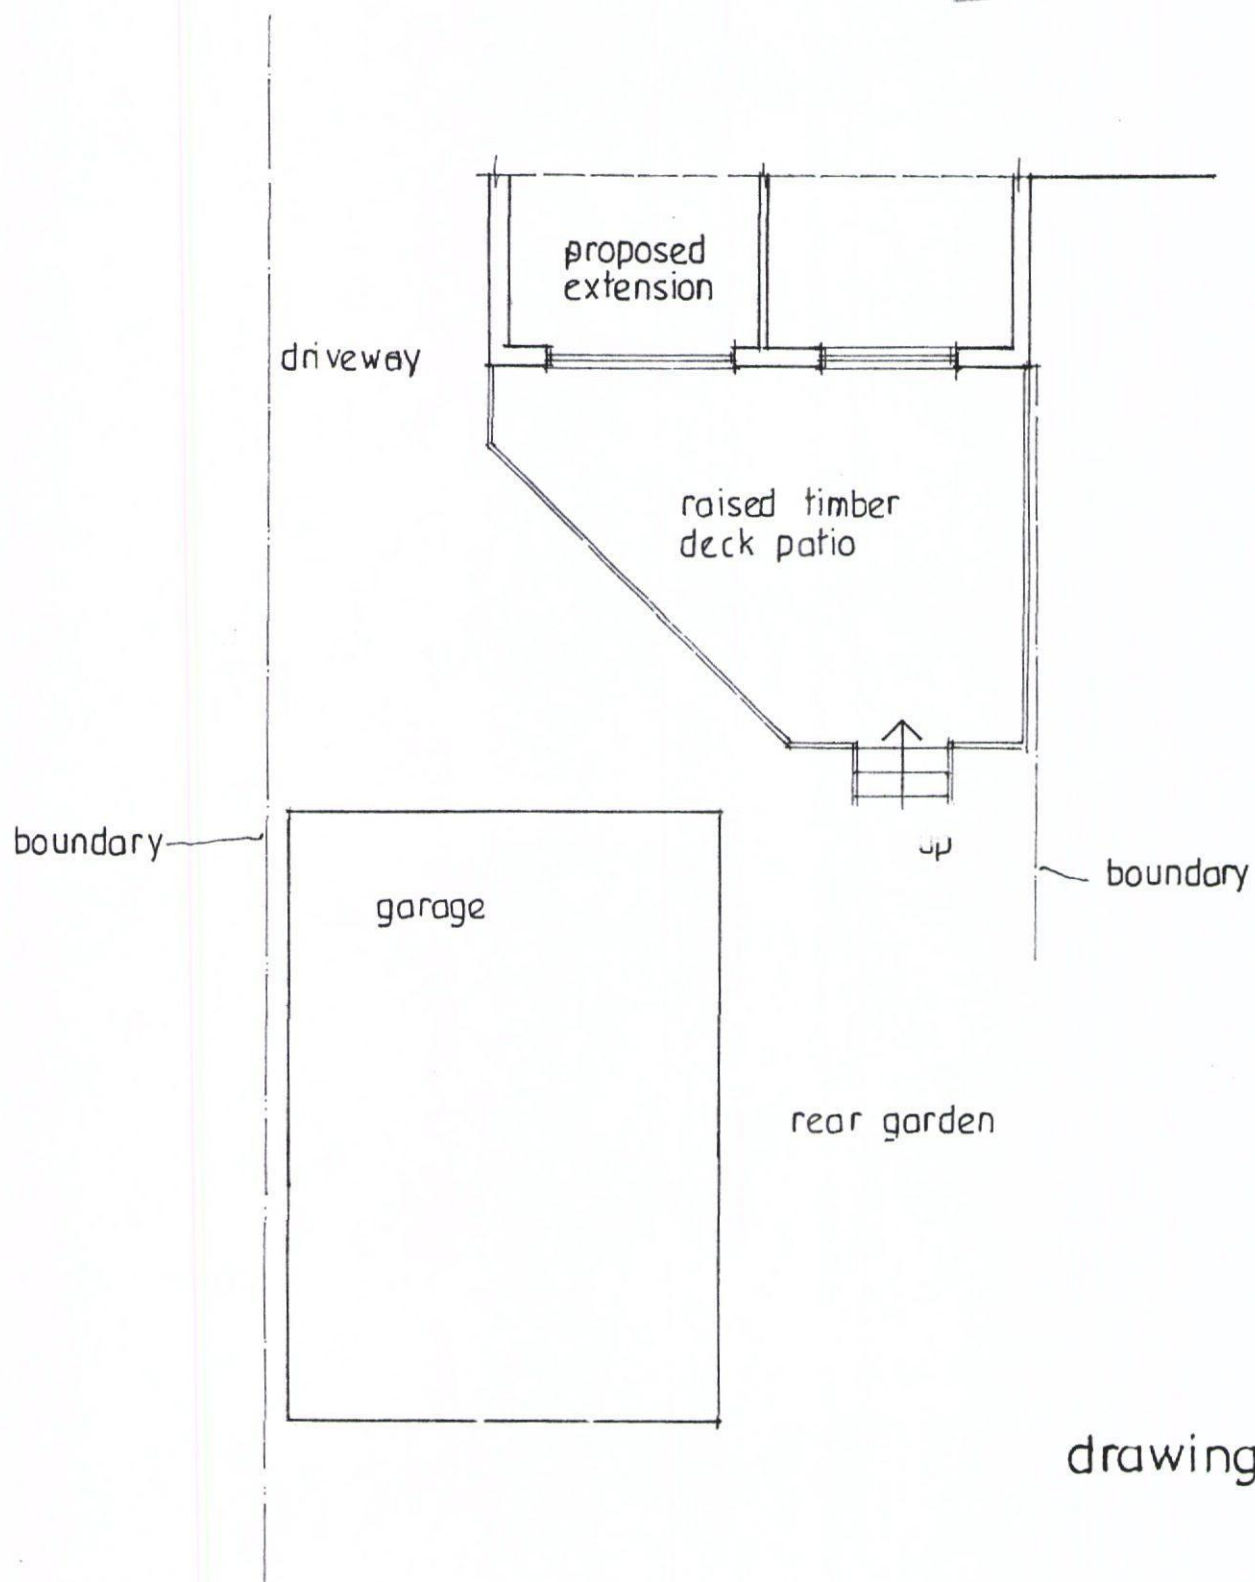


22 FOREST AVENUE COWPLAIN
proposed plan
raised timber deck patio
scale 1:100

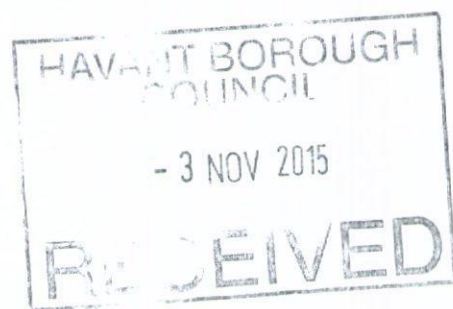

drawing 184/5/15