

HAVANT BOROUGH COUNCIL
16 JUN 2015
RECEIVED

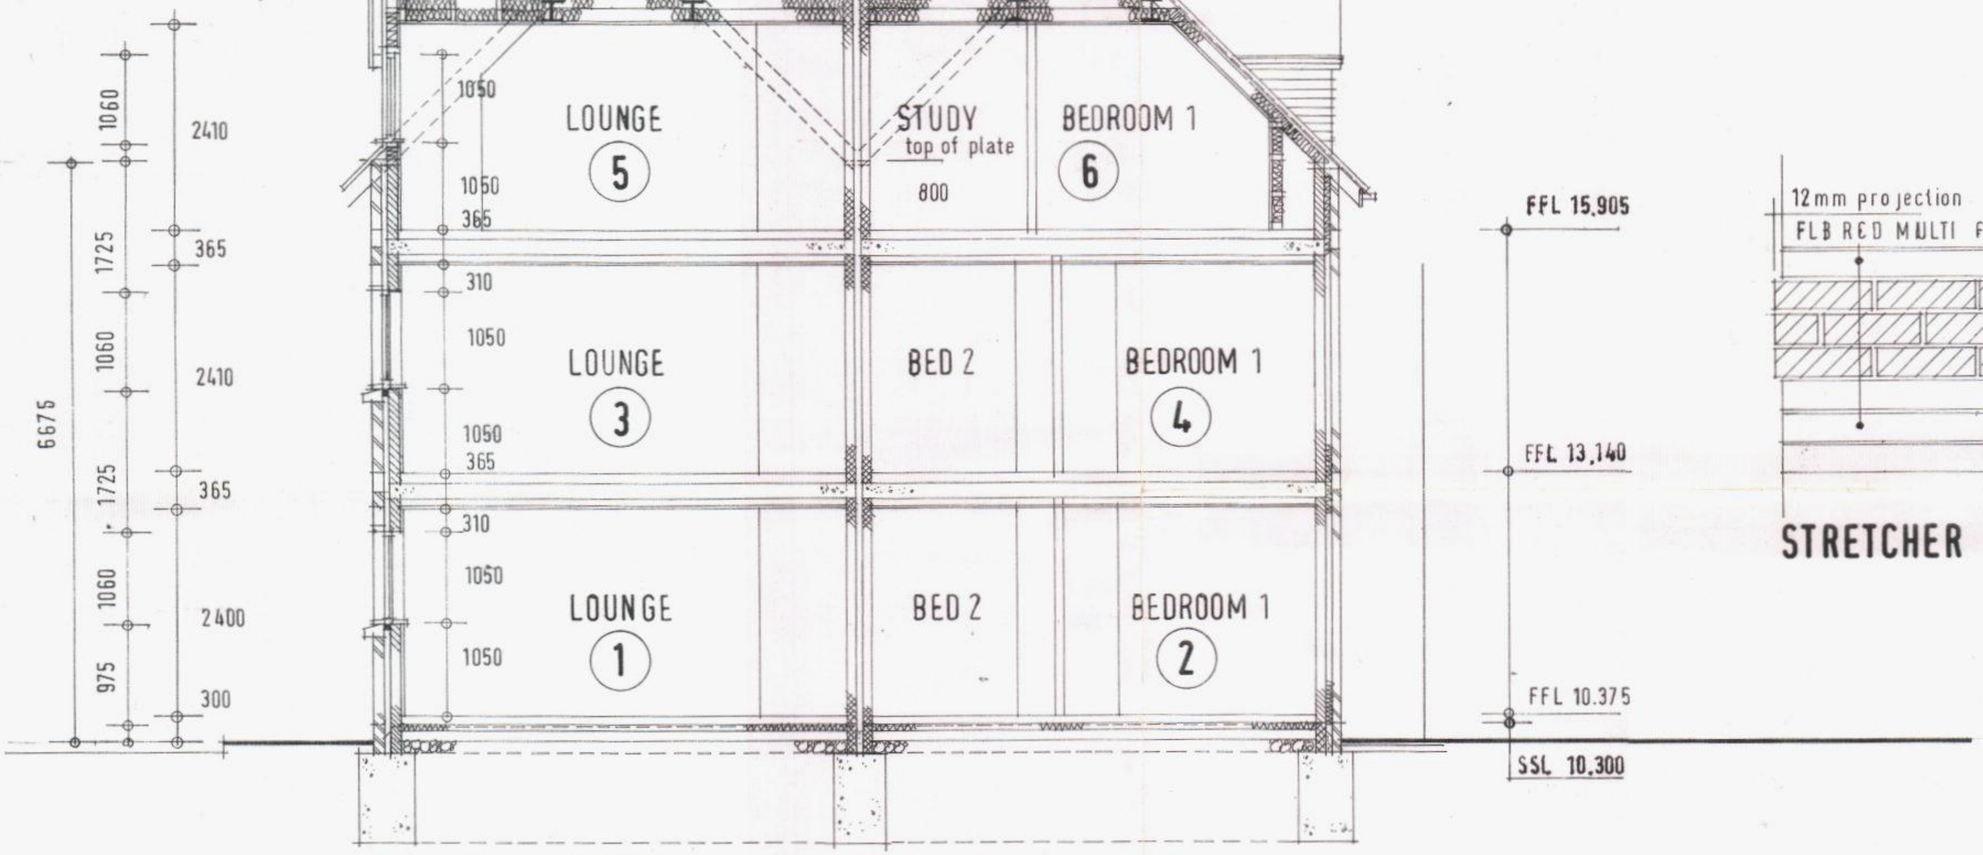

1. TYPICAL SECTION A - A
SCALE 1:50

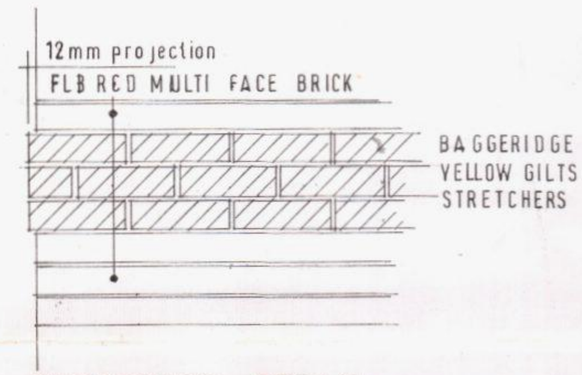

STRETCHER DETAIL

24/5/15
(1) STRETCHER DETAIL
(2) FINISHED FLOOR LEVELS

REV A. BUILDING REGS 5.11.08

Architectural Planning.
Building Surveyors and Designers.
1a Nutbourne Road, Sandy Point,
Hayling Island, Hampshire, P0119RT.
T: 02392 463994.

PROPOSED DEVELOPMENT OF
6 FLATS AT 36 WATERLOO ROAD.
HAVANT, HAMPSHIRE. FOR RCH
BUILDERS & DEVELOPERS.

Drawing;
PROPOSED CROSS SECTION.
Client;
RCH BUILDERS & DEVELOPERS.
Scale; 1 - 50 @A2.
Date: 31.10.08.
Drawing No: 9175/09/005