



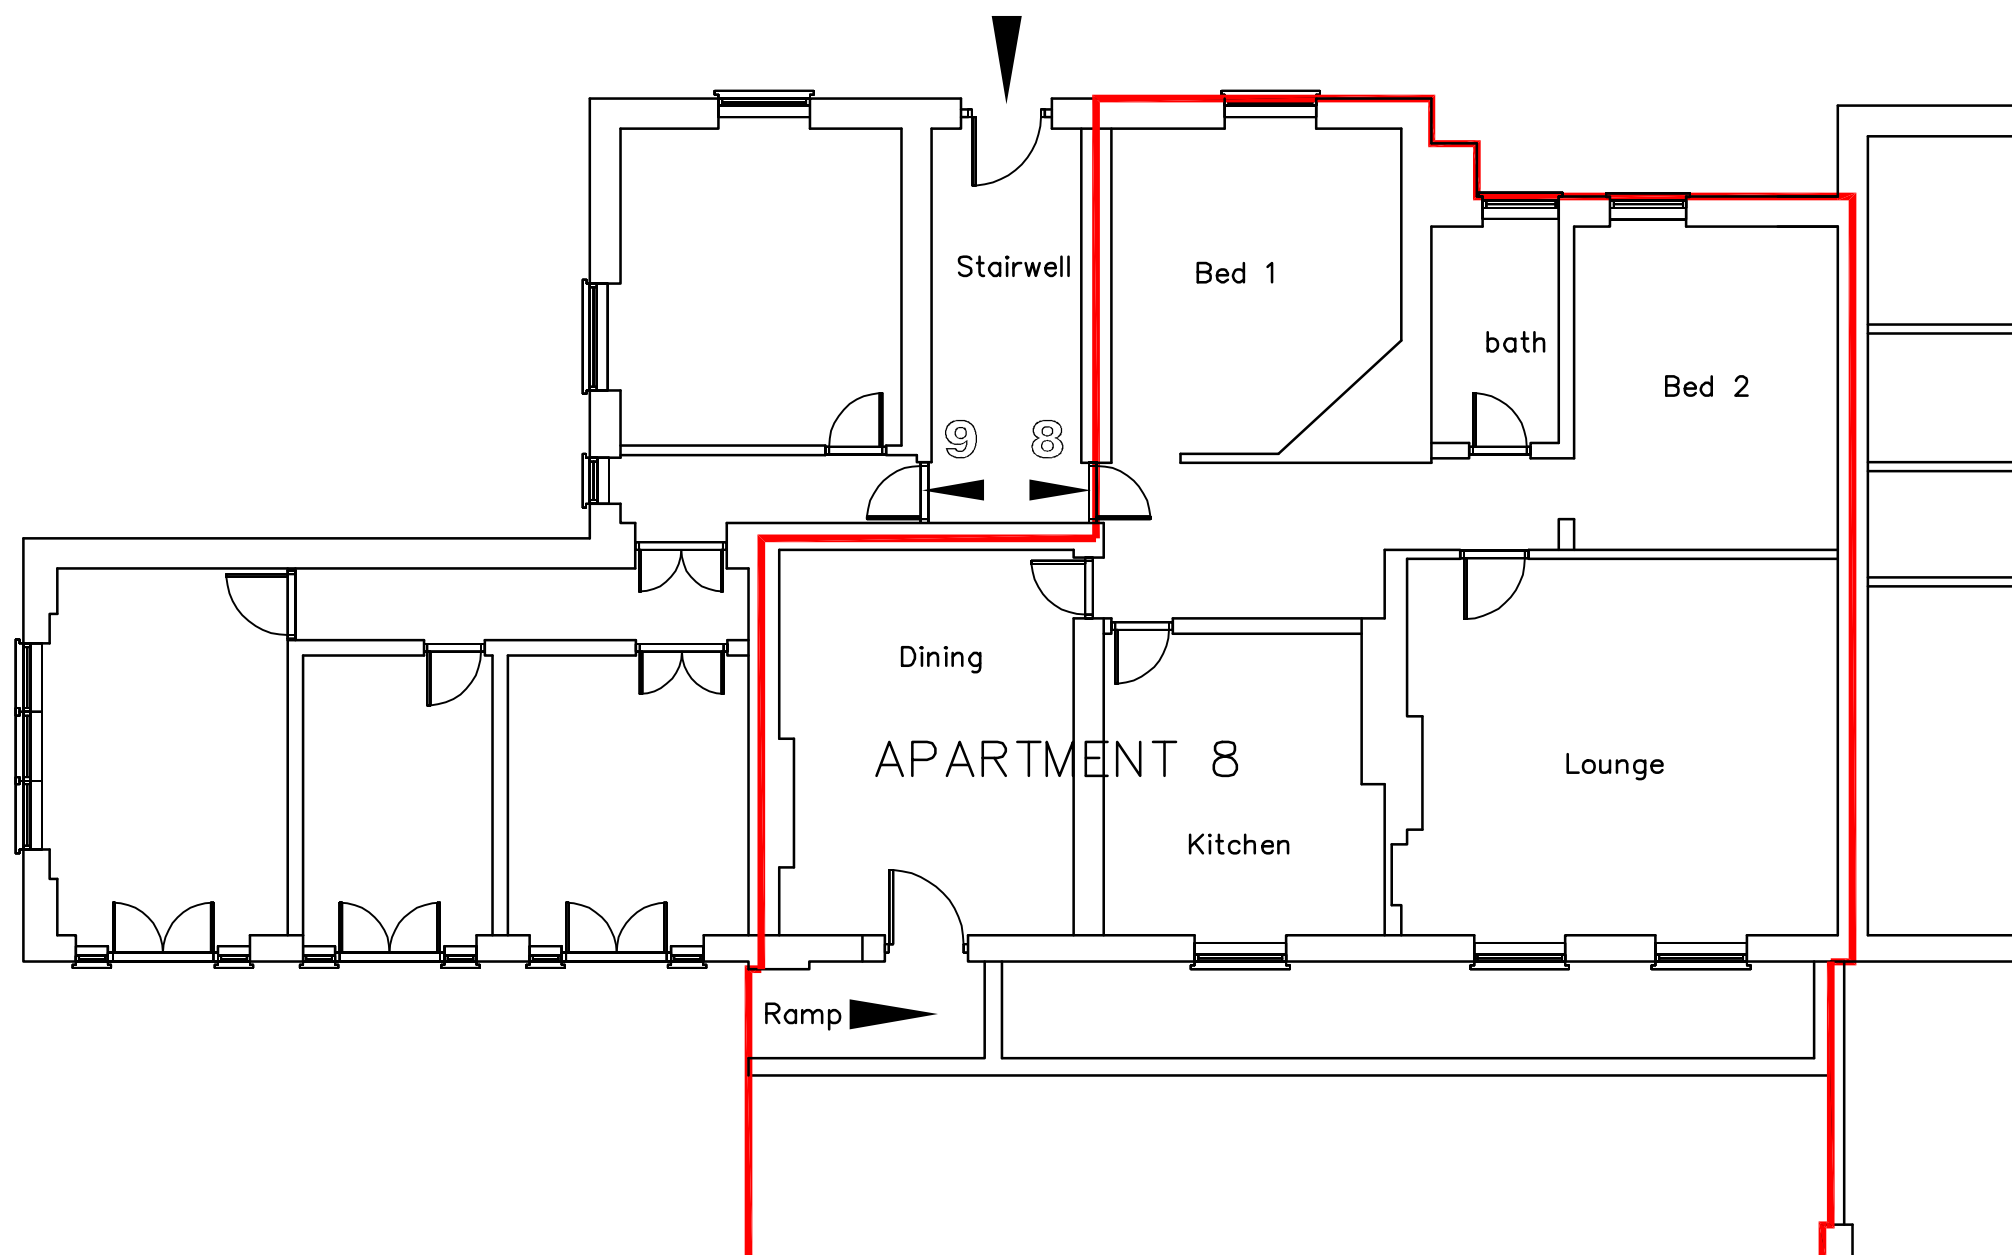

Apartment 8
The Royal
Hayling Island

EXISTING
FLOOR PLAN

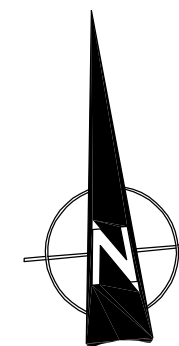

Scale A3=1:100
Date 19/09/11
Drawn JSC/ BLB

Revisions

- A.
- B.
- C.

9348-231

0

metres

10

20

30