


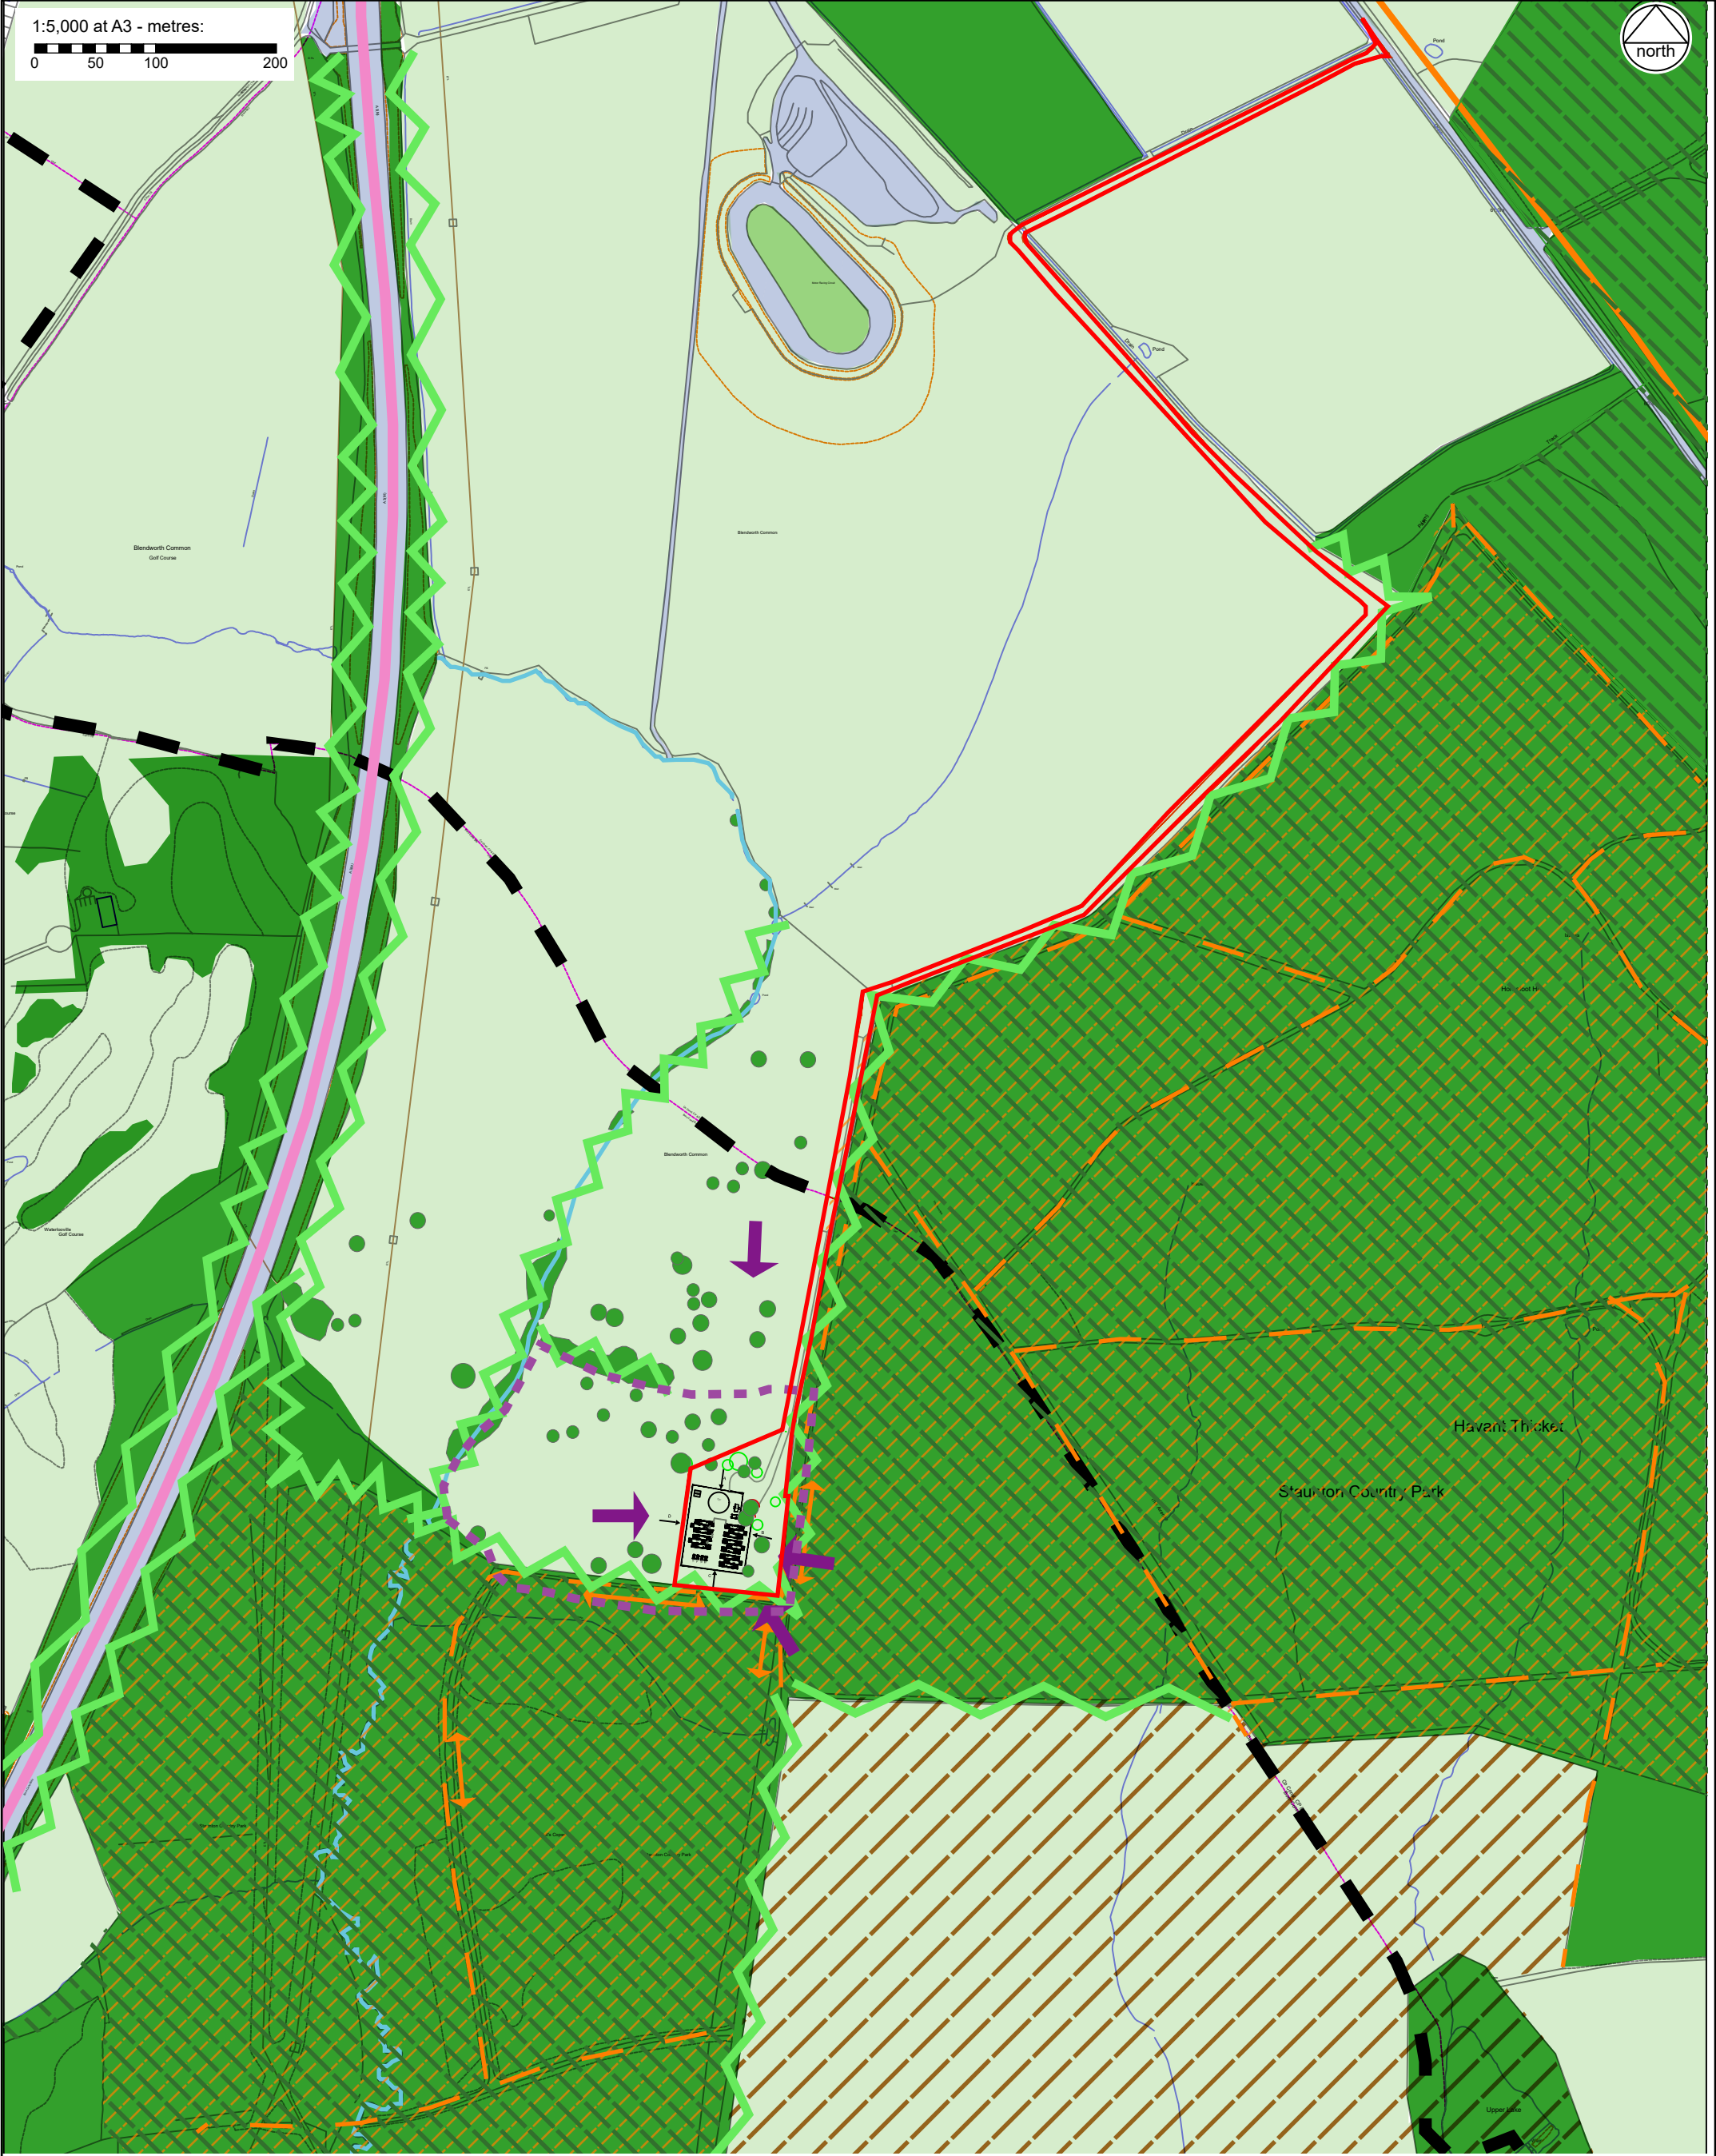

KEY

Site Boundary

Screening Vegetation

Watercourse

A3(M) Road

Grassland/Heath

Woodland/Scrub

Field Trees

Ancient Woodland

Forestry

Commission Access Land

Country Park

Views Into The Site

District Boundary

Permitted Routes

Hard standing

Zone of Visibility

CLIENT:
Rydberg Development Company Limited

PROJECT:
Blendworth Peaking Power Generation Plant

TITLE:
Landscape/Visual Analysis

SCALE AT A3:
1:5,000

DATE:
September 2016

818.1/04

HDA 4

Based on Ordnance Survey mapping with permission of Her Majesty's Stationery Office
Licence no. AR187372

© hankinson duckett associates

The Stables, Howbery Park, Benson Lane, Wallingford, OX10 8BA
t 01491 838175 e consult@hda-enviro.co.uk w www.hda-enviro.co.uk

Landscape Architecture
Masterplanning
Ecology