
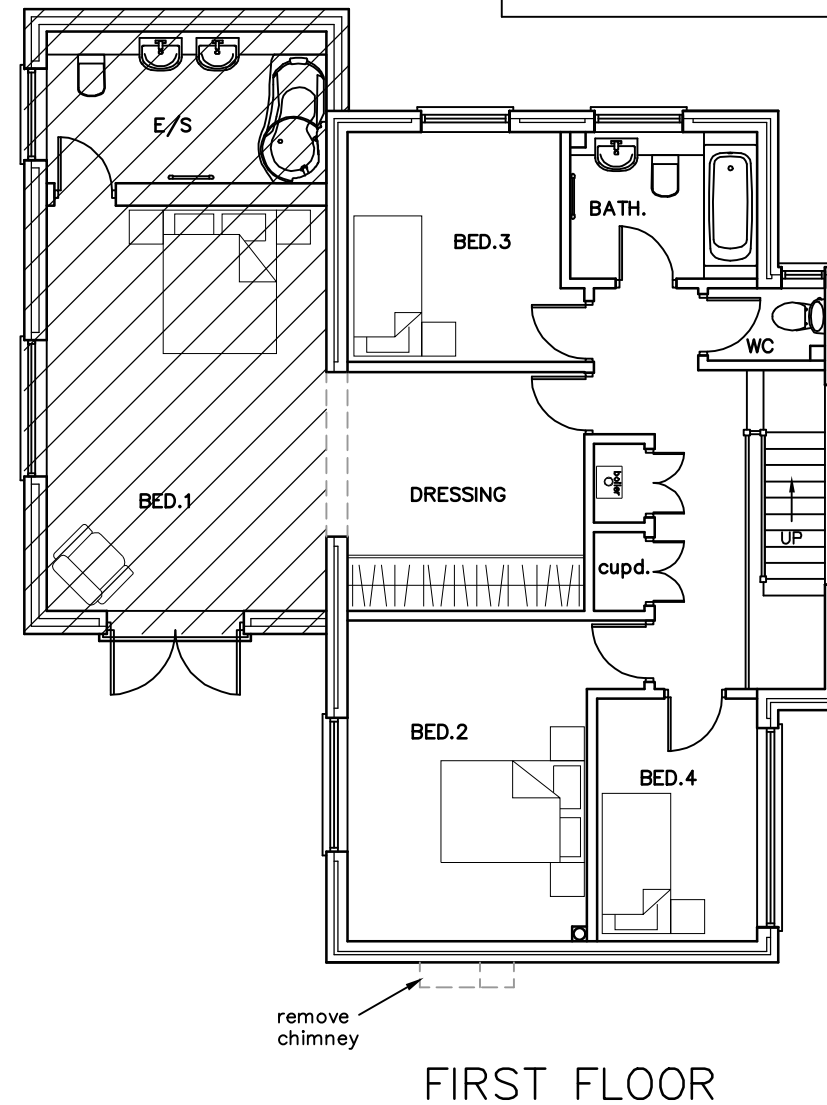
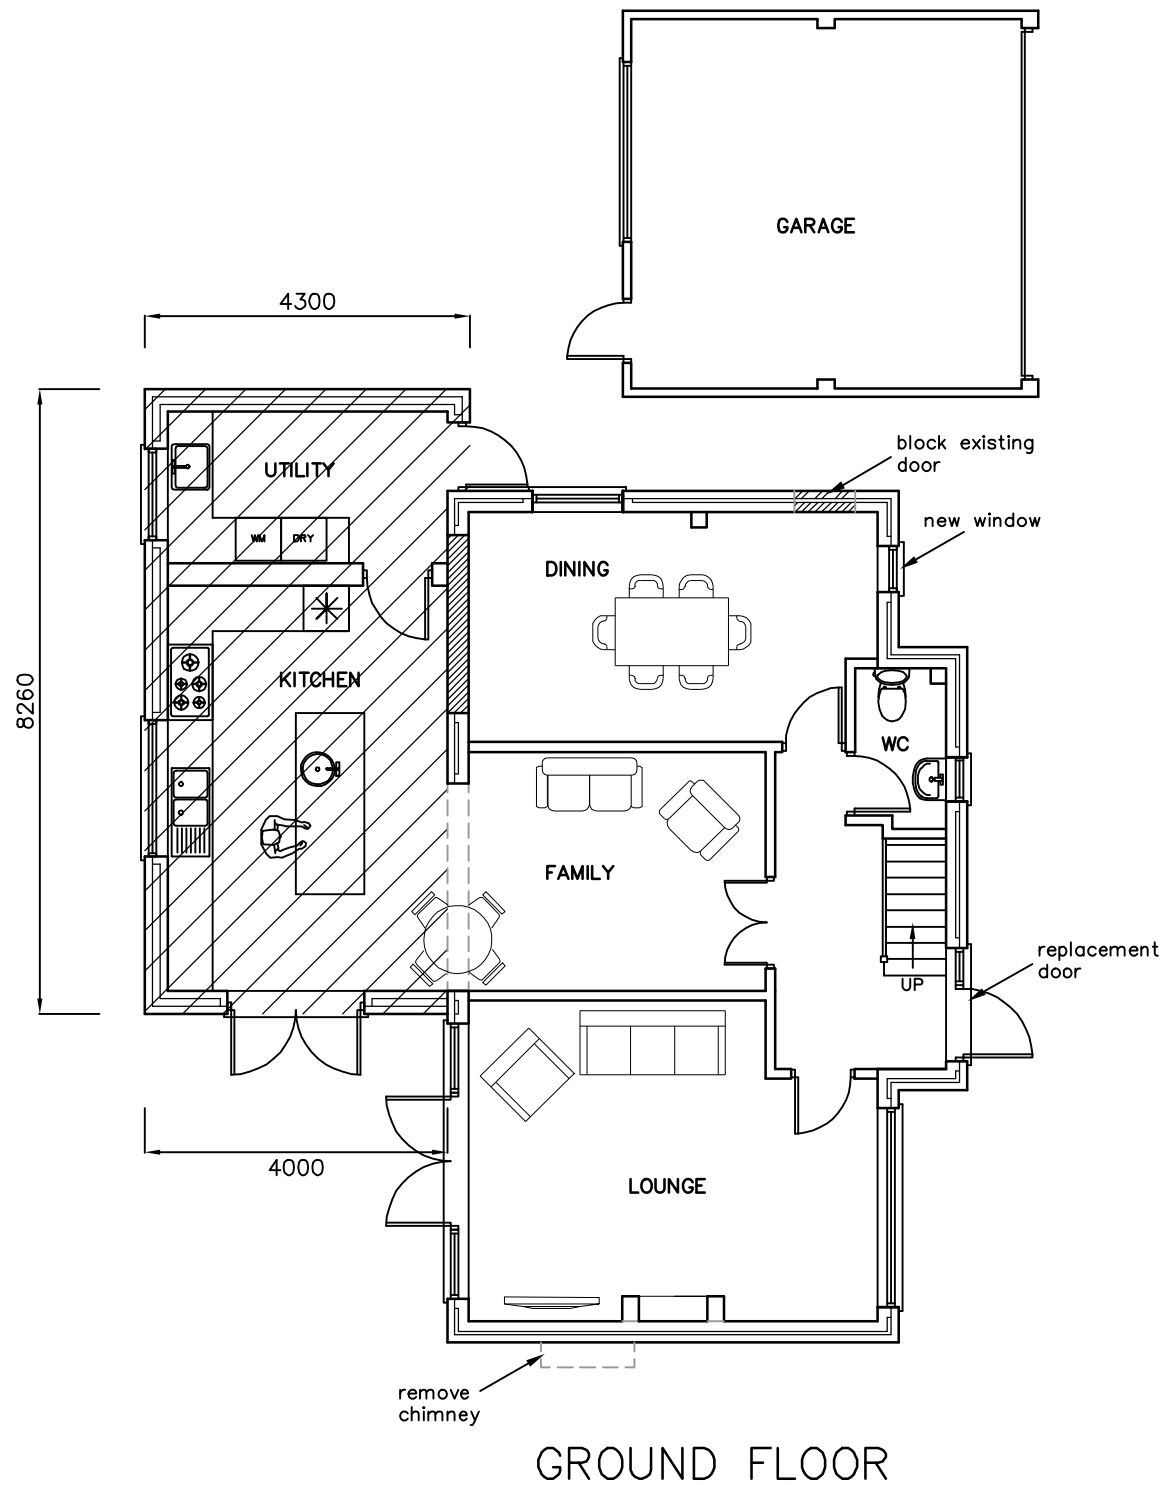


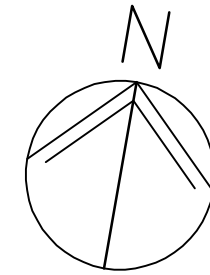


17 St. Aubin's Park,
Hayling Island,
PO11 0HQ

PROPOSED PLAN

Revisions

- A. Client revisions. 10/09/15
- B. Client revisions. 01/10/15
- C. Notes added. 12/10/15
- D.

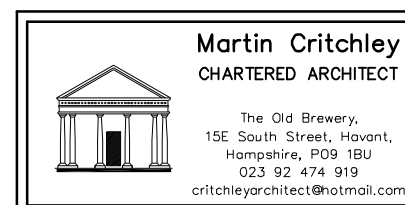

Scale A1 = 1:50, A3 = 1:100
Date 20/08/15
Drawn JHL

metres

10

20

30

1555-301^C