




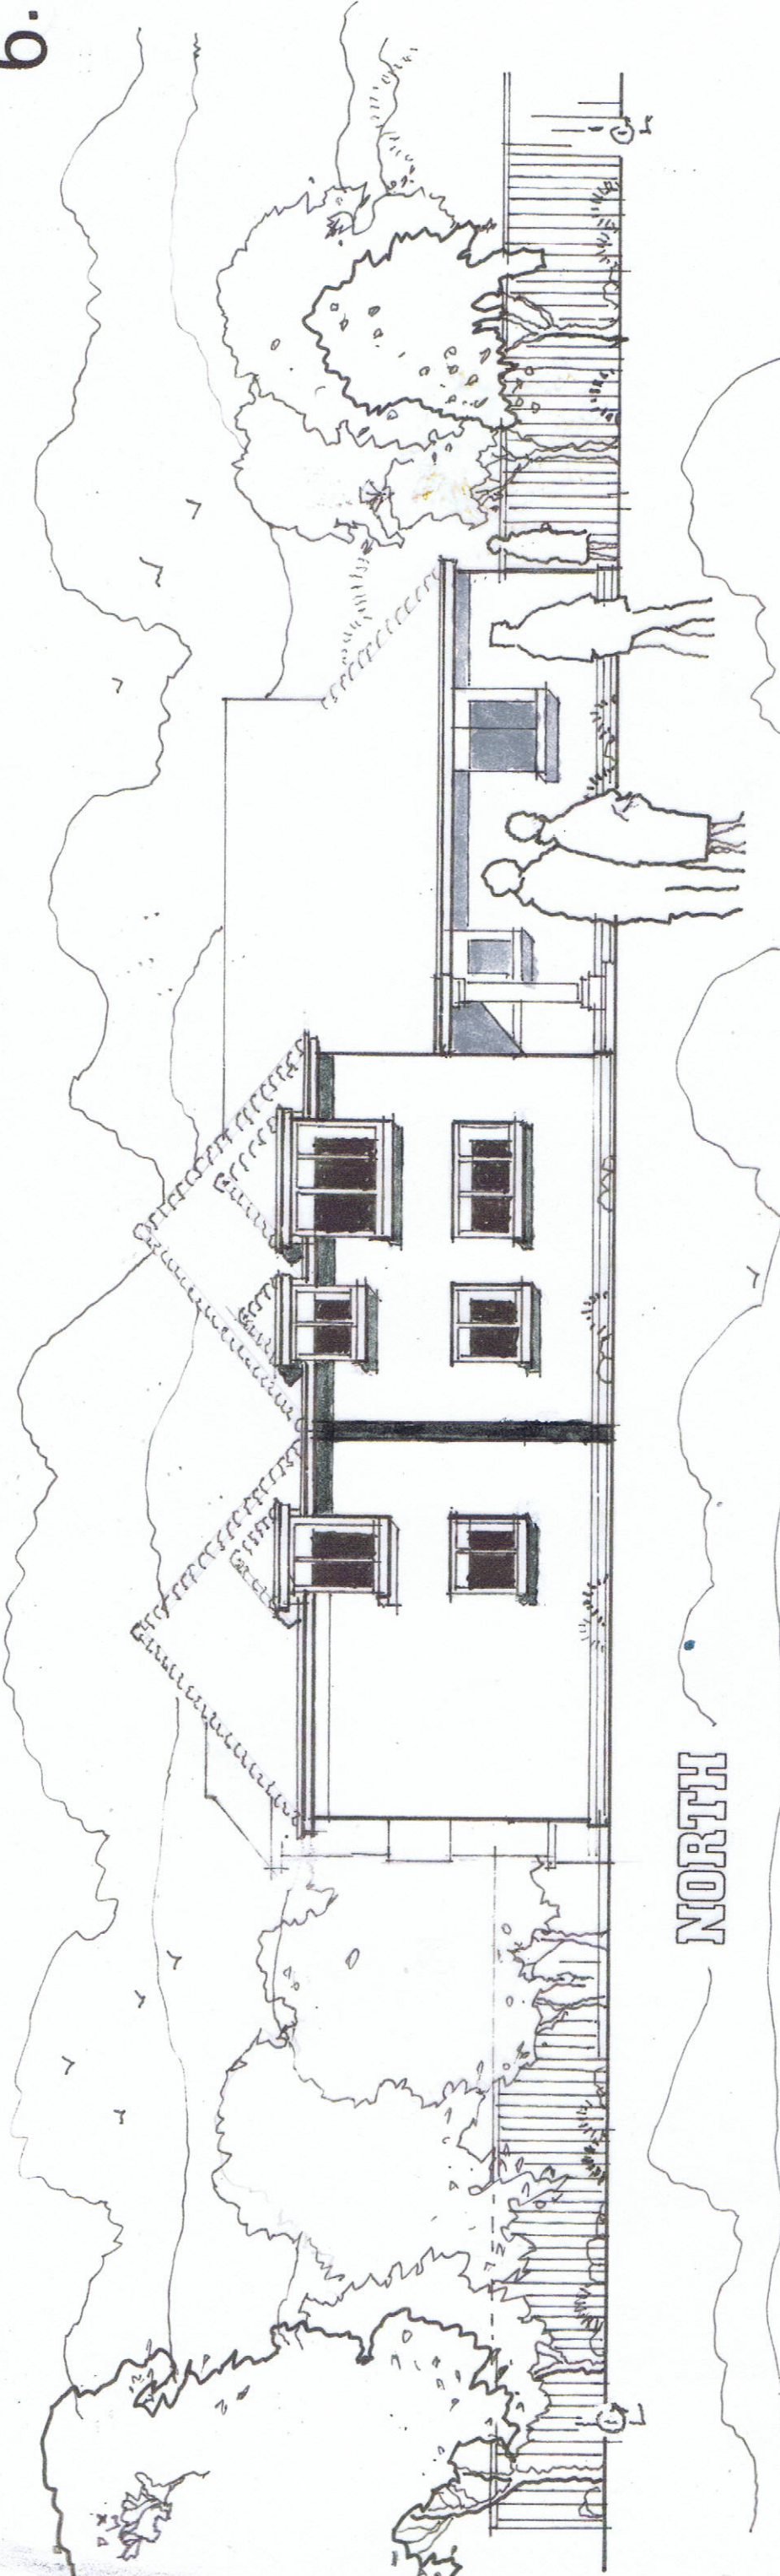

NORTH

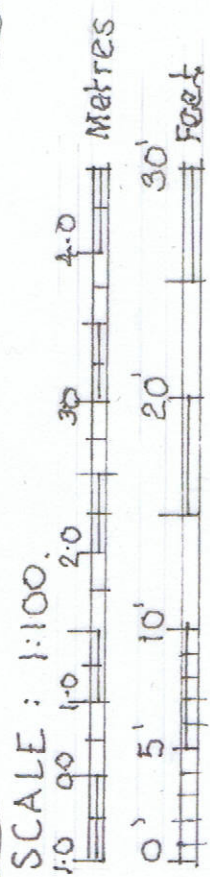

- Antique brown plain tiled roof
- White painted facing bricks to flat one
- Multi coloured facing brickwork
- Red coloured facing brick plinth
- Lead coloured ribbed panels below windows
- White fascia and eaves boards
- Brown anodised metal windows & doors
- Asphalt drive and turning circle
- Stone coloured paved footpaths

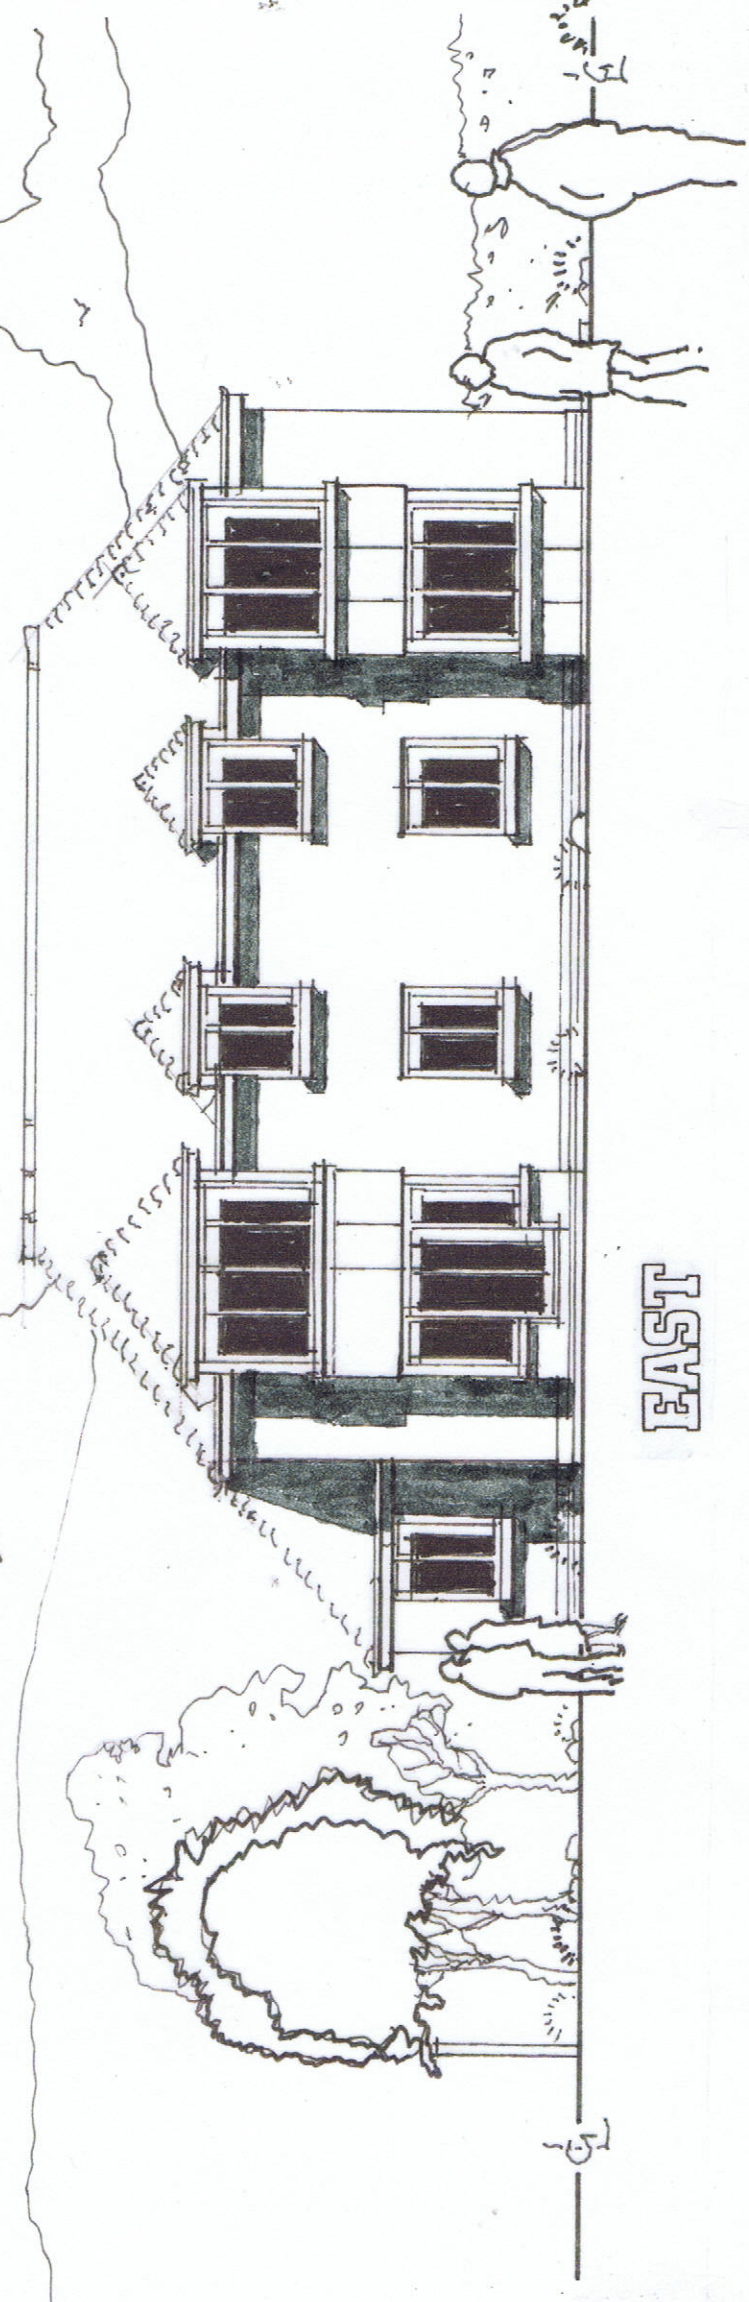

EAST

DEVELOPMENT at LANGSTONE ROAD HAVANT

For Phillips Build Ltd