


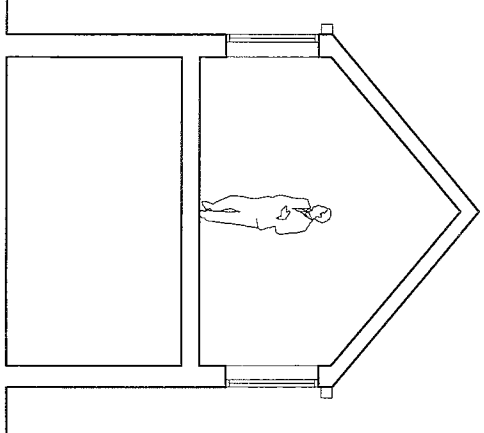


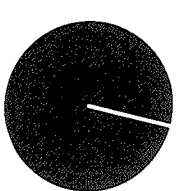

SECTION A-A

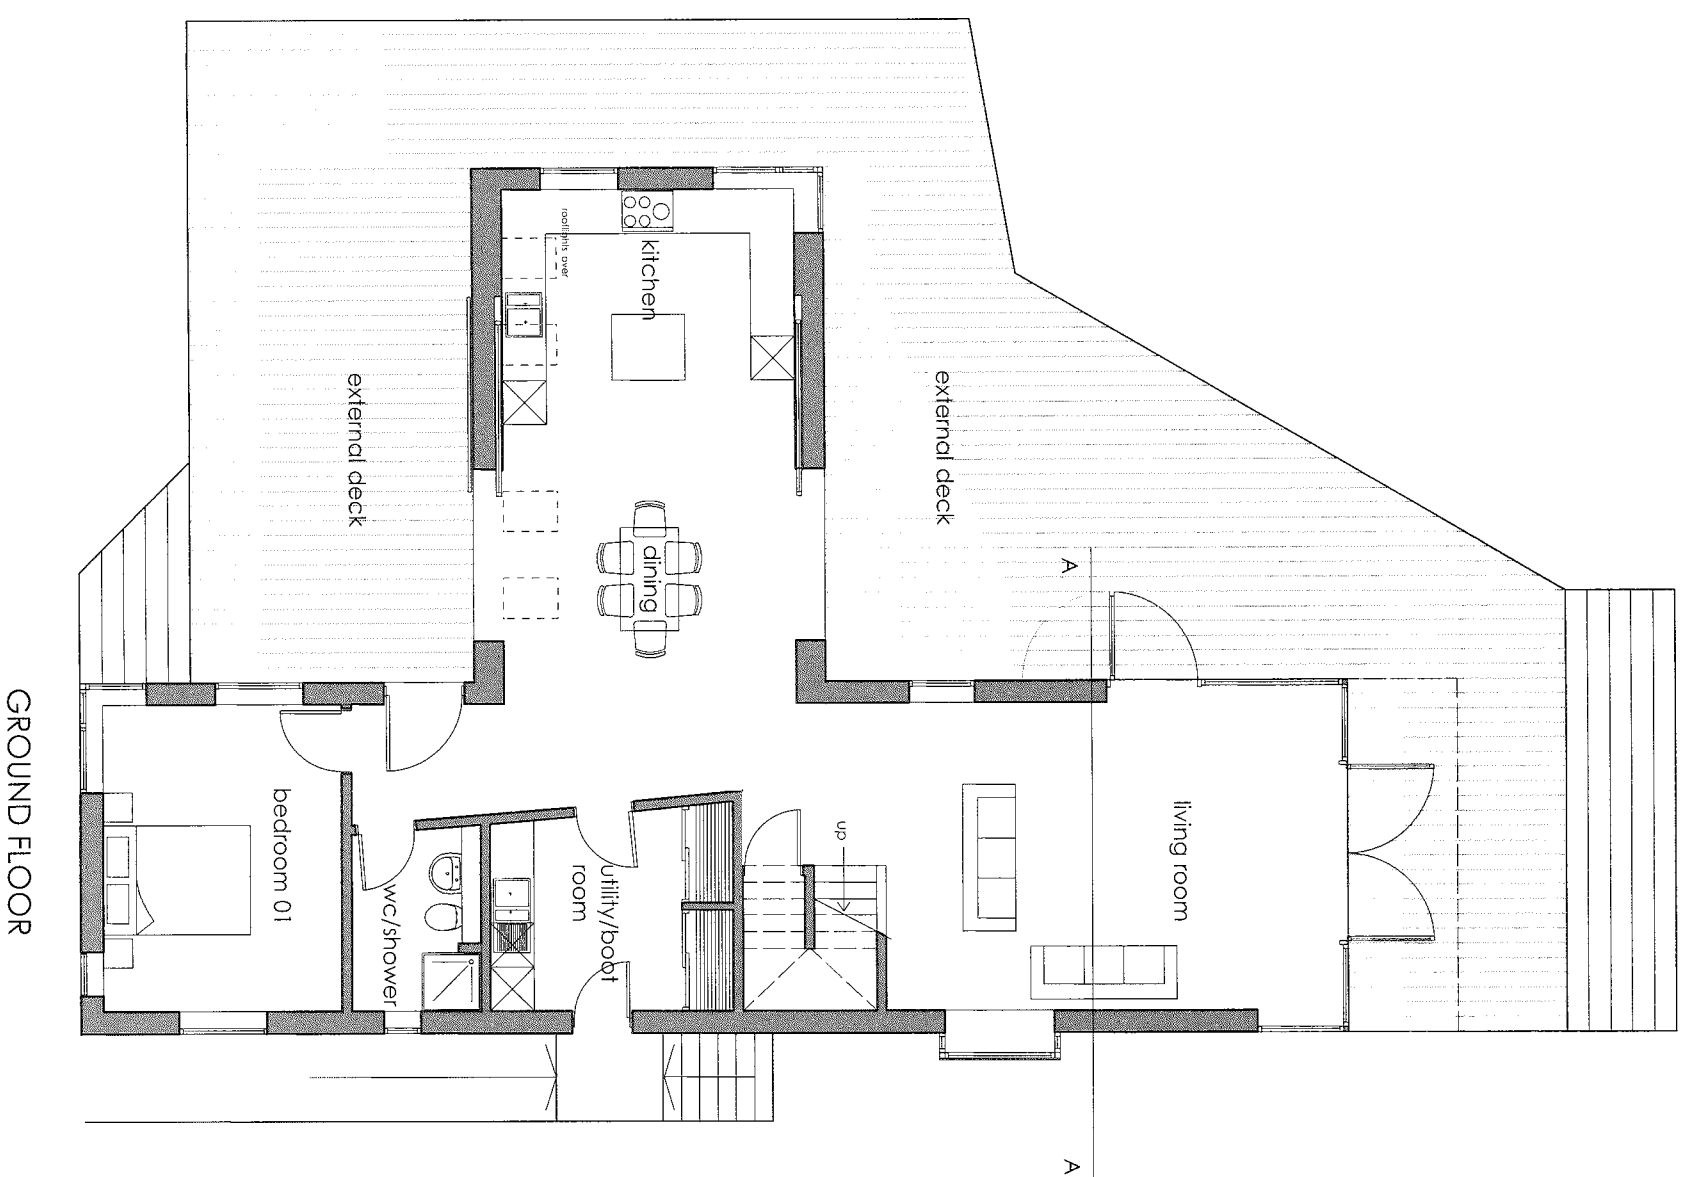

GROUND FLOOR

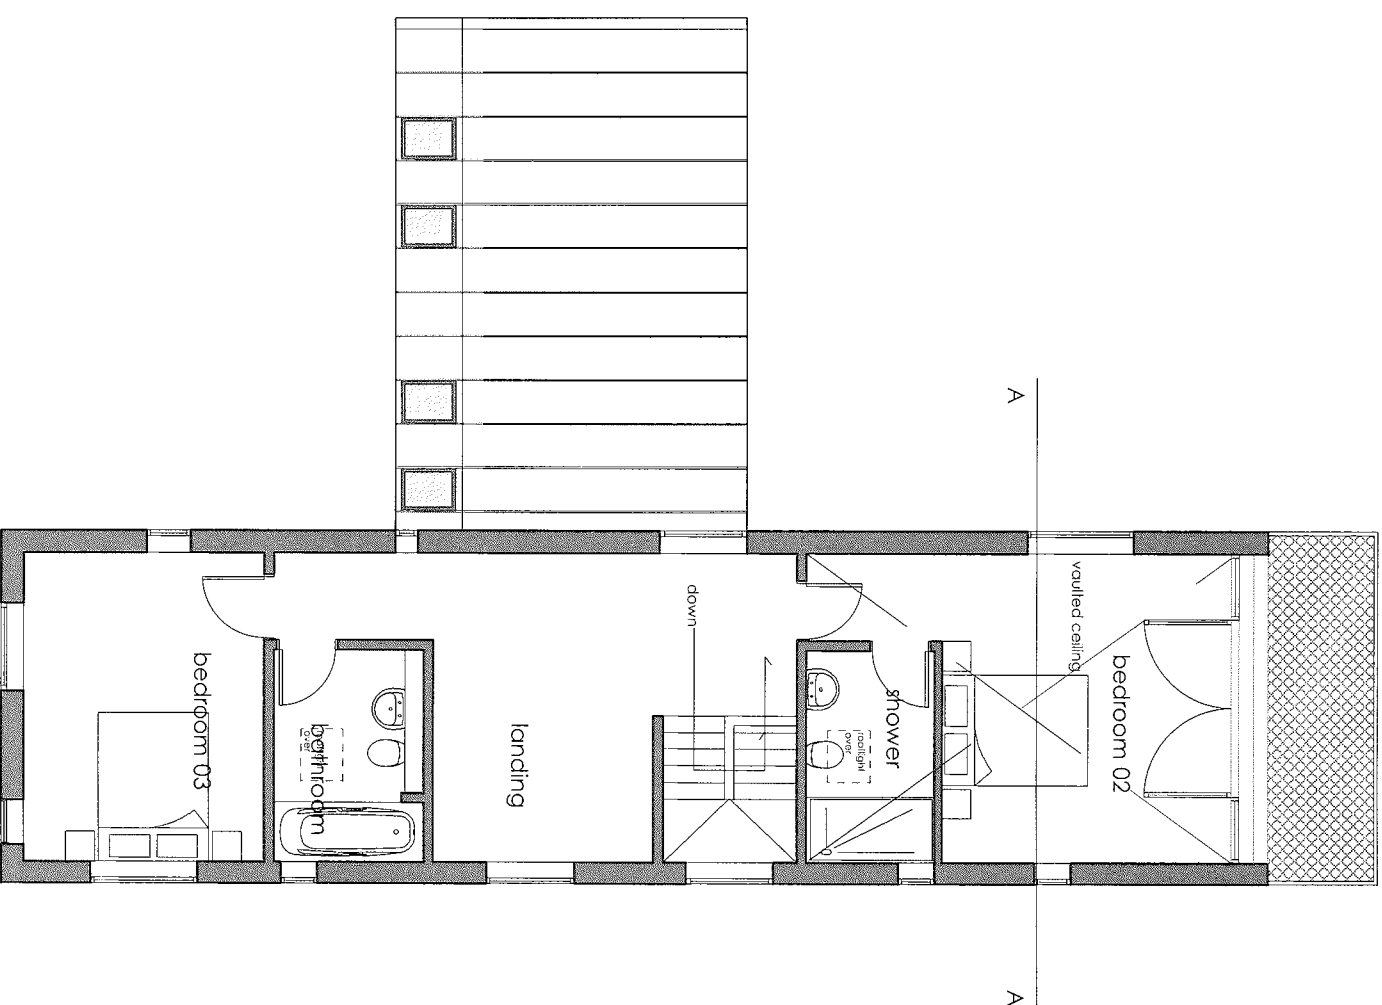

FIRST FLOOR

invisible studio

David and Paula Eisey
New replacement dwelling
Hayling Island
Proposed Plans

PLANNING JULY 2015 1:100 @A3 SG PT

1310 P13 G

Do not scale this drawing use figured dimensions only. If in doubt ask. Copyright I/P/IS
Invisible Studio, Architects. The Rocks, Ashwick, SN14 8AP
01225 287205
www.invisiblestudio.org

