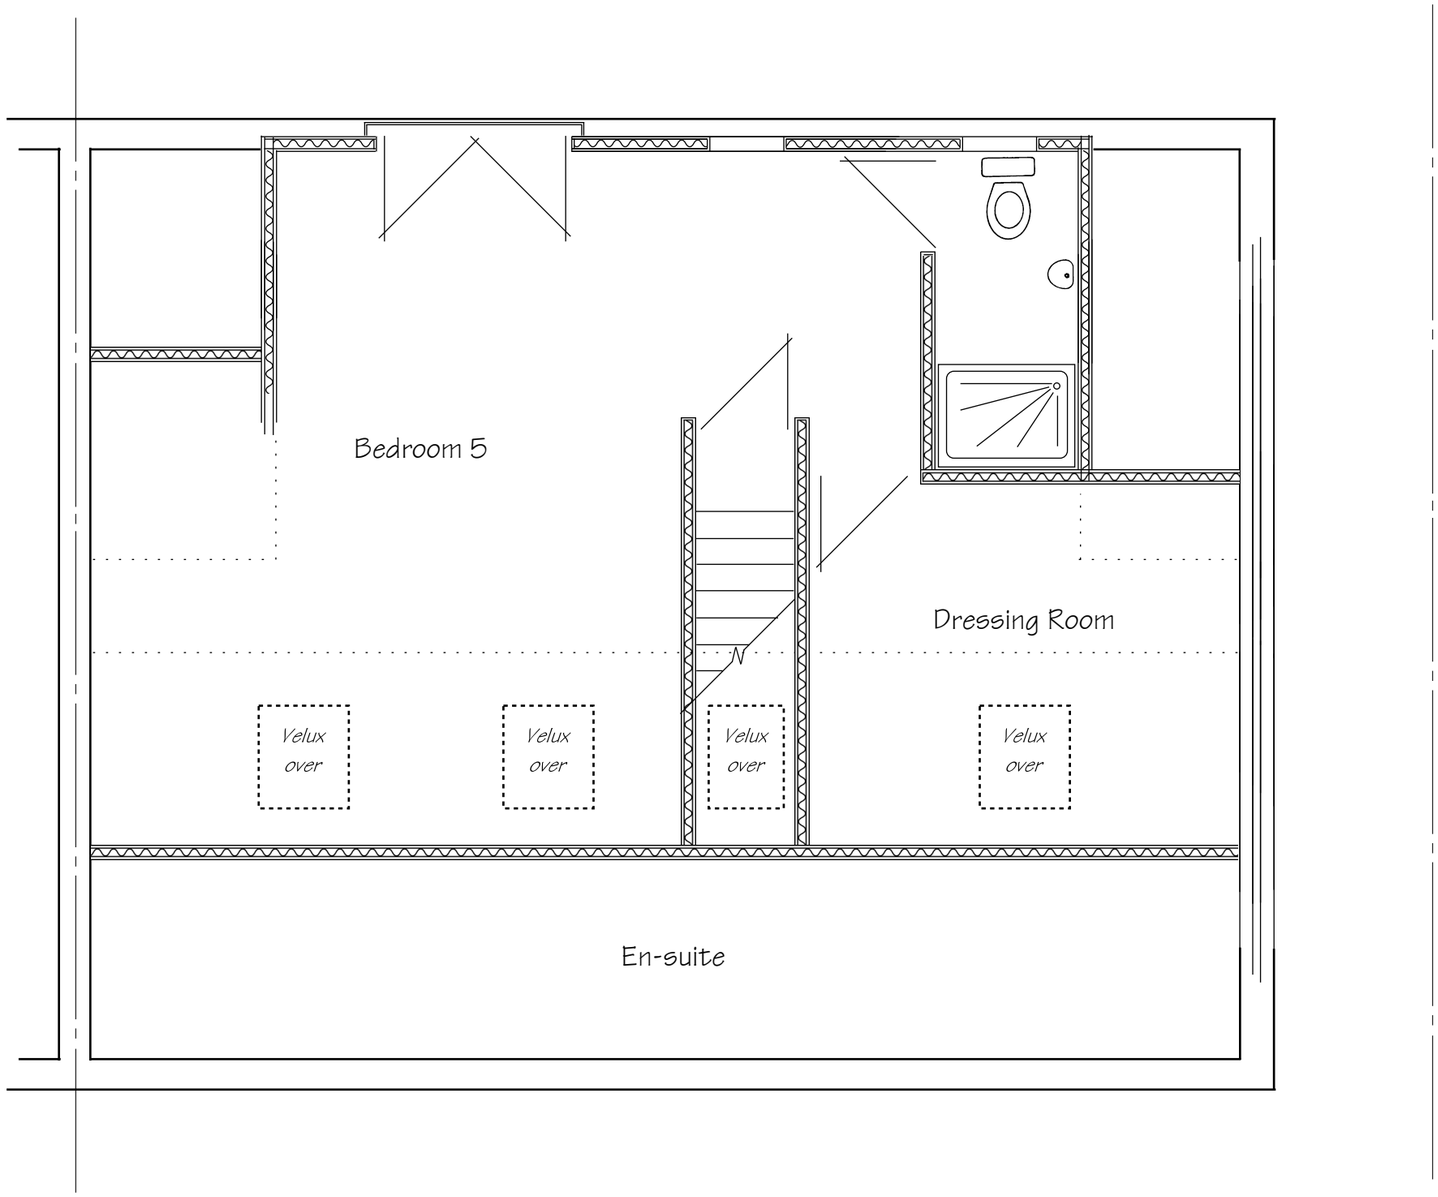

Proposed Second Floor Plan

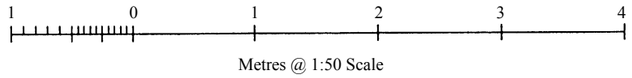

These Plans have been prepared for the purpose of obtaining Planning Permission and/or Building Regulation Approval for the work shown thereon only and should not be used for any other purpose.

© These Plans remain the copyright of the architect and must not be copied or reproduced in any way without written permission with the exception of Local Authorities for Planning Purposes

Andrew R Dunks
BSc(Hons) MRICS MBEng
Chartered Surveyor and Building Engineer
Unit 1, Basepoint, Waterberry Drive
Waterlooville, Hants, PO7 7TH
Tel: (023) 9225 3034
e-mail: plans@dunks.freeserve.co.uk

Proposed Extension & Loft Conversion

98 Jubilee Road Waterlooville

For Mr & Mrs P New

Scale - 1:50 at Page Size A3
Date - June 2015

Drawing No. 4261/6 - Rev E

Proposed Front Elevation

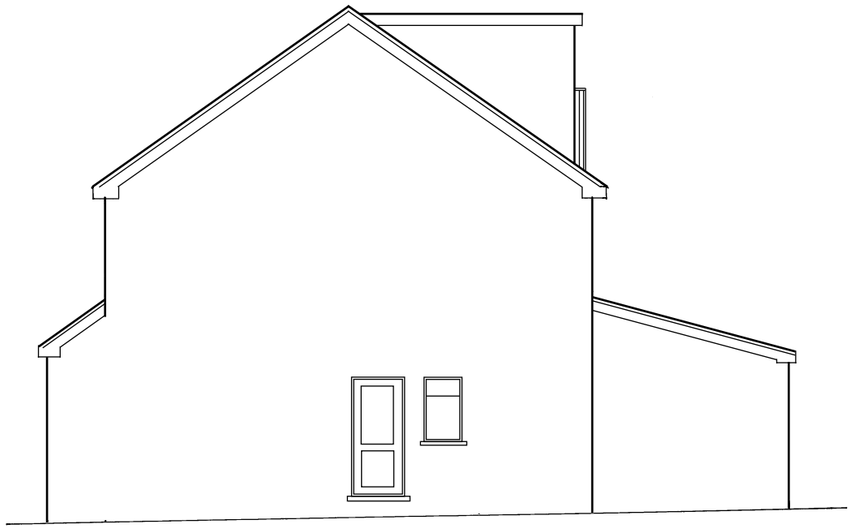

Proposed Side Elevation

Proposed Rear Elevation

These Plans have been prepared for the purpose of obtaining Planning Permission and/or Building Regulation Approval for the work shown thereon only and should not be used for any other purpose.

© These Plans remain the copyright of the architect and must not be copied or reproduced in any way without written permission with the exception of Local Authorities for Planning Purposes

Andrew R Dunks
BSc(Hons) MRICS MBEng
Chartered Surveyor and Building Engineer
Unit 1, Basepoint, Waterberry Drive
Waterlooville, Hants, PO7 7TH
Tel: (023) 9225 3034
e-mail: plans@dunks.freeserve.co.uk

1 0 1 2 3 4

Metres @ 1:100 Scale

Proposed Extension & Loft Conversion

98 Jubilee Road Waterlooville

For Mr & Mrs P New

Scale - 1:100 at Page Size A3

Date - June 2015

Drawing No. 4261/7 - Rev E